






North East Elevation (1:50)

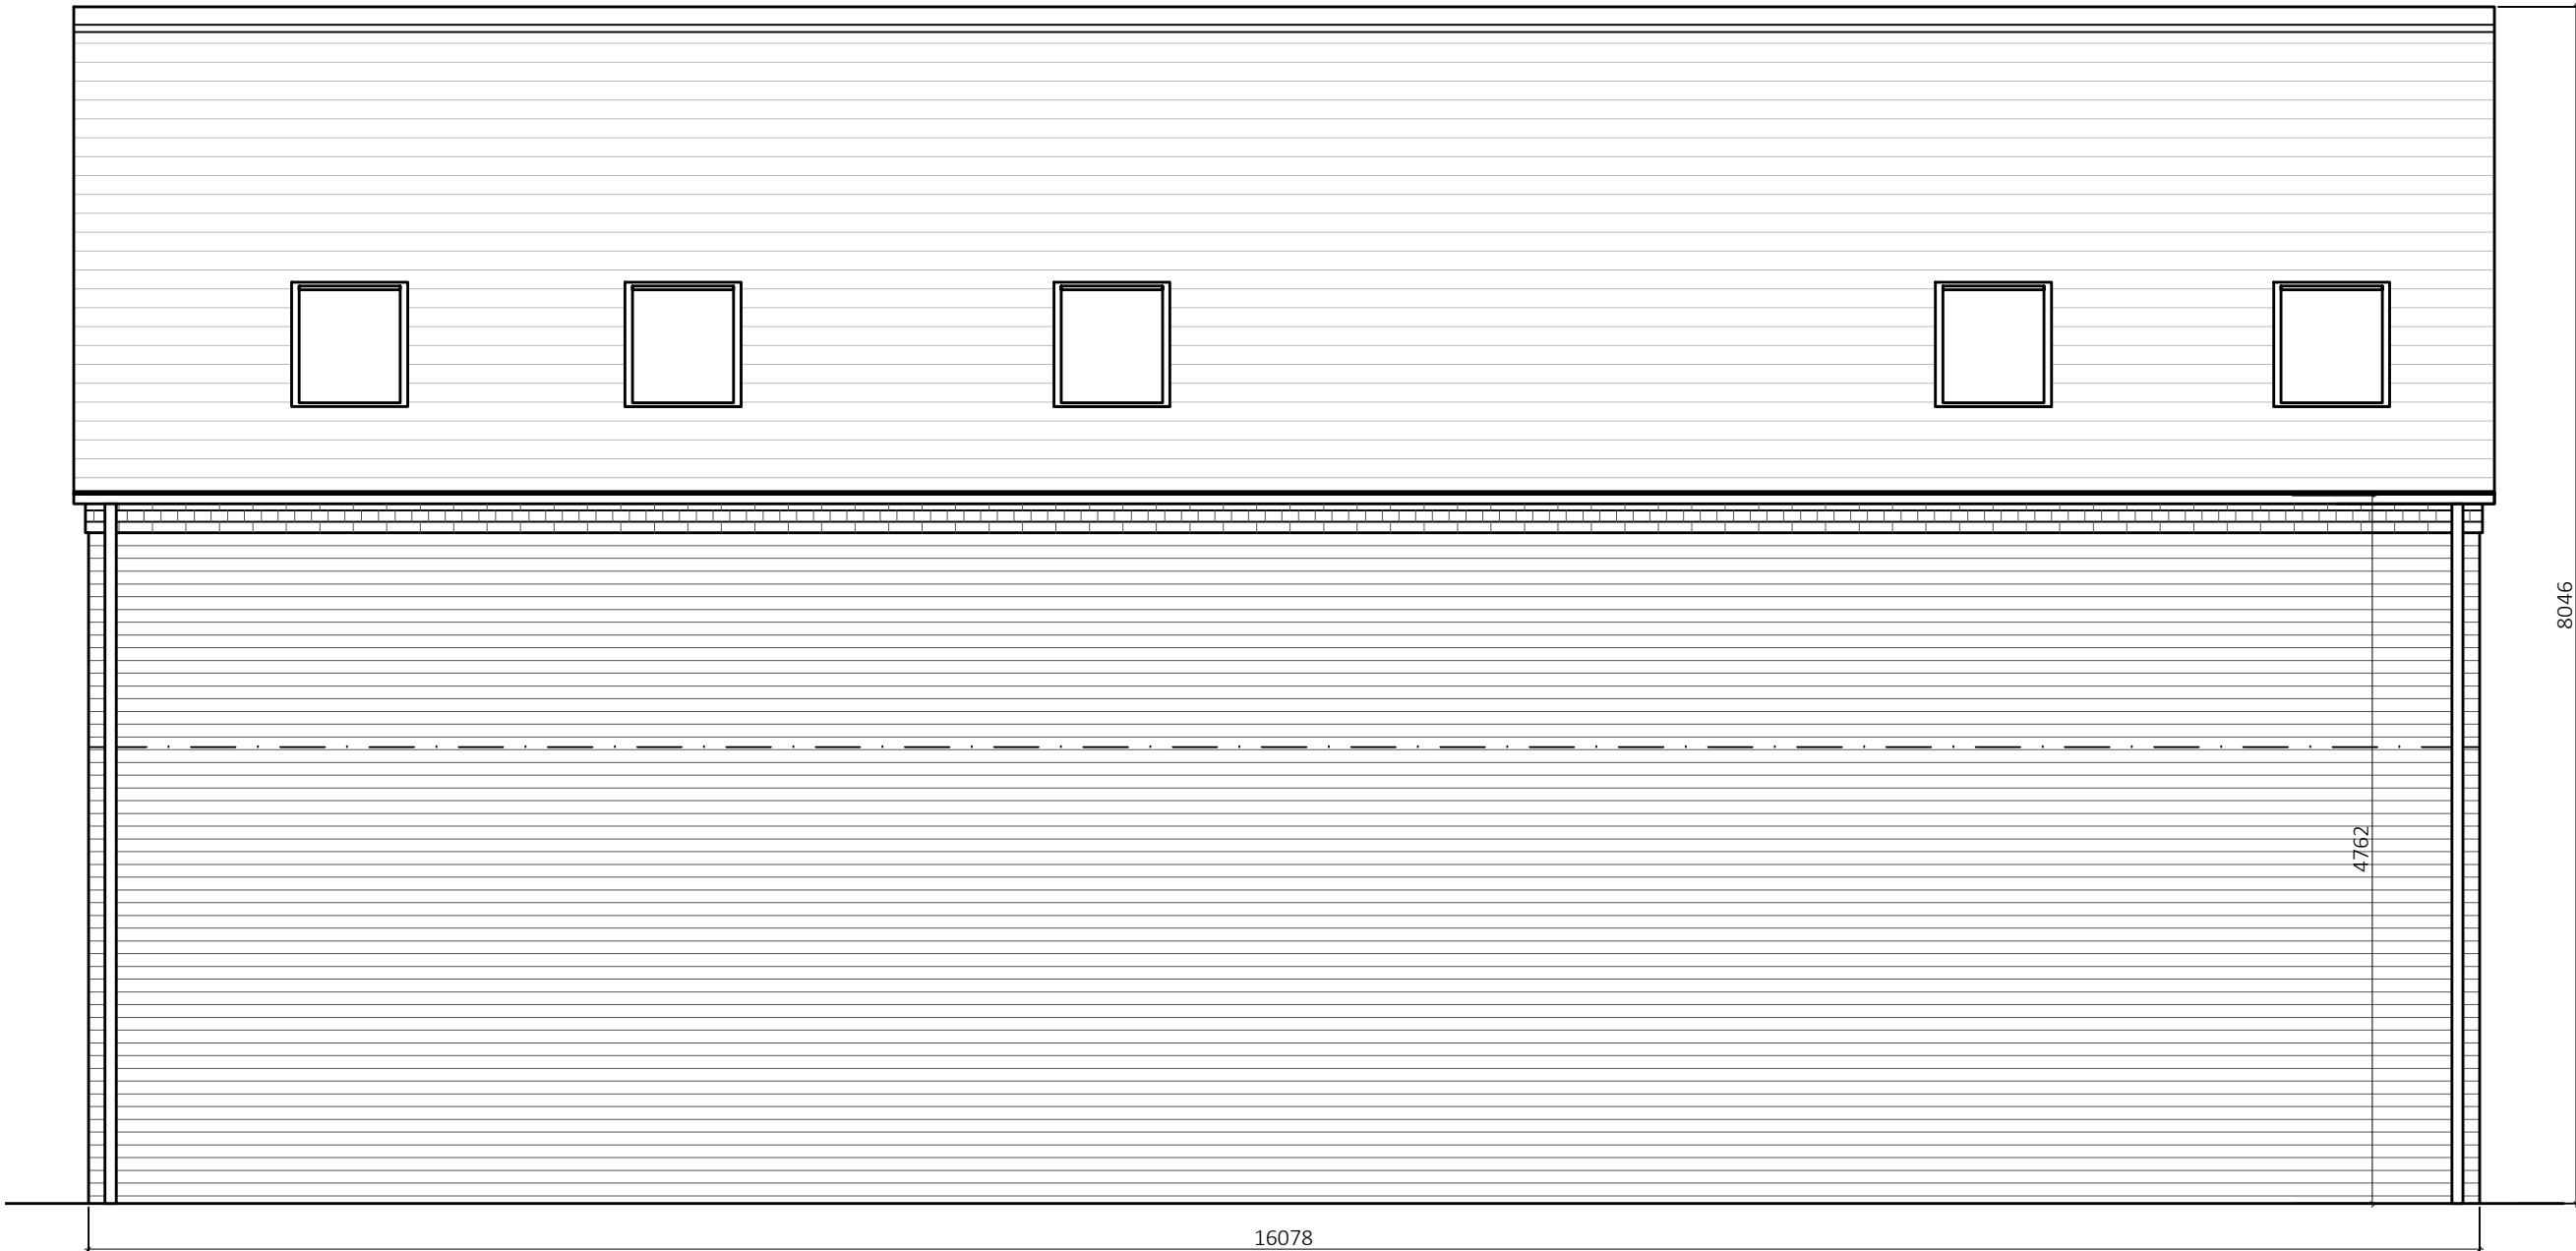


South West Elevation (1:50)

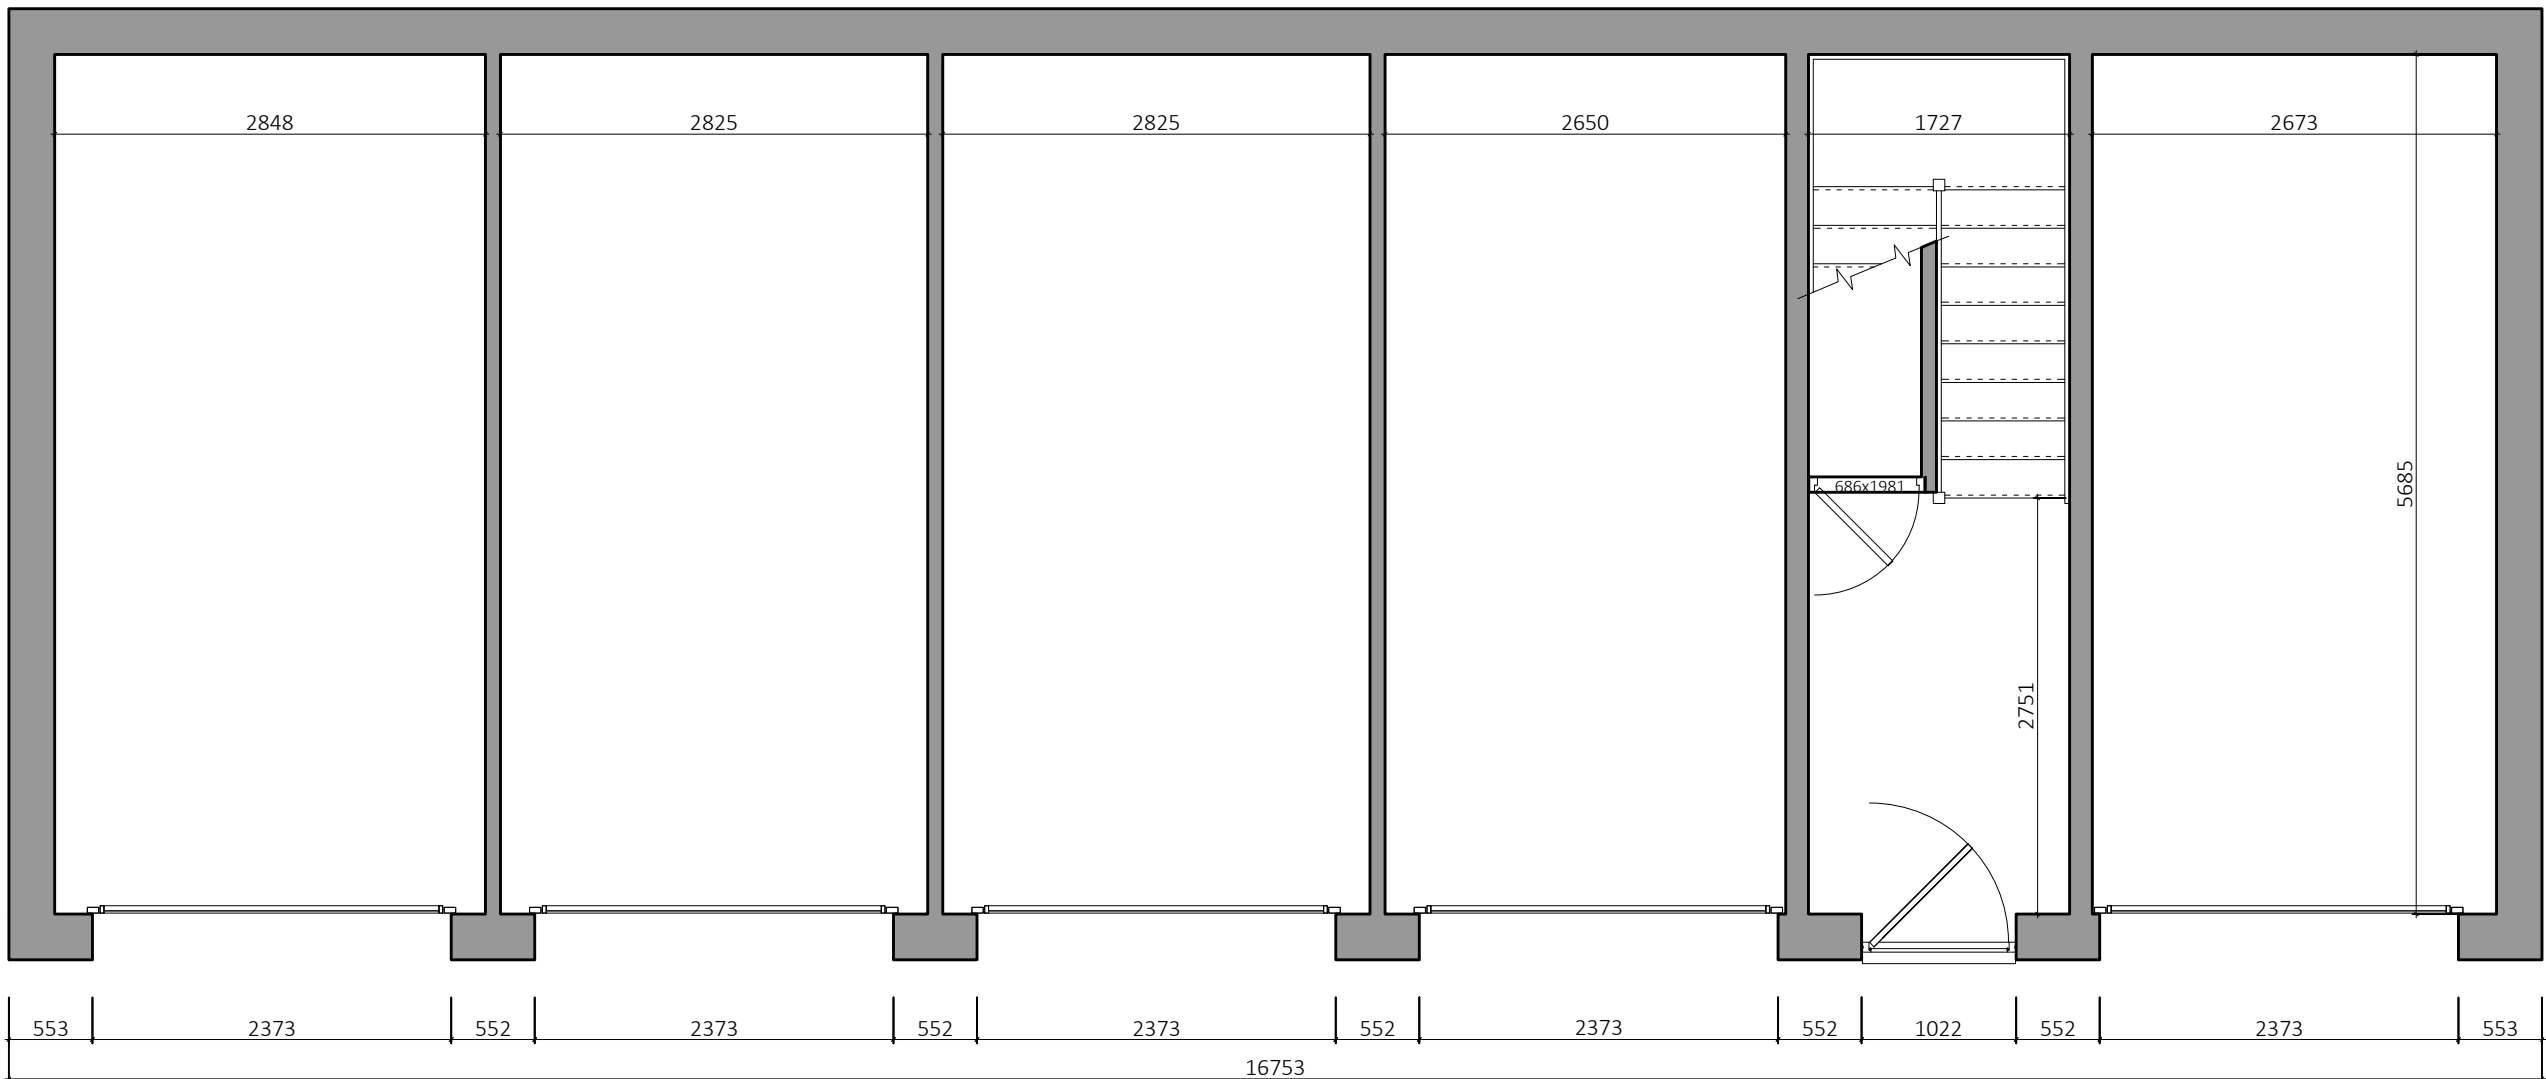


Ground Floor Plan (1:50)

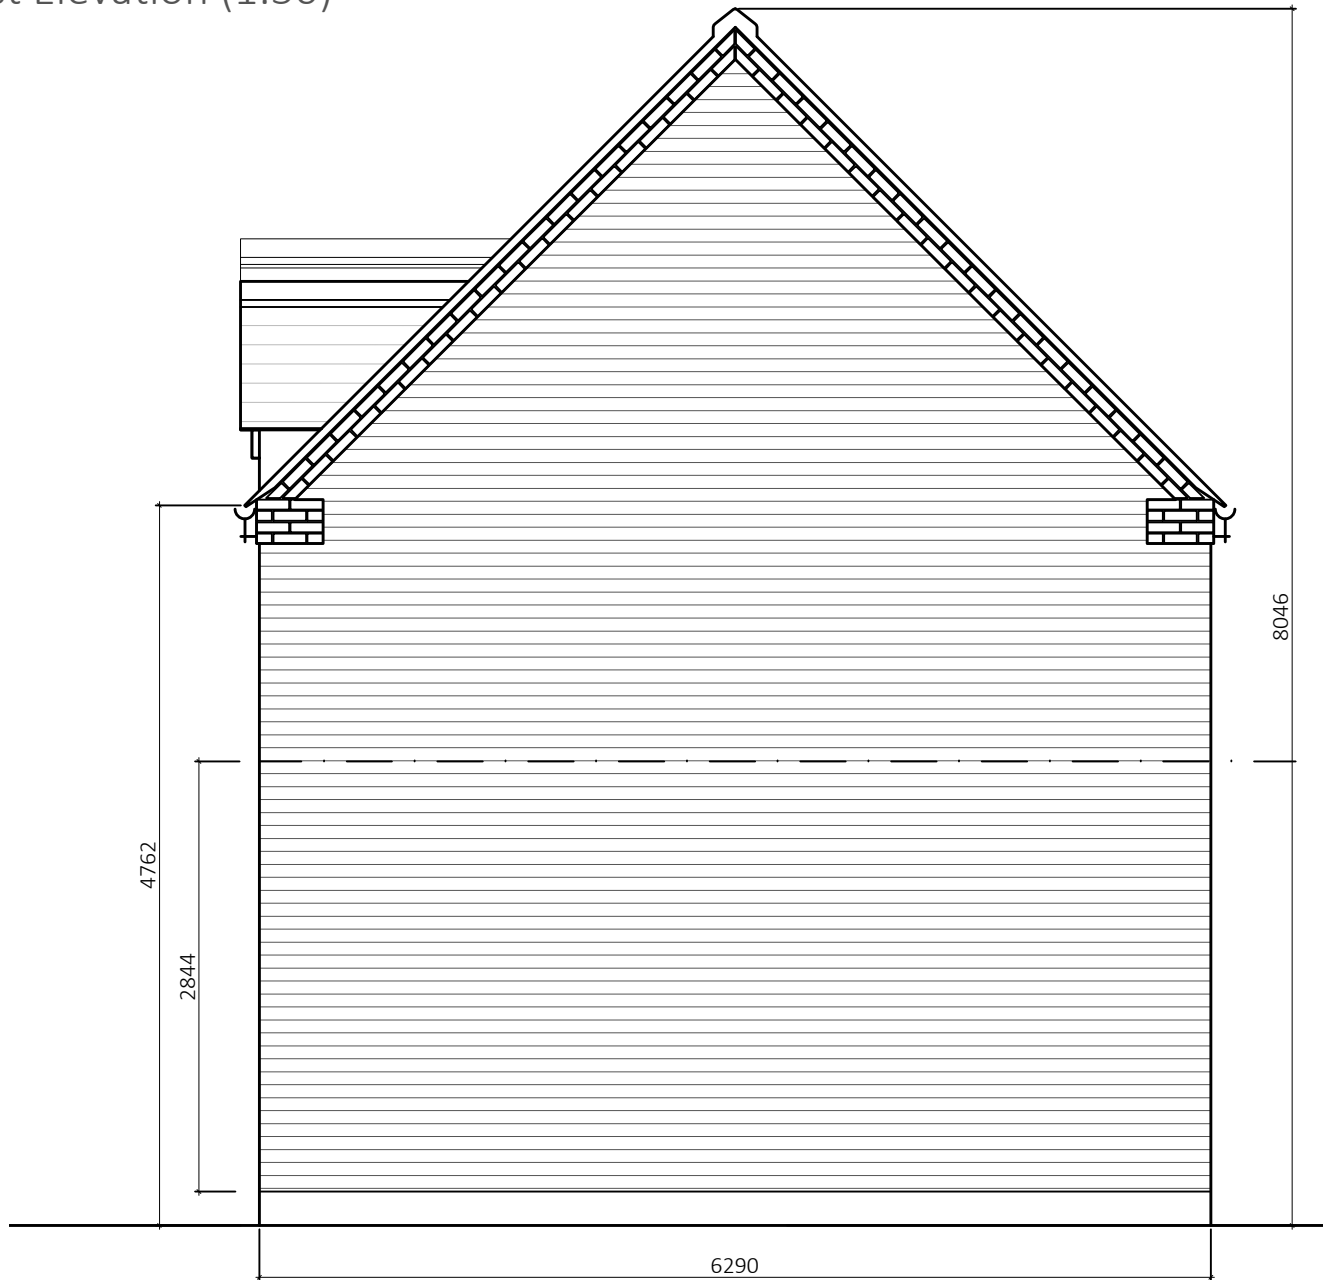


North West Elevation (1:50)

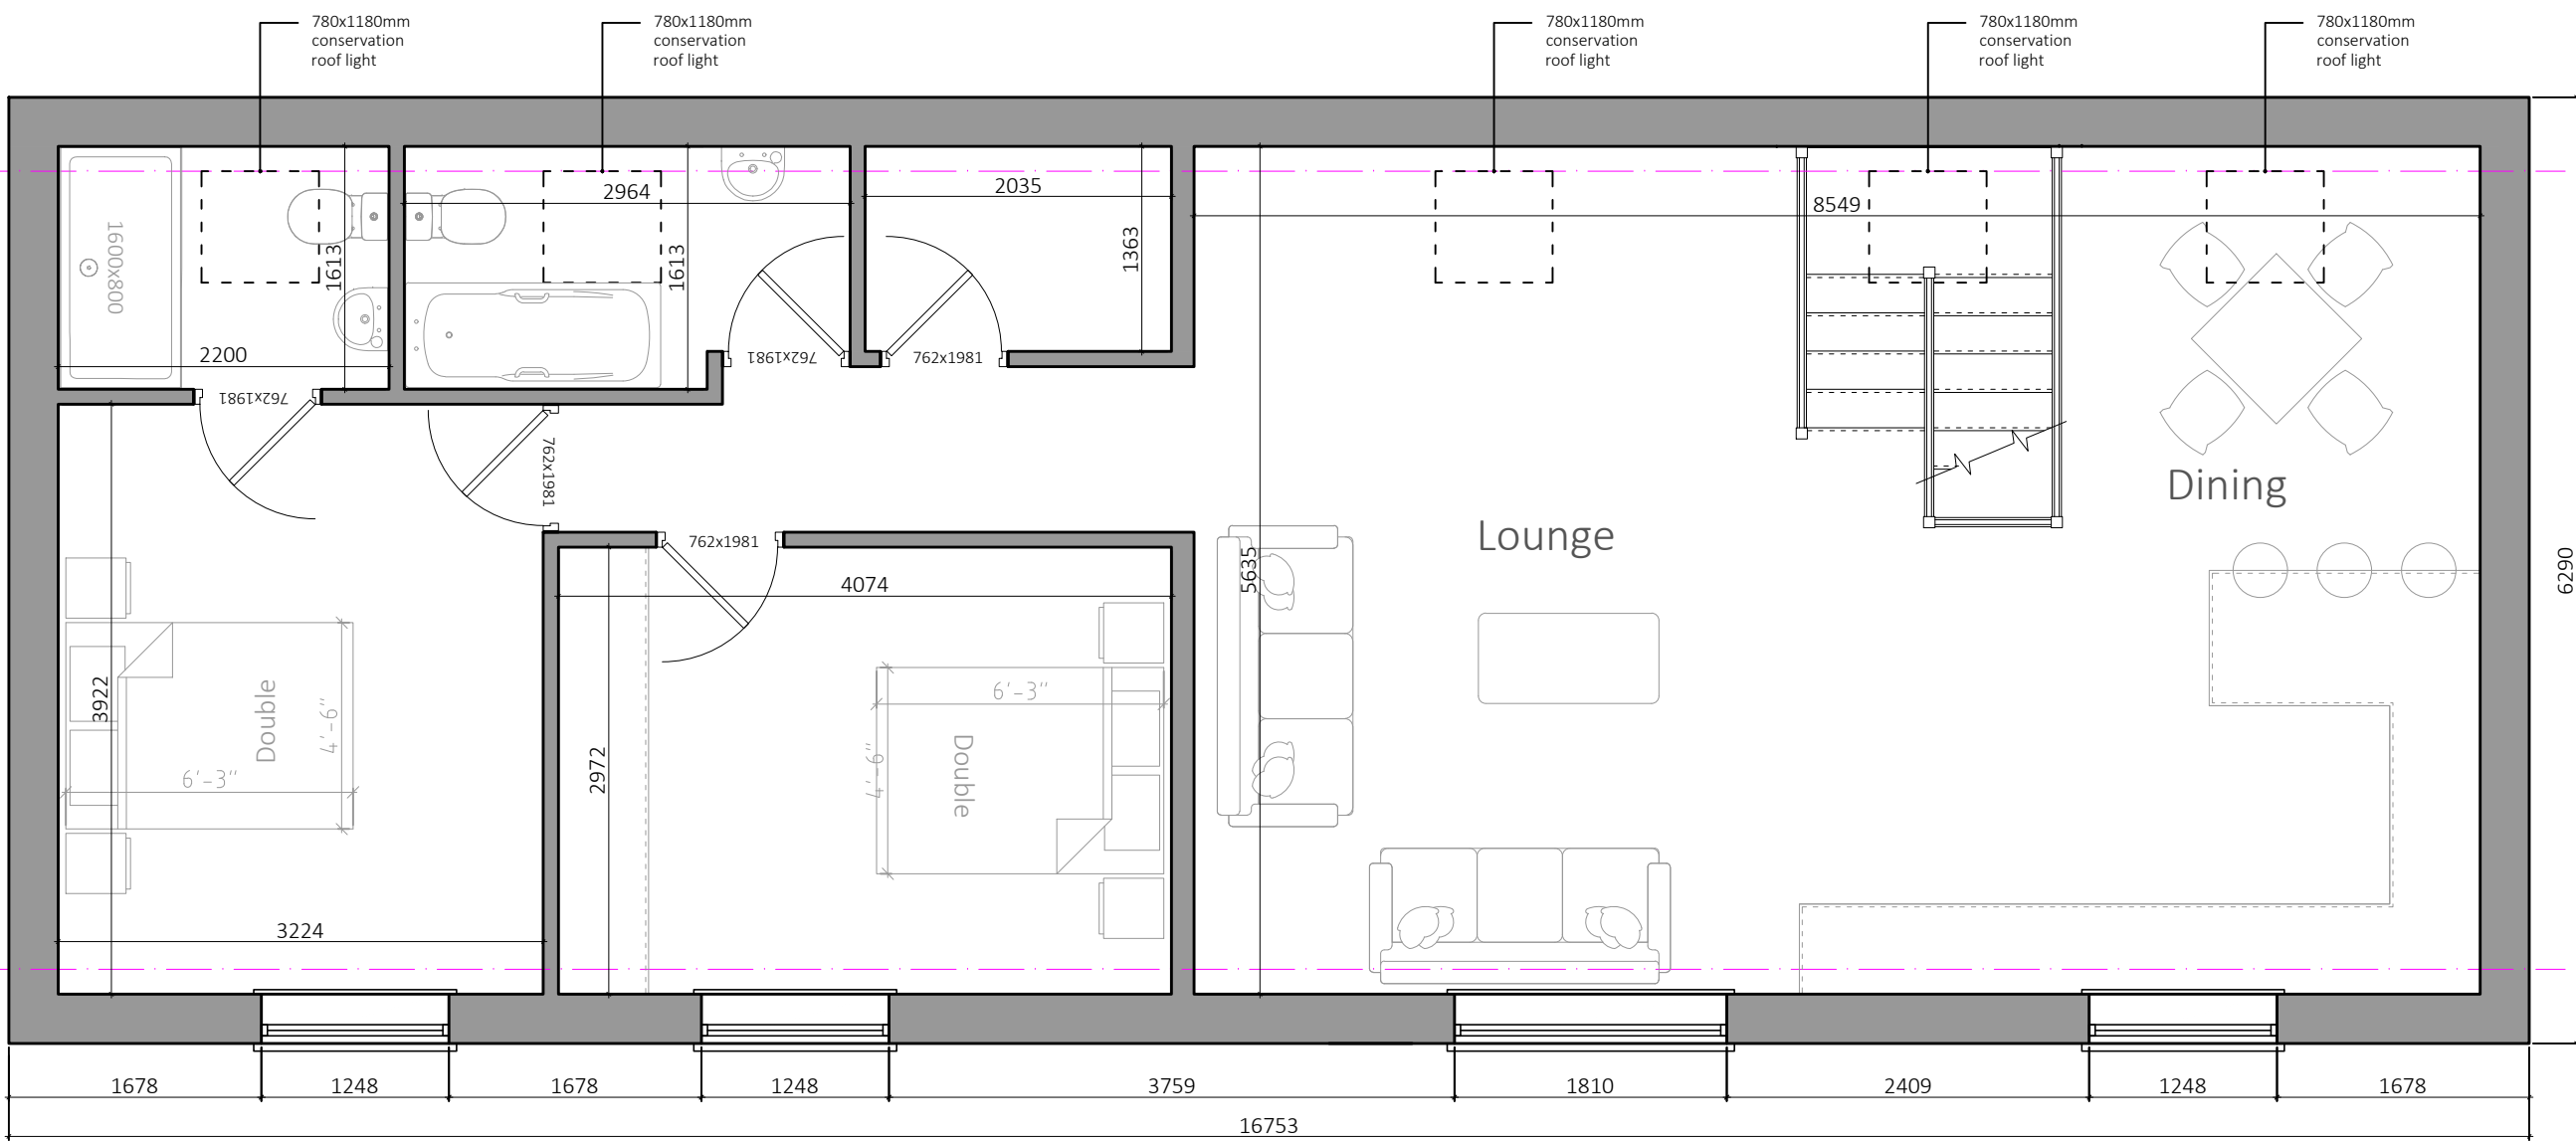

First Floor Plan (1:50)

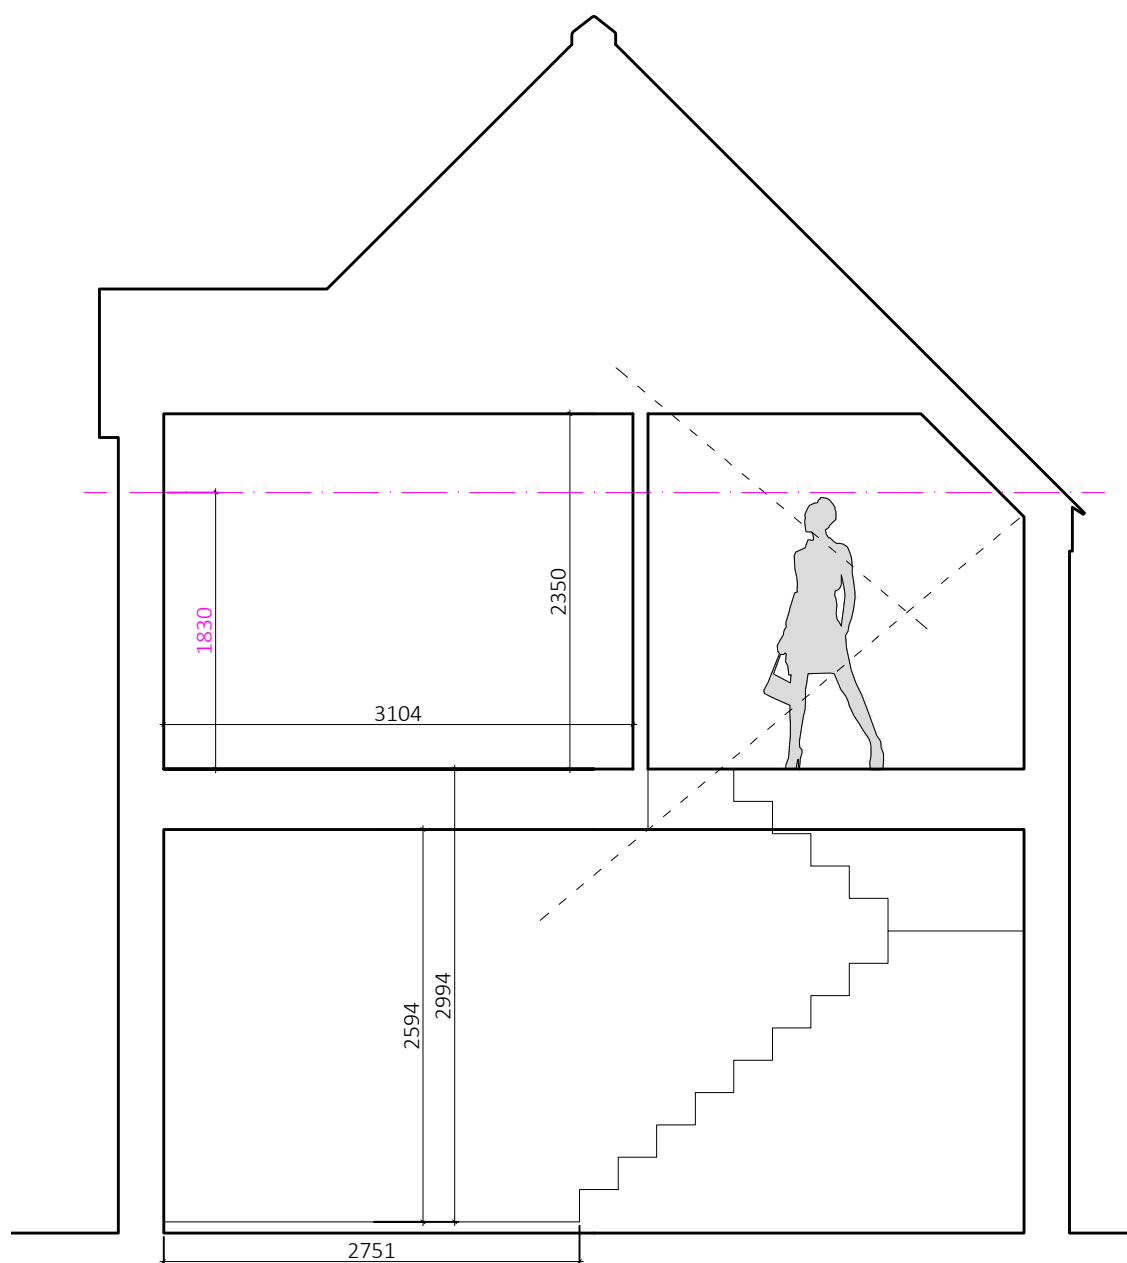

Indicative Section (1:50)

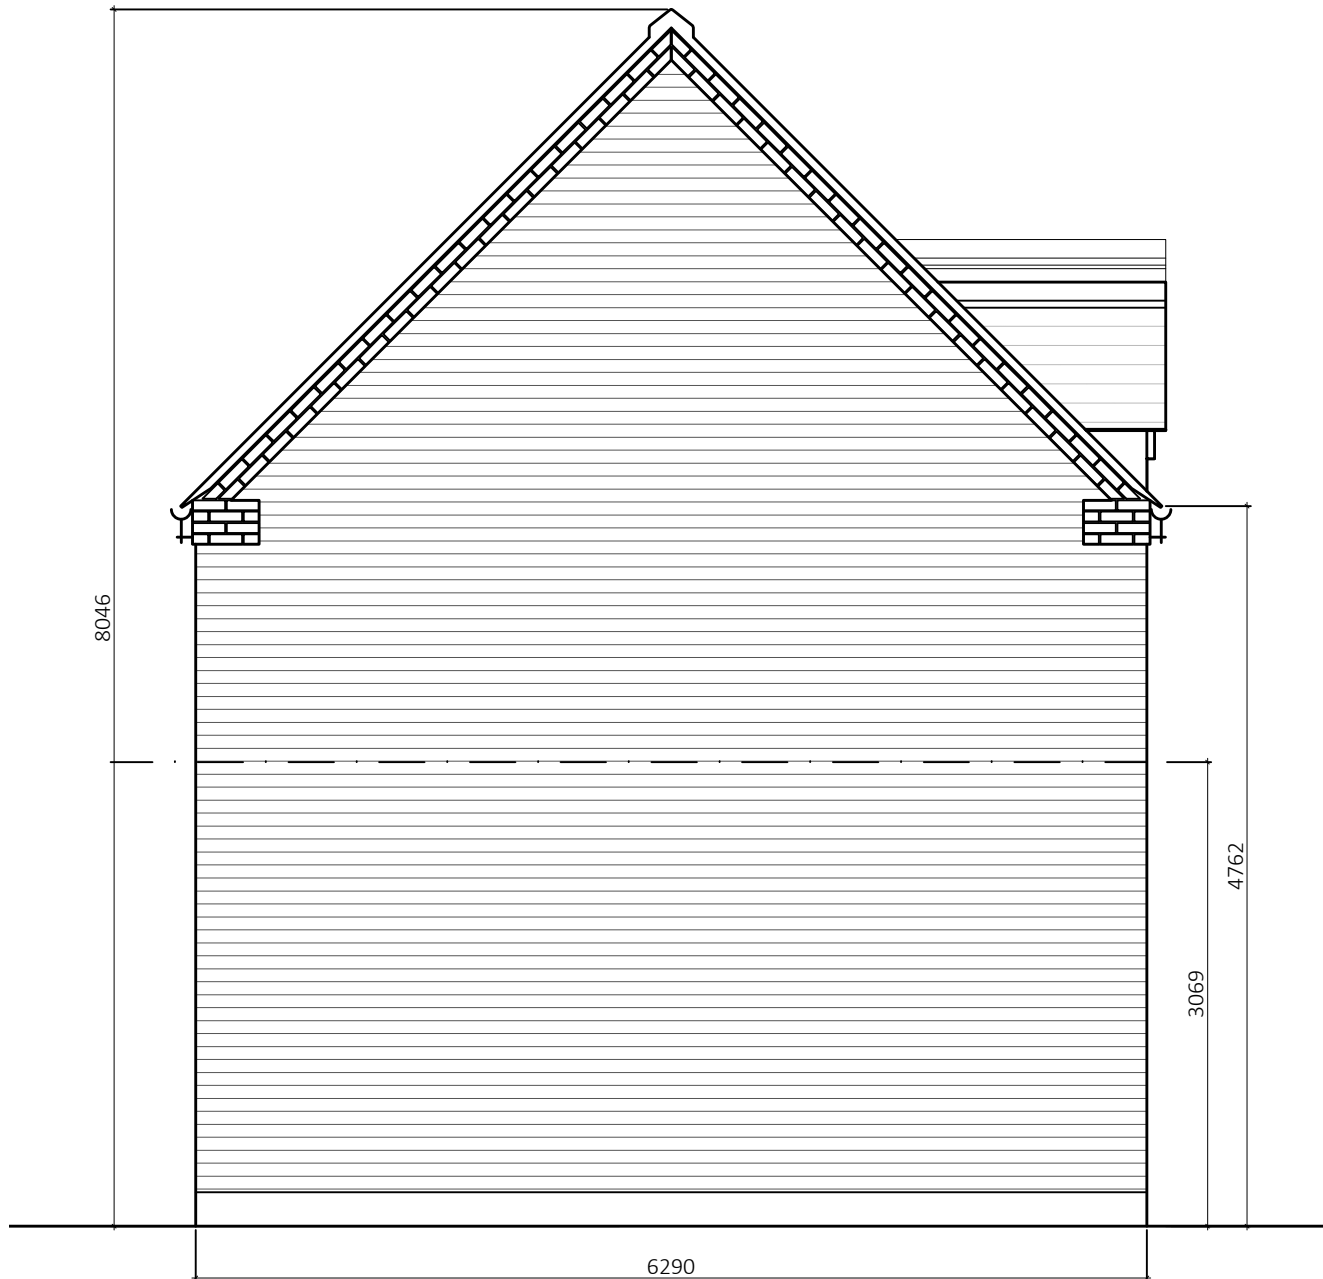

South East Elevation (1:50)

All dimensions are given for indicative purposes only.
All measurements should be checked on site prior to commencement and manufacturing.
If in doubt - ASK

Rev	Date	Details	Drawn
-	-/-	-	RT
Rev C	12.07.18	Planning stage amendments to plots 1 - 6 & 11, site layout, landscaping & surface water drainage	RT
Rev B	27.04.18	Planning validation amendments and additional information	RT
Rev A	09.01.18	Pre-planning layout amendments to remove hallways	RT

Client:
Dealmead Ltd

Project Title:
New Residential Scheme - Former Snooty Fox Site, Hartshorne Road, Swadlincote, DE11 7HW

Drawing Title:
Proposed Plans and Elevations - Plot 11

PLANNING DRAWING

Turner & Co Consulting Ltd

Hilltop Works : Pool Street : Swadlincote : Derbyshire : DE11 8EG
M : 07971 899 091 W : www.tccltd.net E : info@tccltd.net

Scale: 1:50@A1	Date: 12.07.18	Drawn: RT	Checked:
Reference: FSF190917	Drawing Number: P010	Revision: Rev C	