



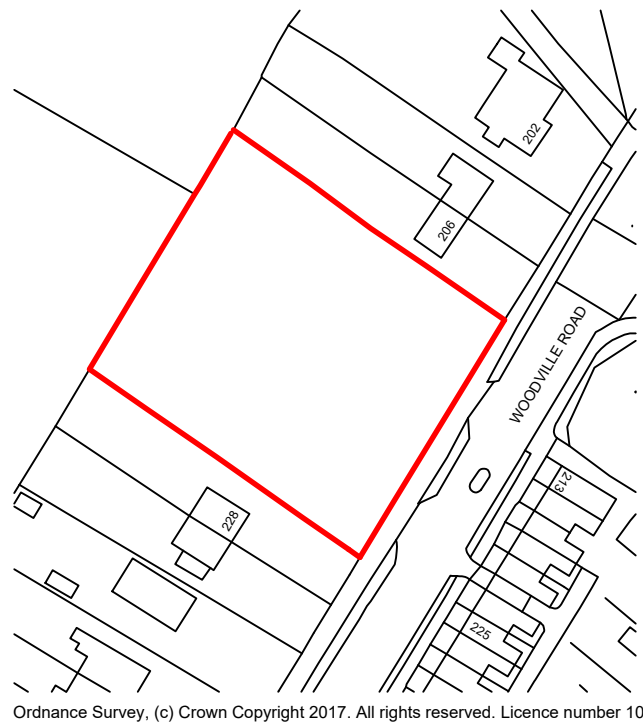

OS Plan 1:1250

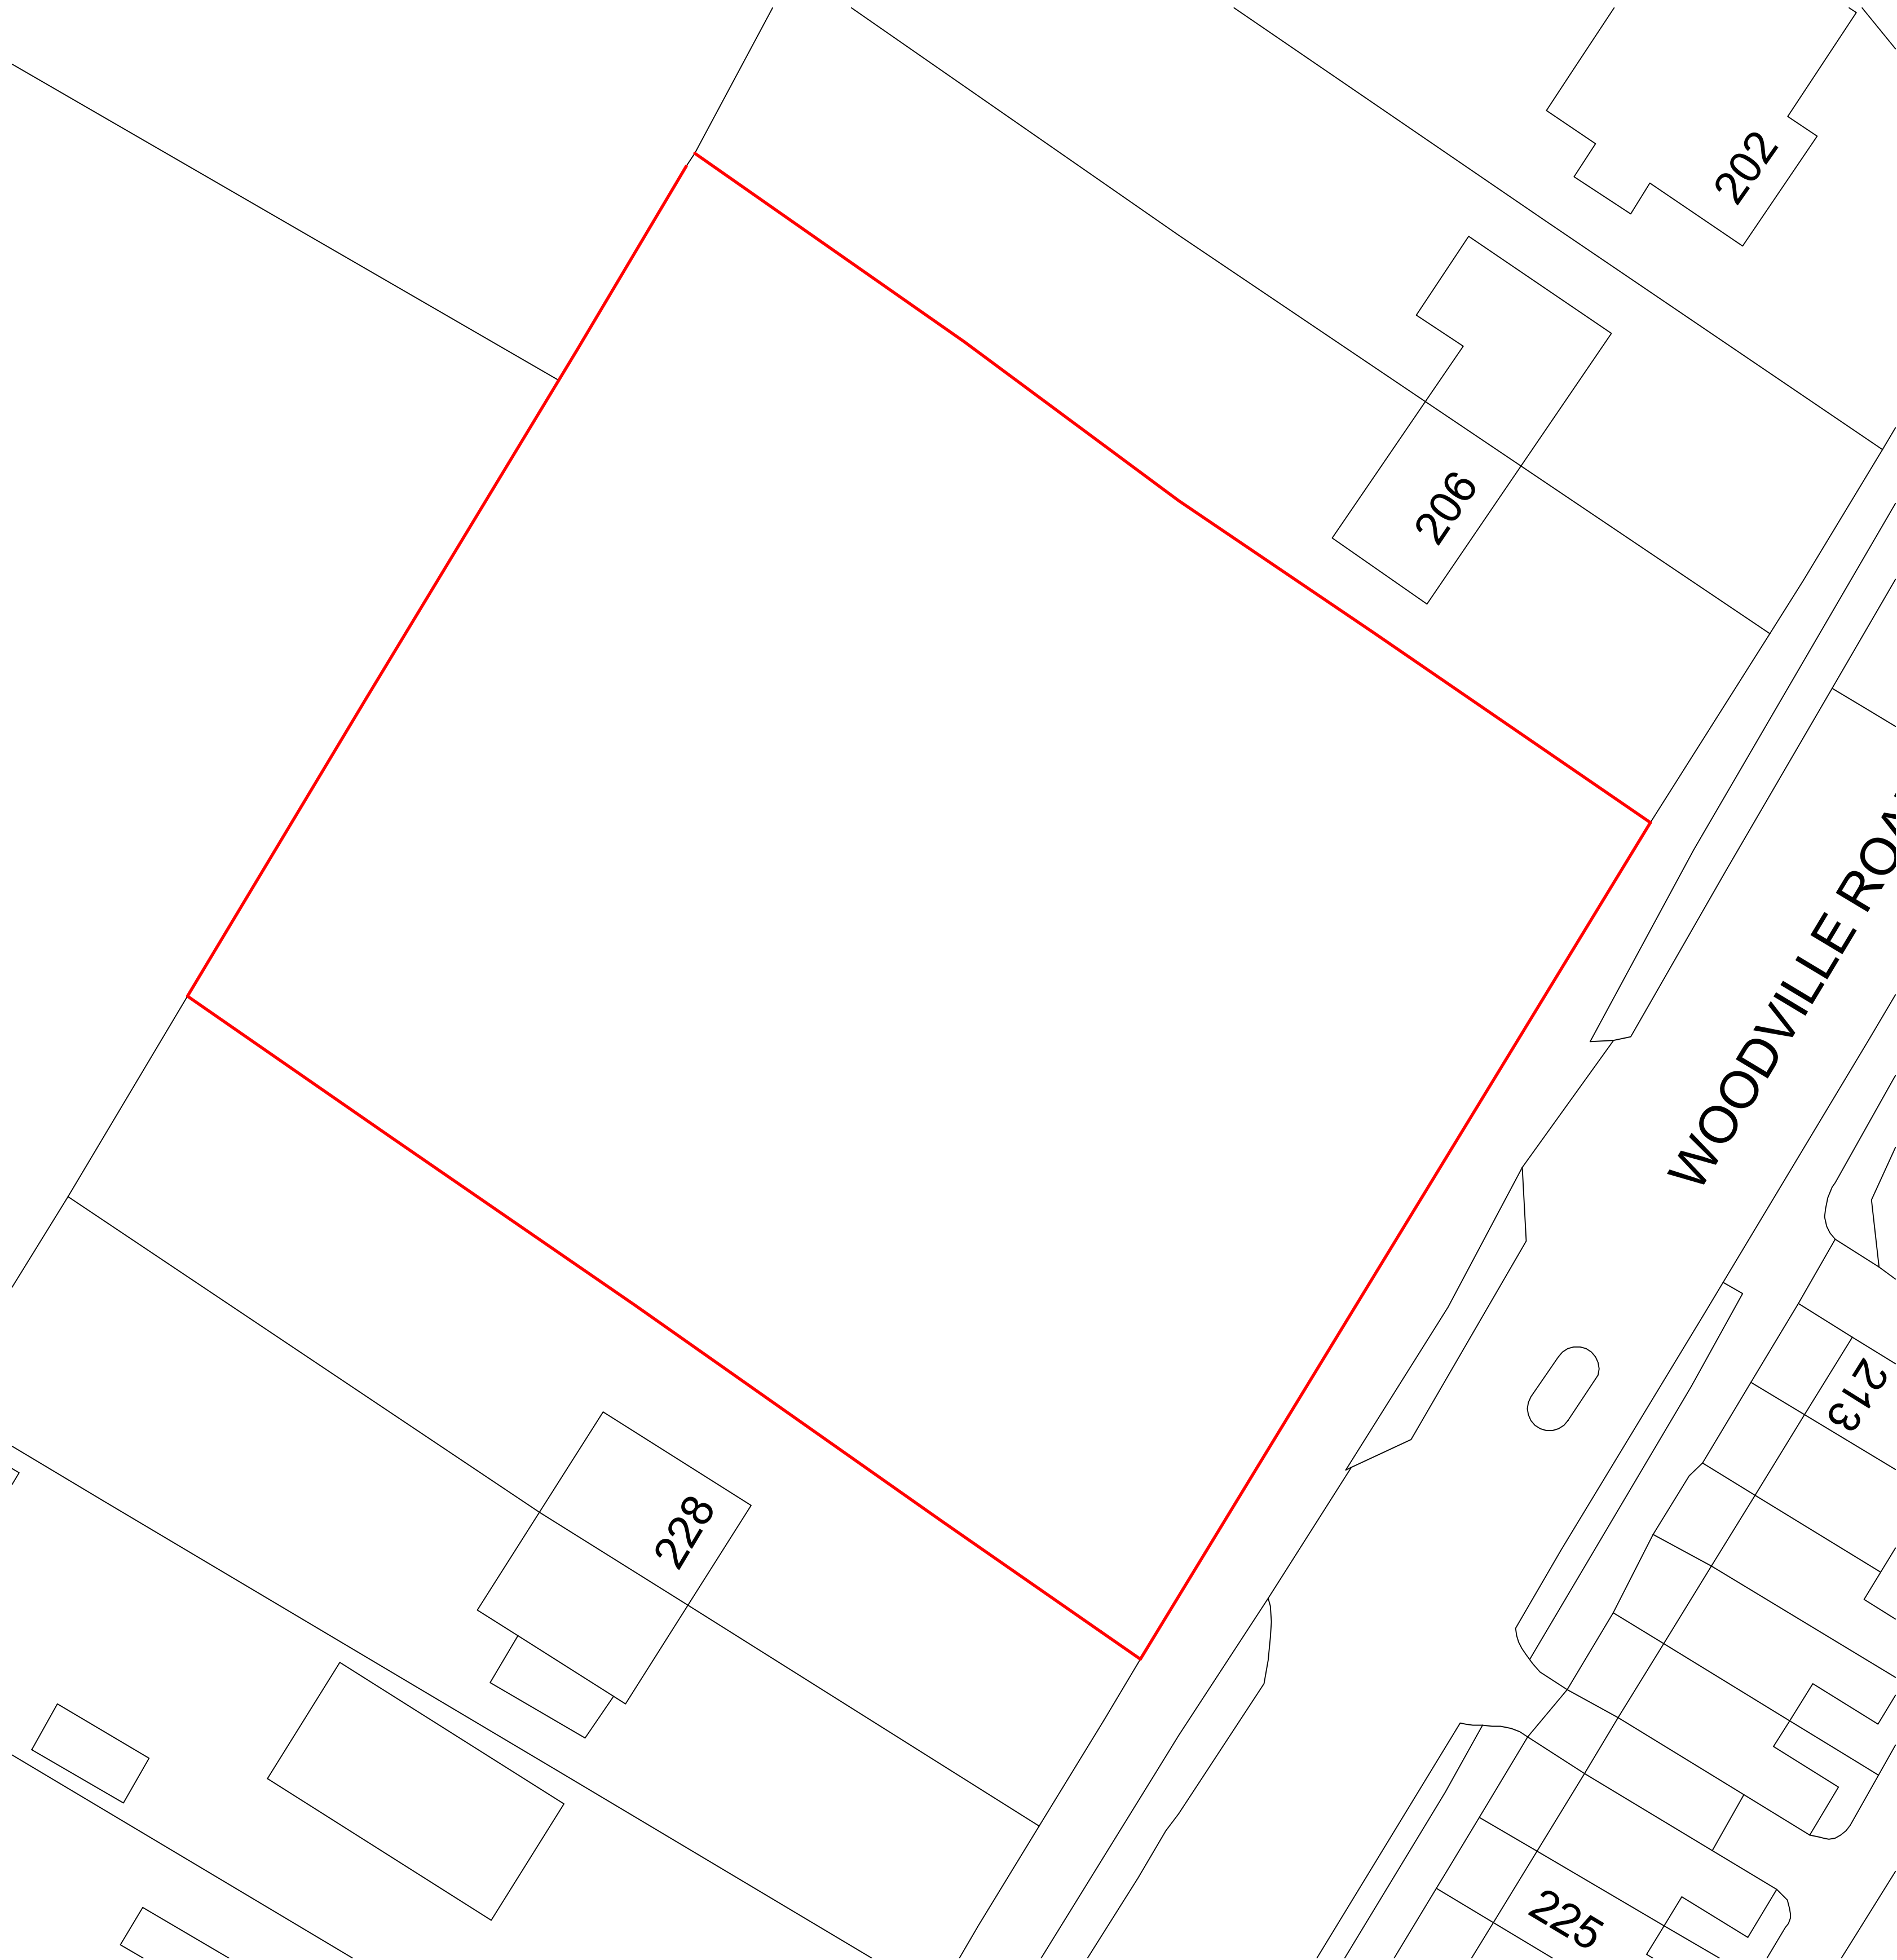

Ordnance Survey, (c) Crown Copyright 2017. All rights reserved. Licence number 100022432
Block Plan 1:500



Site Plan 1:200

All dimensions are given for indicative purposes only.

All measurements should be checked on site prior to commencement and manufacturing.

If in doubt - ASK

Rev	Date	Details	Drawn
-	-/-/-	-	RT

Client:
Dealmead Ltd

Project Title:
New Residential Scheme - Former Snooty Fox Site, Hartshorne Road, Swadlincote, DE11 7HW

Drawing Title:
Existing OS, Block & Site Plan

PLANNING DRAWING



Turner & Co Consulting Ltd

Hilltop Works : Pool Street : Swadlincote : Derbyshire : DE11 8EG
M : 07971 899 091 W : www.tccltd.net E : info@tccltd.net

Scale: varies	Date: 26.11.17	Drawn: RT	Checked:
Reference: FSF190917		Drawing Number: E001	Revision: