




Proposed North Elevation
1 : 100



Proposed East Elevation
1 : 100



Proposed South Elevation
1 : 100

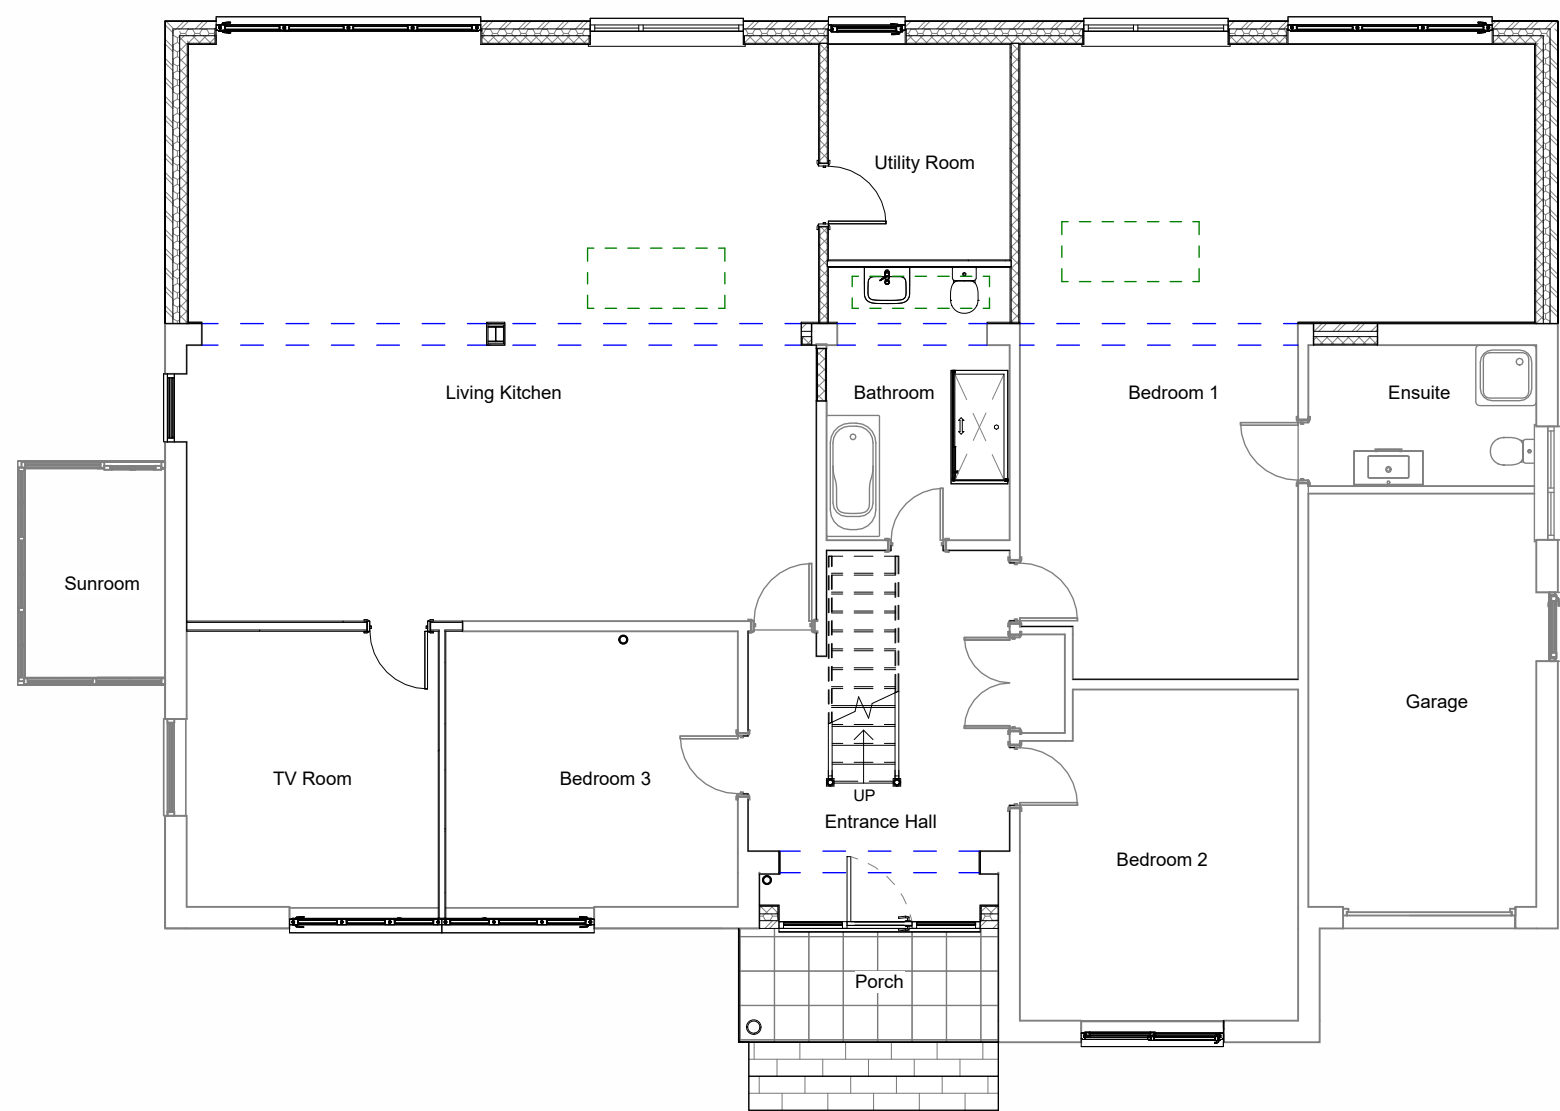

Proposed Ground Floor Plan
1 : 100




Proposed West Elevation
1 : 100




3d View 1



3d View 2

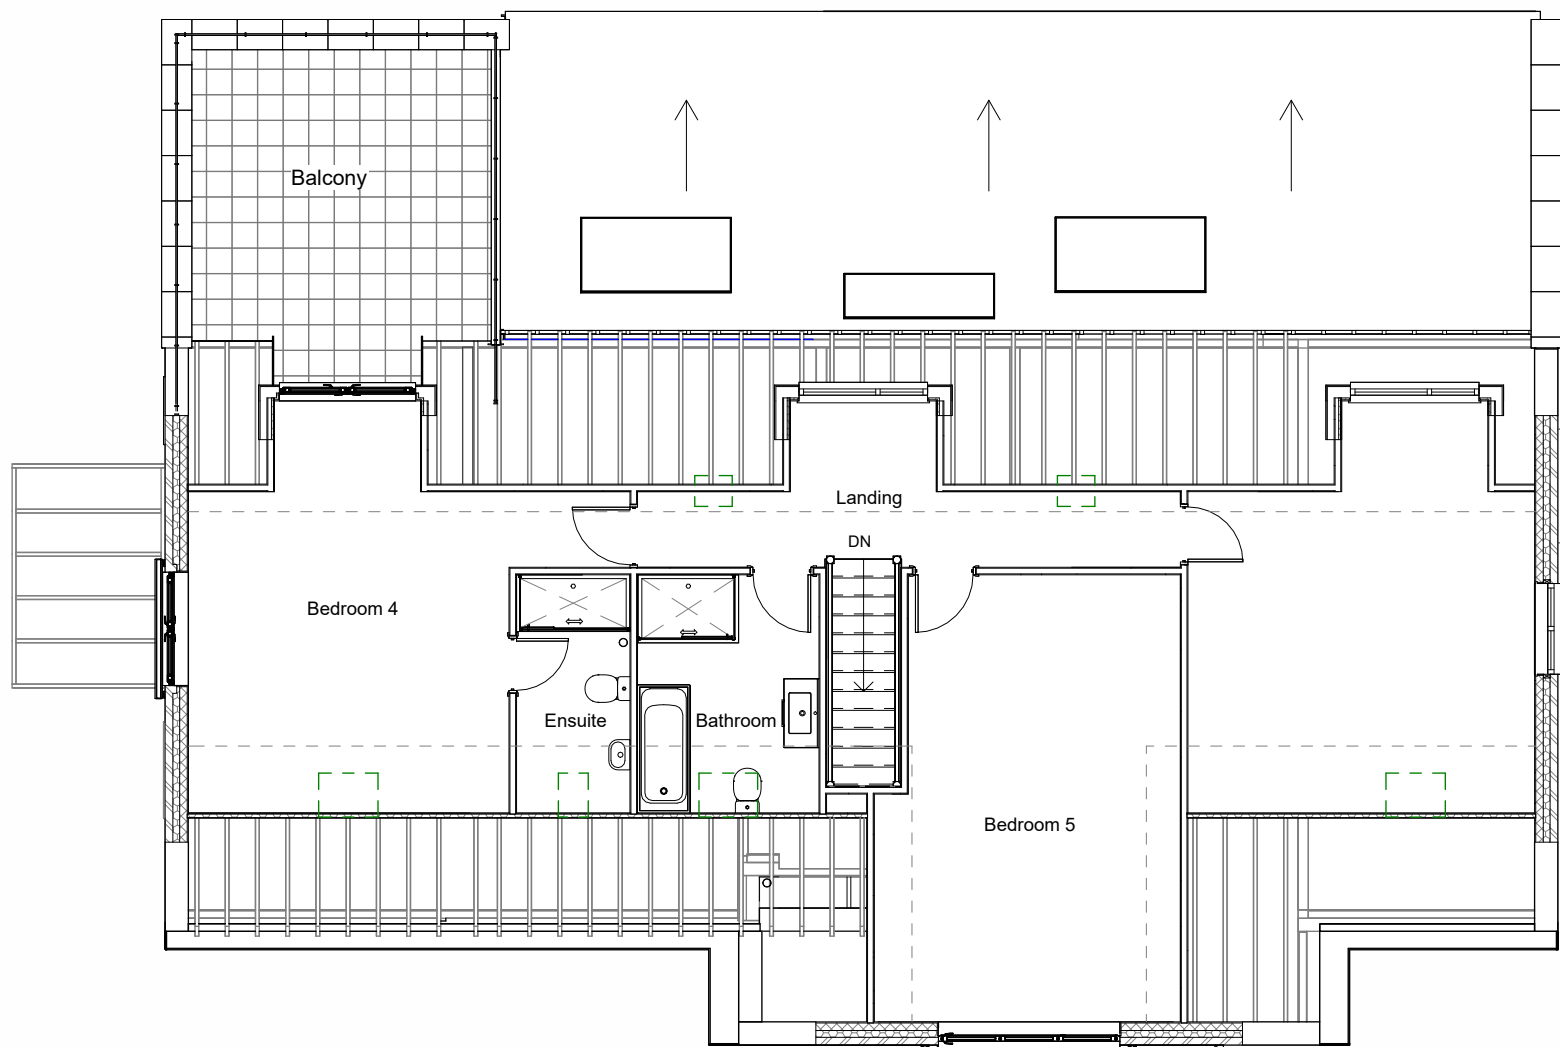

Proposed First Floor Plan
1 : 100

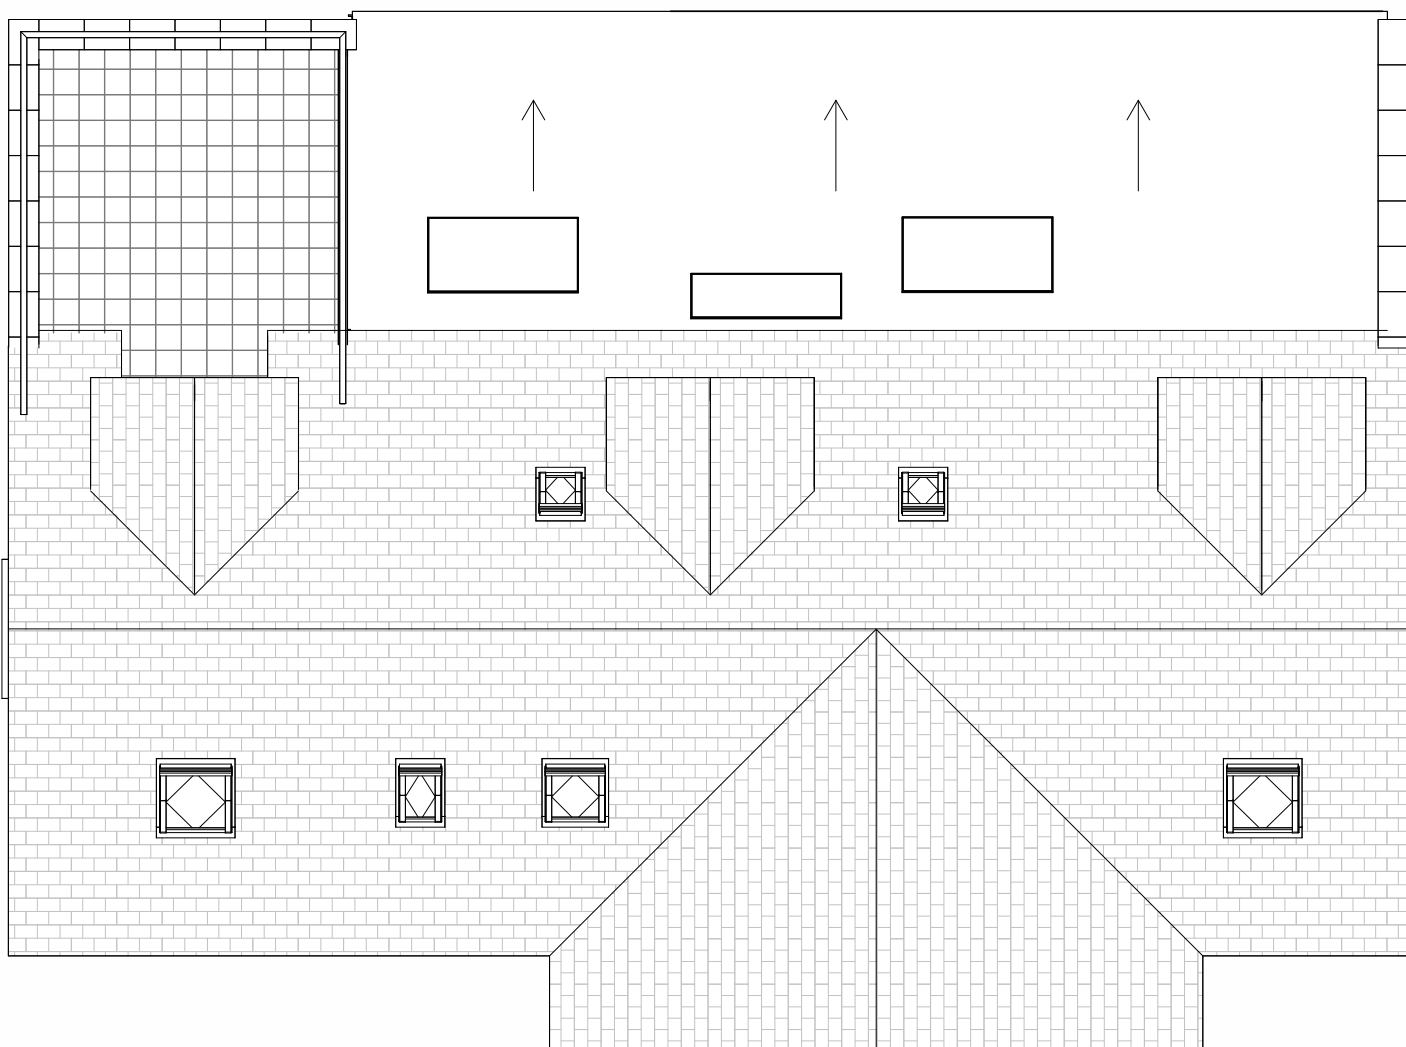

Proposed Roof Plan
1 : 100



Architecture First architecturefirst.co.uk



t: 01332 510225 e: hello@arcfirst.co.uk

Client
Mr & Mrs Wade
Project
8 Grange Close Ticknall
Derby DE73 7LF
Drawing Title
Proposed Extensions and Loft Conversion

Sheet Name Proposed Plans and Elevations	
Scale 1 : 100	Sheet A1
Job No. 2701	Date 11/08/2024
Dwg No. A102	Status Planning Permission
Drawn By MRF	Revision

Architecture First retain the copyright and ownership of this drawing. Not to be scaled for construction purposes. All dimensions to be verified on site.