



Proposed Side Elevation
Scale 1:50

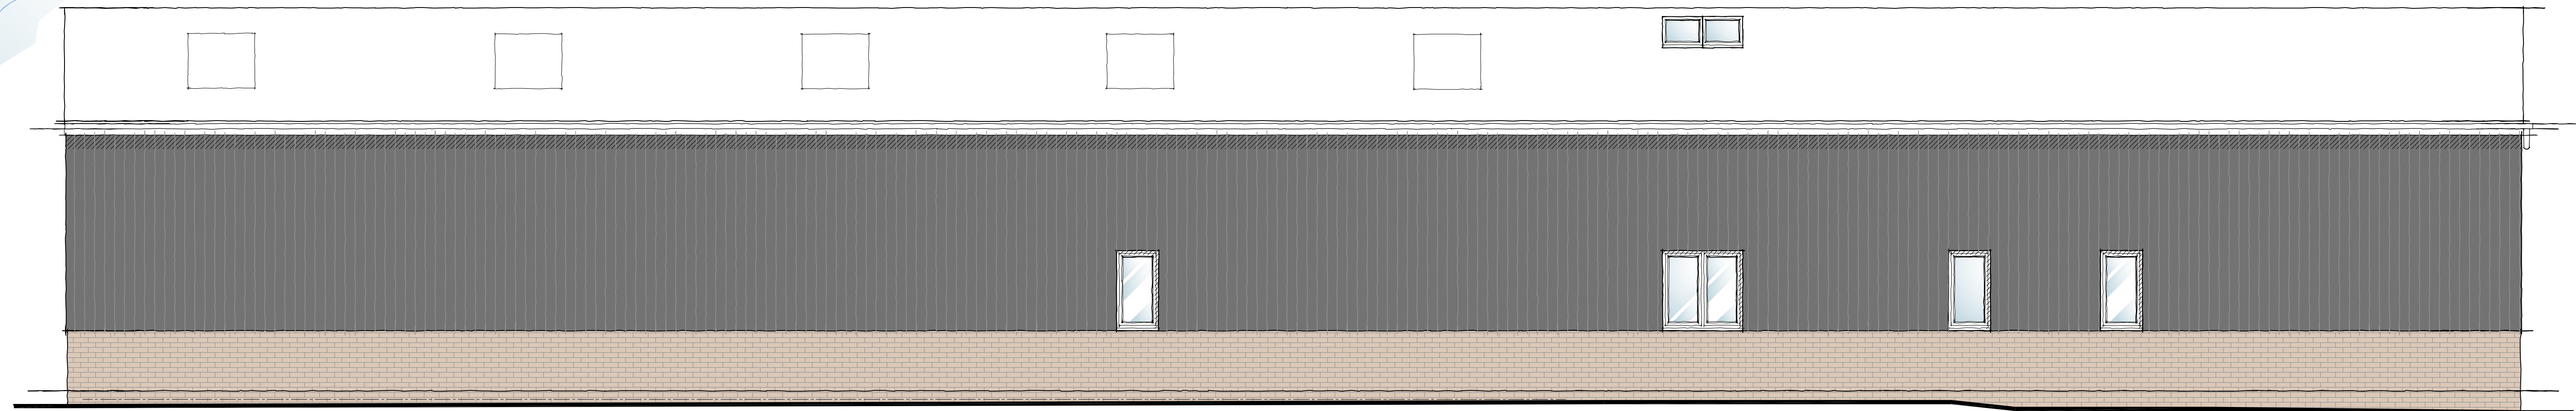

Proposed Side Elevation
Scale 1:50



Proposed Front Elevation
Scale 1:50

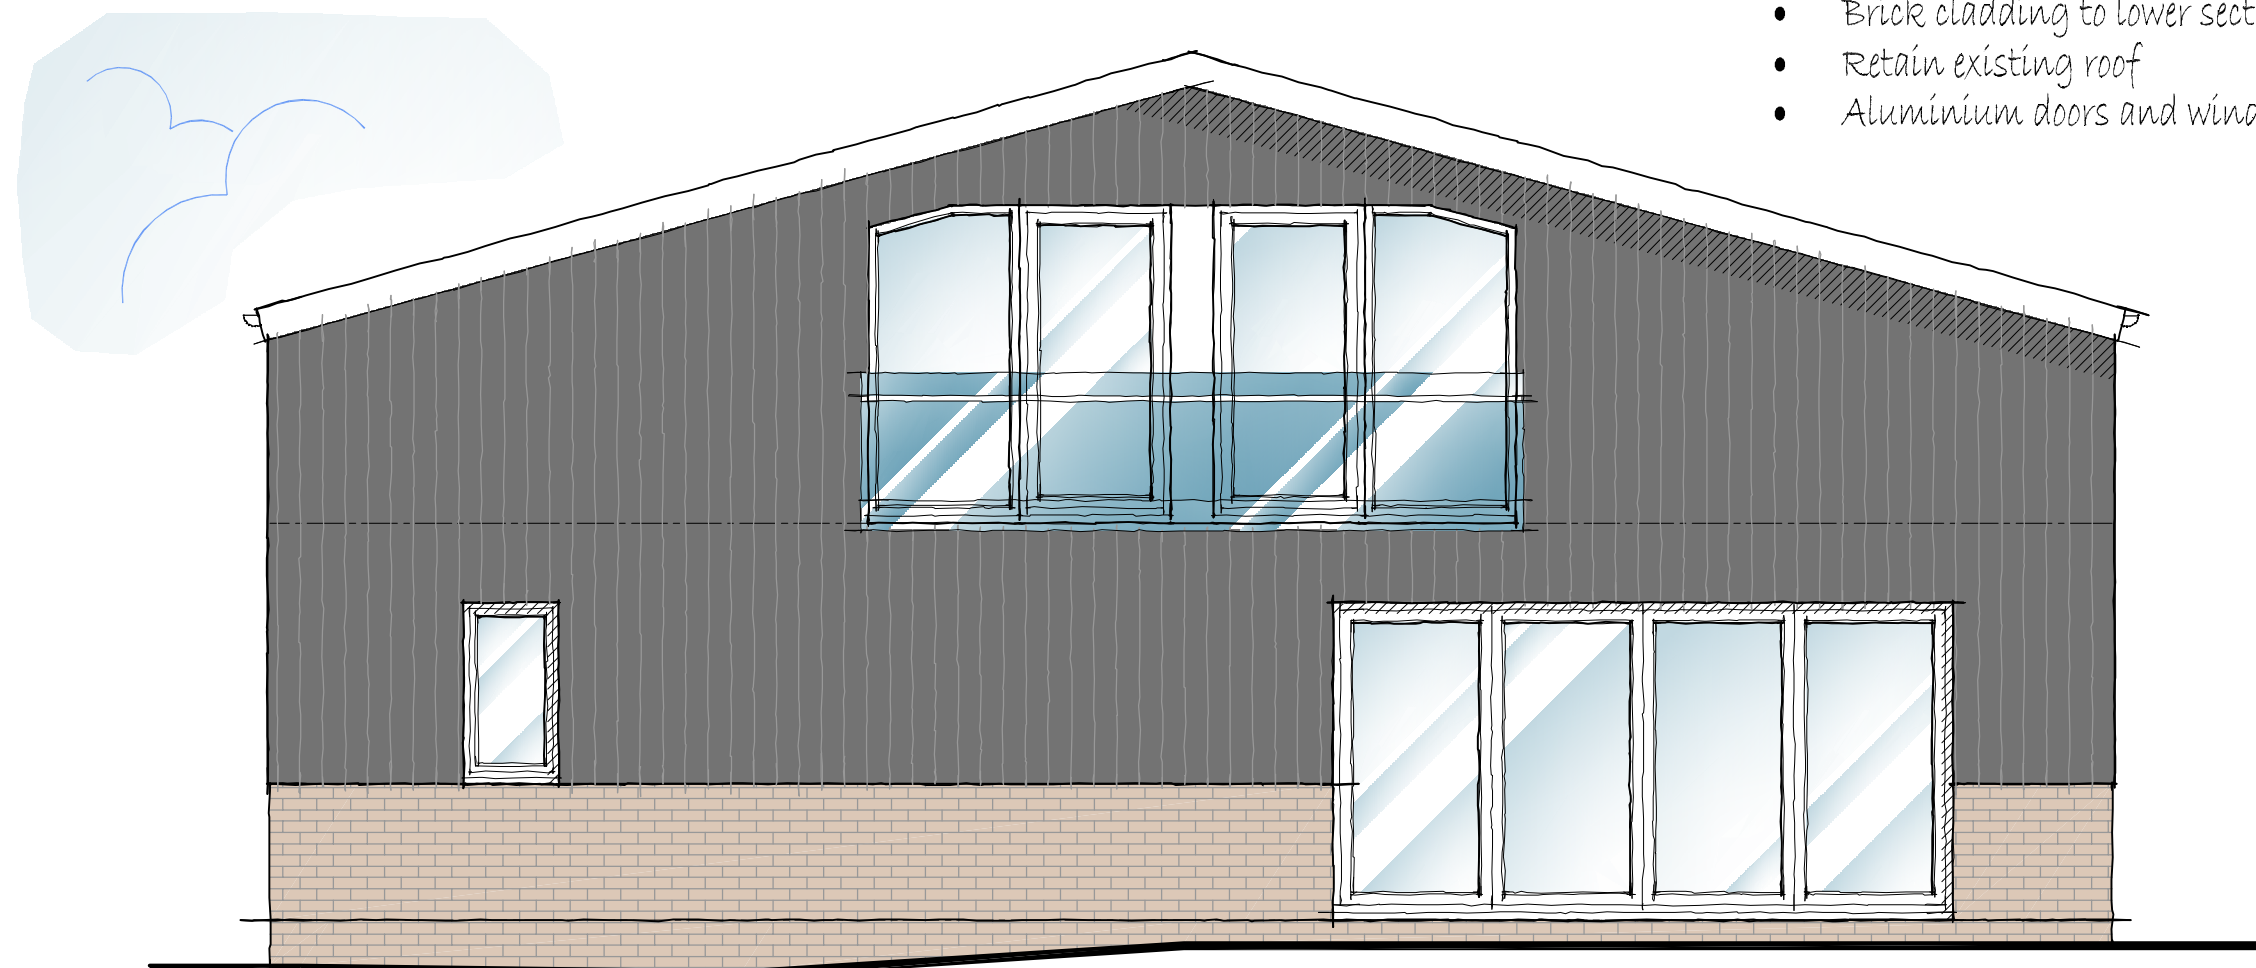

Proposed Rear Elevation
Scale 1:50

Example Materials

- Cladding - cedral boarding or alternative
- Brick cladding to lower section
- Retain existing roof
- Aluminium doors and windows

Revisions:	A Drawing updated	29.07.24
------------	-------------------	----------

DG DAVID GRANGER
ARCHITECTURAL DESIGN LTD

David Granger Architectural Design Ltd
The Old Cottage Hospital
Leicester Road
Ashby de la Zouch
Leicestershire
LE65 1DB
T 01530 560939
W www.davidgrangerdesign.com

Project

Proposed Barn Conversion
Melbourne Animal Farm
The Common, Melbourne
Derbyshire

Client

Melbourne Animal Farm

Drawing

Detailed Planning Proposals
Sheet 3 of 5

Drawing Number 24.4421.08A

Date: July 2024

Scale: As Shown Drawn By: MS Checked By: DG

Notes

This drawing is to be read in conjunction with Existing Detail
Drawing Nos: 24.4421.01 and 02 and Topographical Survey
Drawing No 18-146-24-01 by Beacon Land Surveys

DETAILED PLANNING PROPOSALS
PROPOSED BARN CONVERSION - MELBOURNE ANIMAL FARM - THE COMMON - MELBOURNE - DERBYSHIRE

Figured dimensions must be taken in preference to scaled dimensions and any discrepancies are to be referred to David Granger Architectural Design Limited. Contractors, subcontractors and suppliers must verify all dimensions on site before commencing any work or making any workshop drawings. All drawings are copyright of David Granger Architectural Design Limited. Ordnance Survey Data © Crown Copyright. All rights reserved. Licence No. AR100020449, Landmark Ref. LIG0816 Company Reg. No. 5069912