

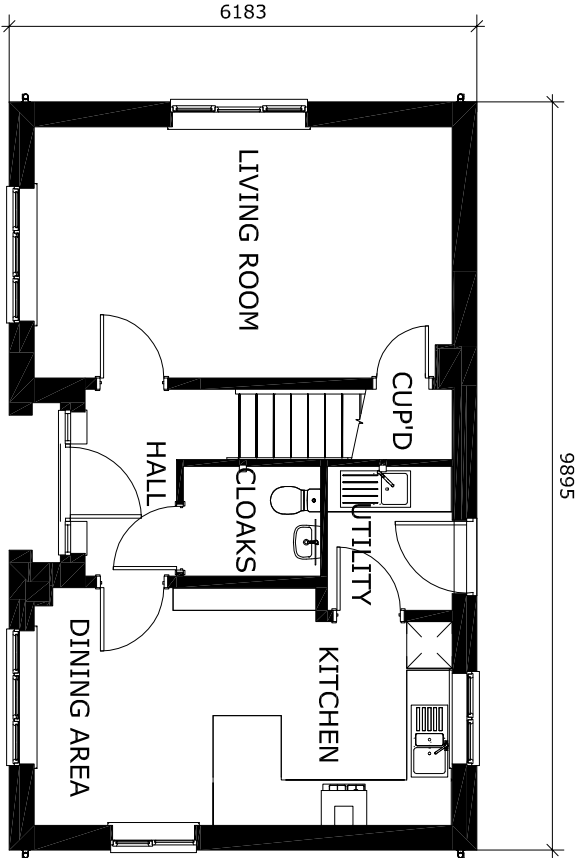
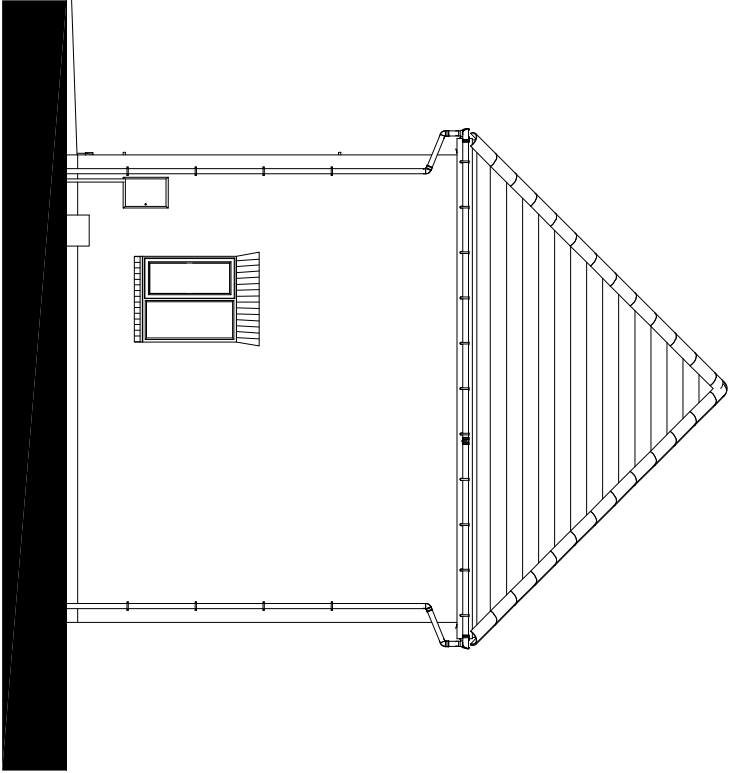
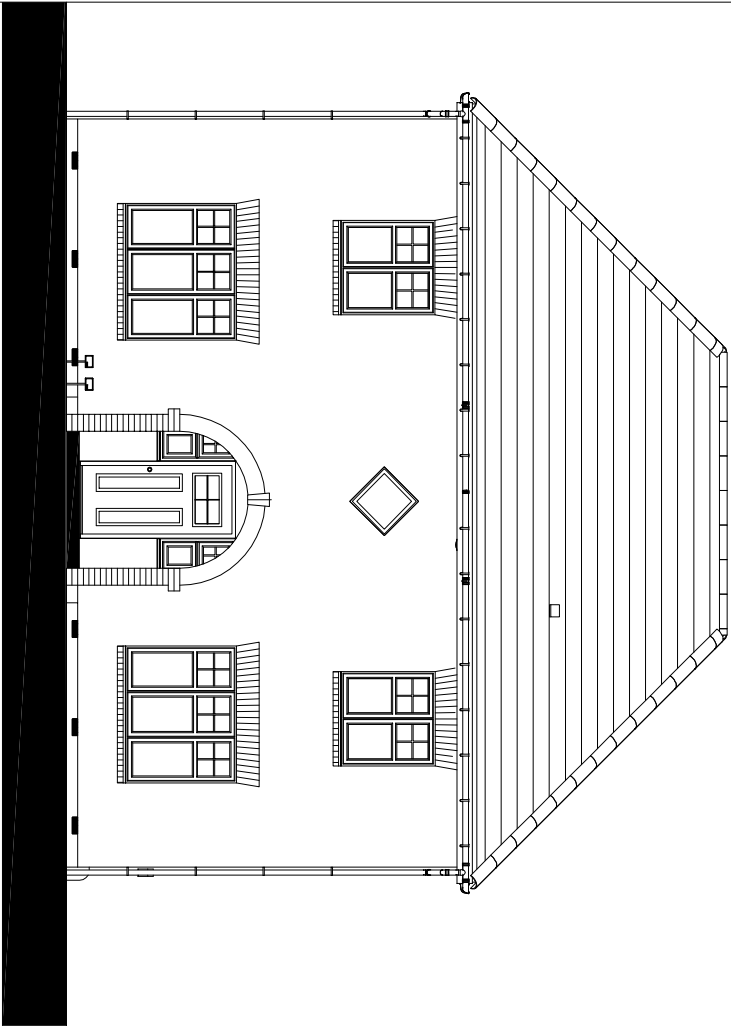
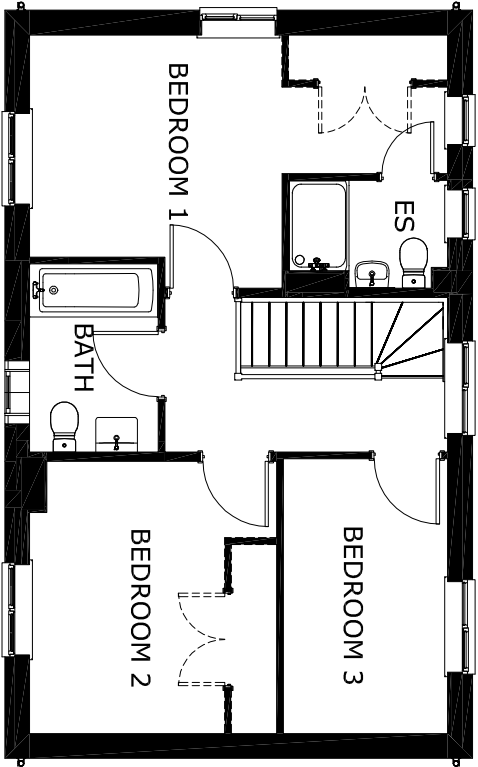


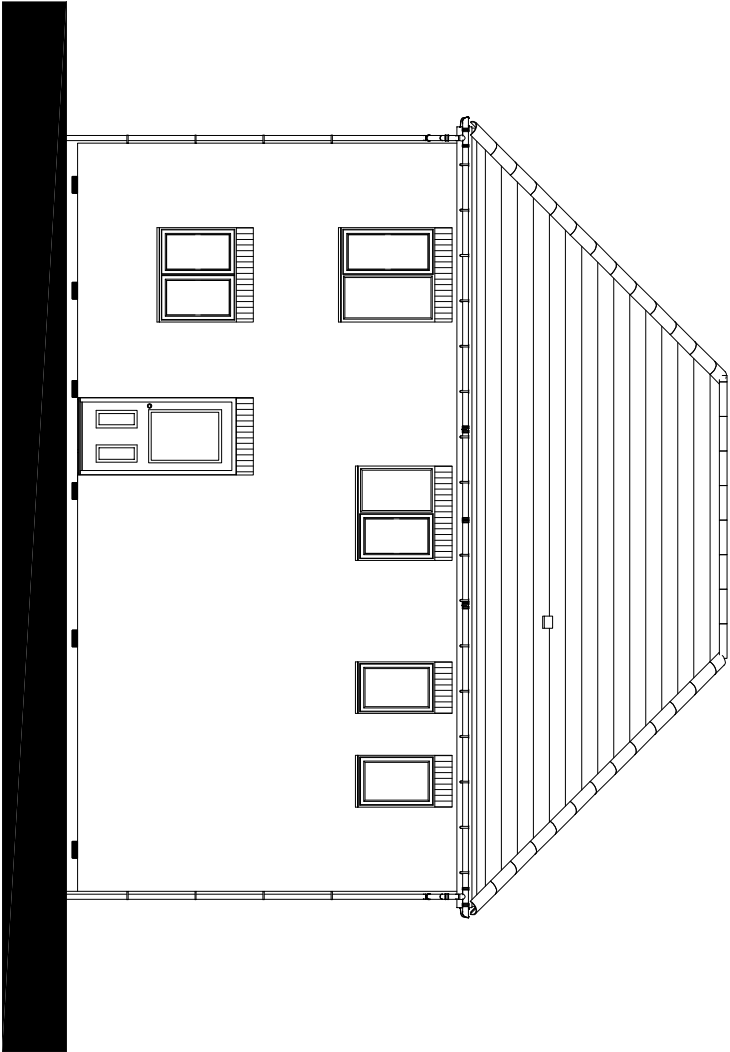

GROUND FLOOR PLAN

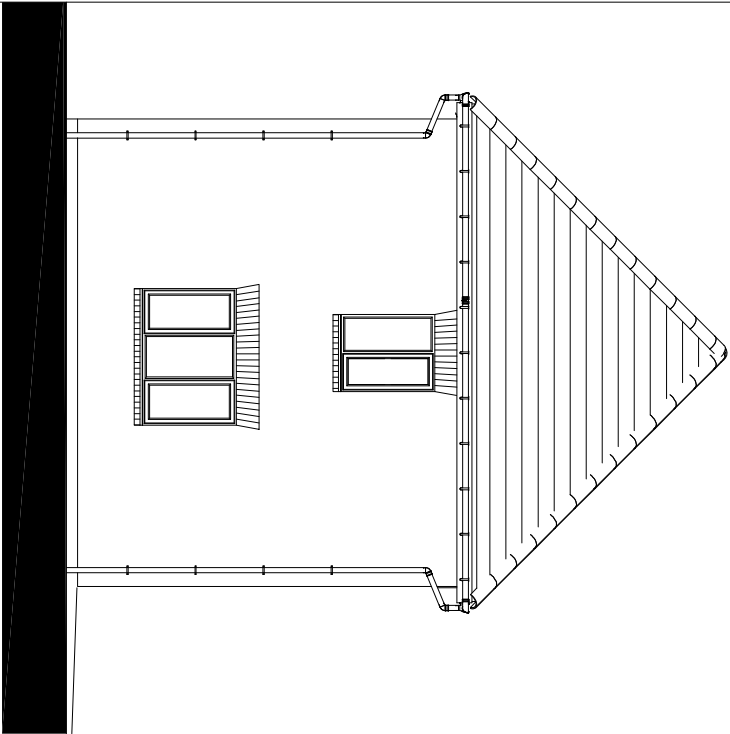

FIRST FLOOR PLAN

X307 SPRUCE - FORMAL

3 bedroom 5 person 102.19m² 1100ft²

© This drawing is subject to copyright and shall not be reproduced without the written consent of Bovis Homes Ltd.

PLANNING ISSUE

A3 Original Sheet Size



Vistry Homes Mercia Region Dunstons Hall Stafford ST18 9AB				PROJECT DRAKELOW, BURTON ON TRENT			
Tel: 01785 788 300 DX: 311601 Stafford 10				DRAWING TITLE X307 FORMAL (Riverside View) PLANNING DRAWING			
SCALE 1:100		DATE July 23		DRAWN BY DW		DRAWING NO. X307/F	
						REV -	