
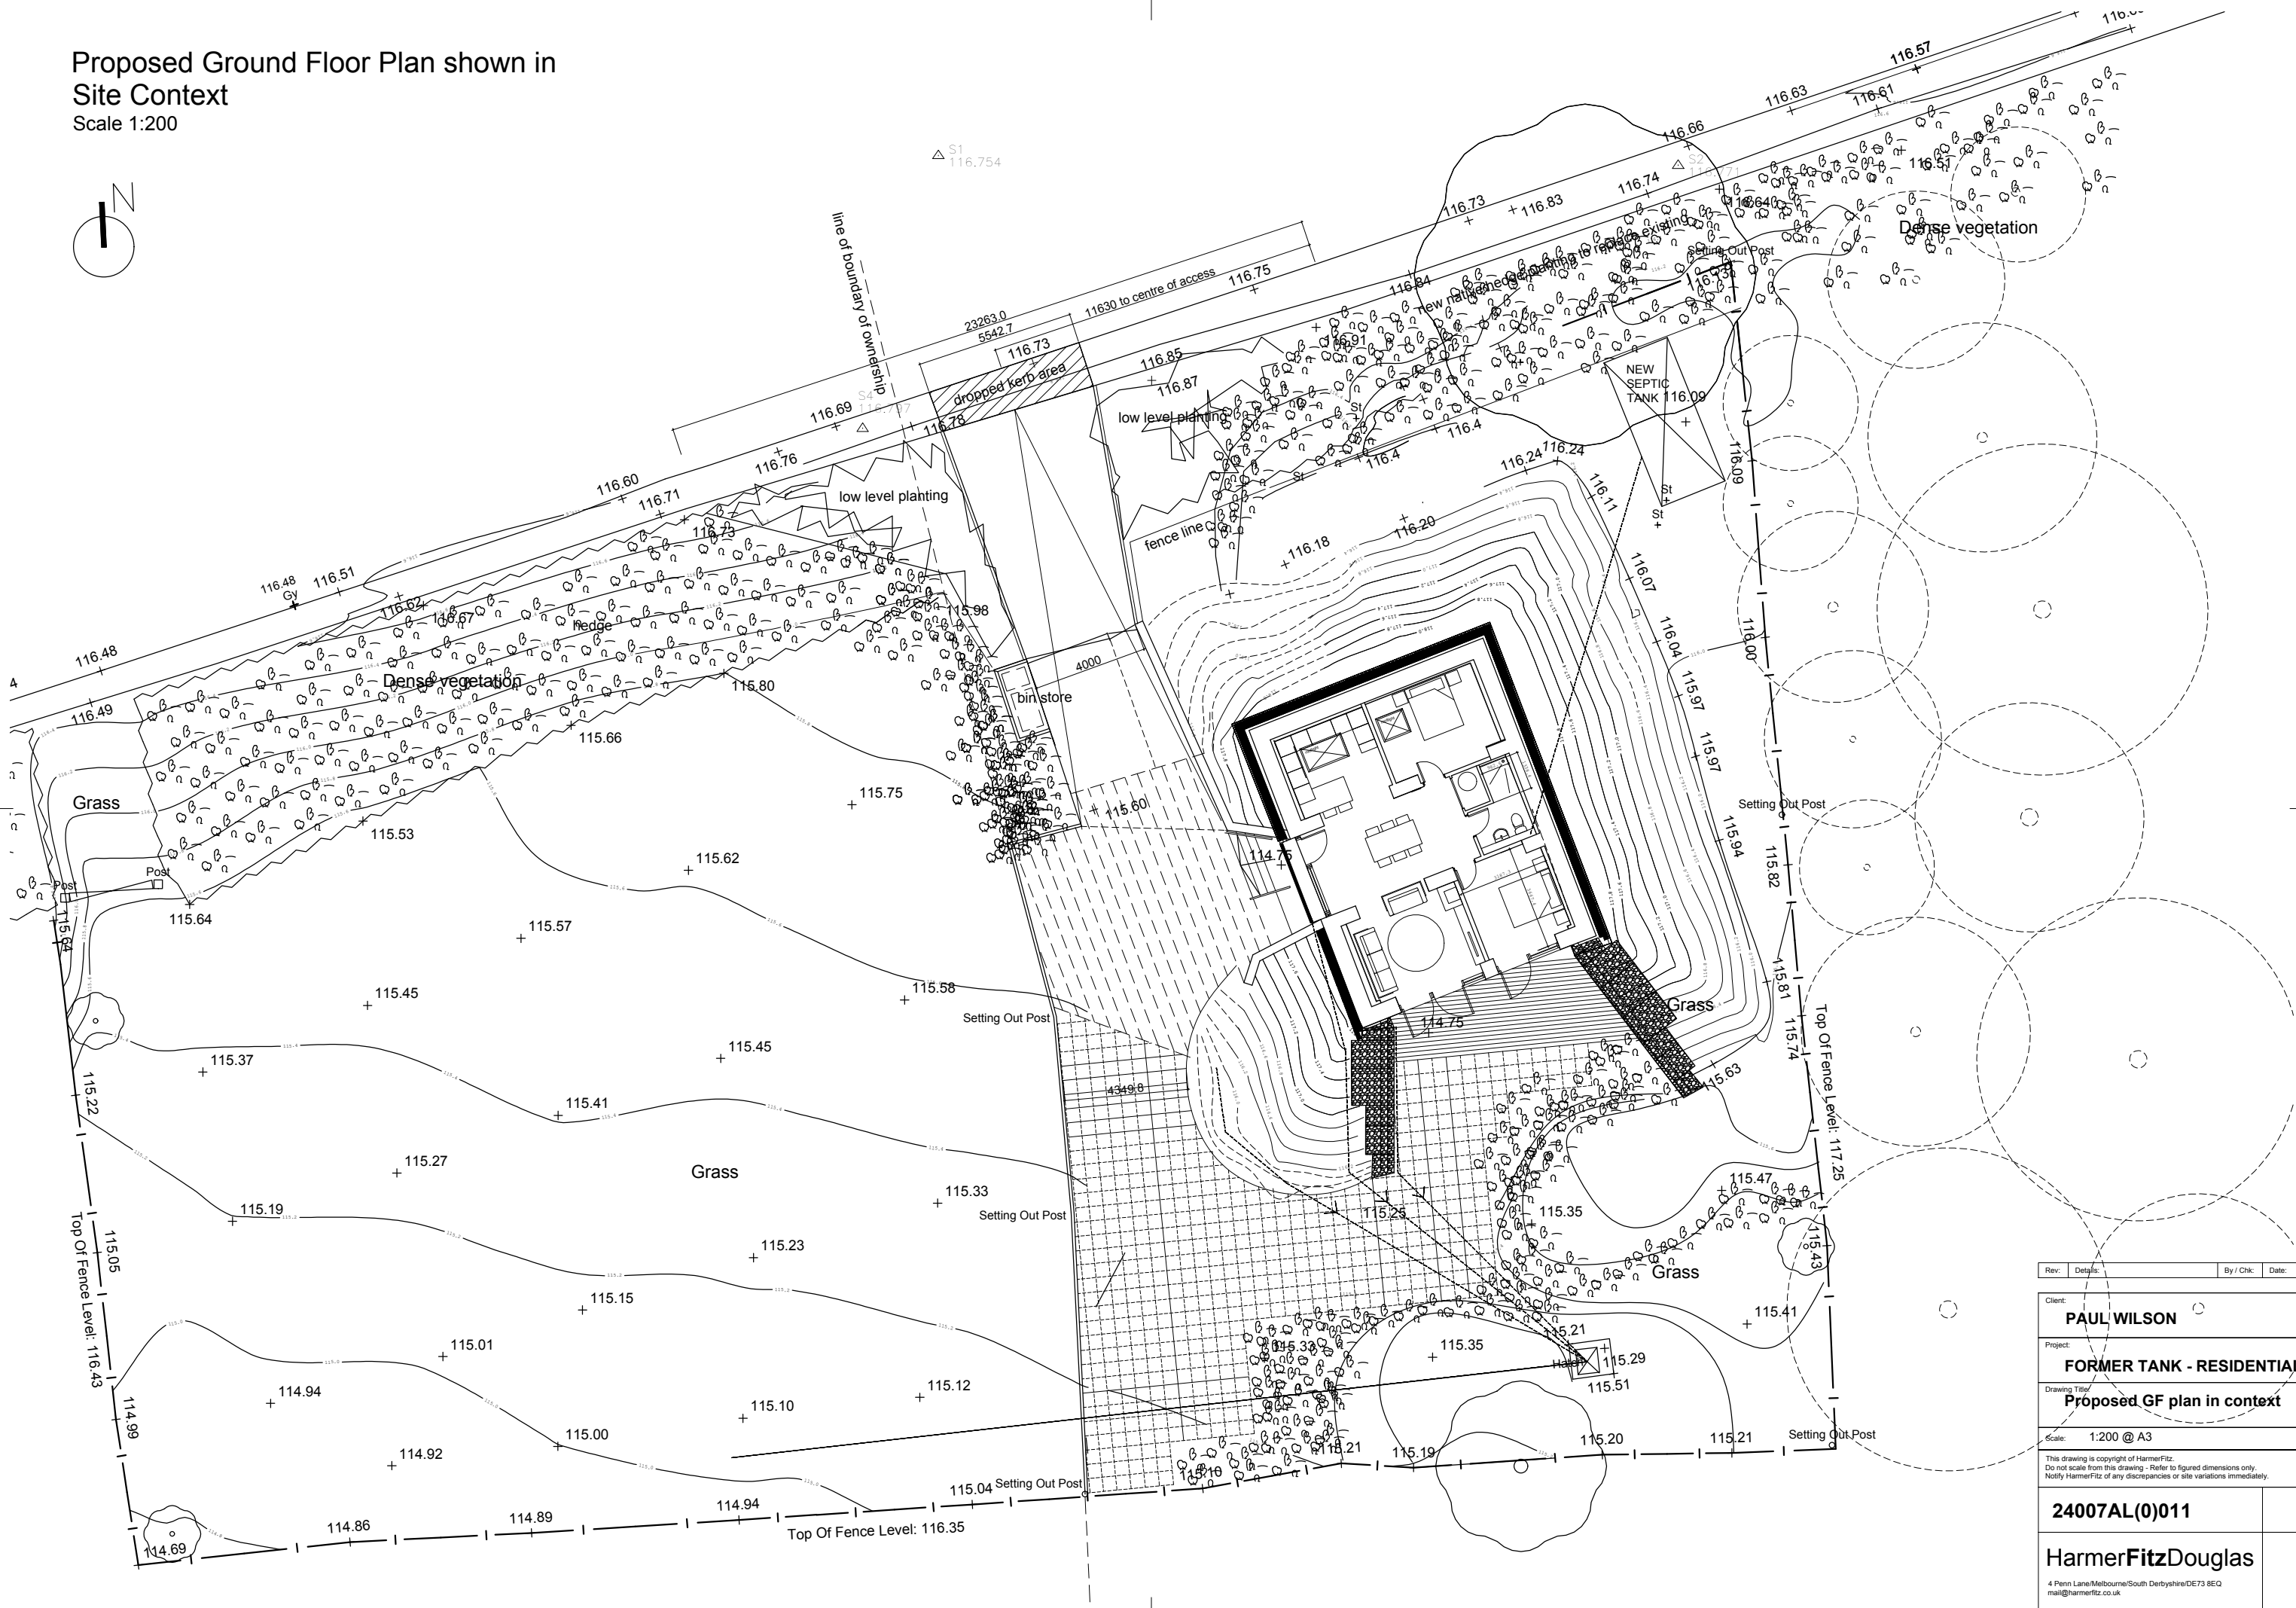


Proposed Ground Floor Plan shown in
Site Context
Scale 1:200

 

Rev.	Details	By / Chk.	Date:
Client: PAUL WILSON			
Project: FORMER TANK - RESIDENTIAL			
Drawing Title: Proposed GF plan in context			
Scale: 1:200 @ A3			
This drawing is copyright of HarmerFitz. Do not scale from this drawing - Refer to figured dimensions only. Notify HarmerFitz of any discrepancies or site variations immediately.			
24007AL(0)011			
HarmerFitzDouglas 4 Penn Lane/Melbourne/South Derbyshire/DE73 8EQ mail@harmerfitz.co.uk			