


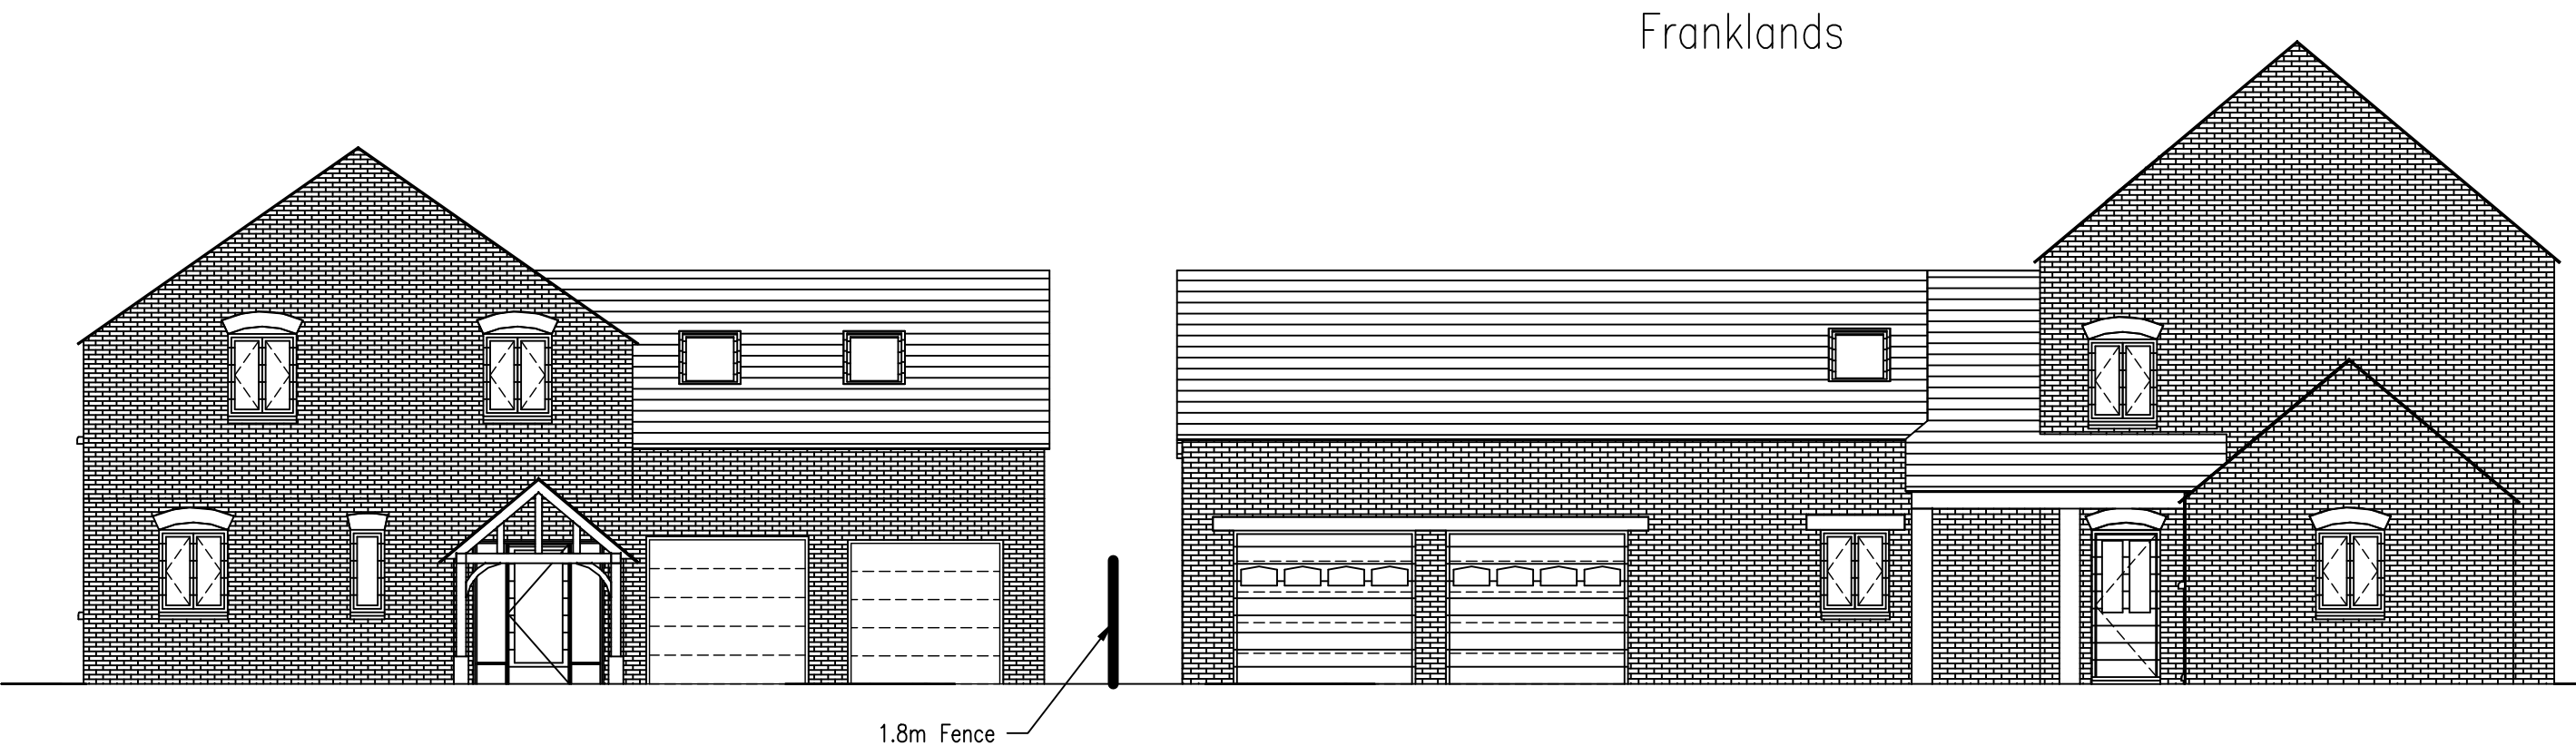


FRONT ELEVATION INCLUDING FRANKLANDS (DRIVEWAY APPROACH VIEW)
1:100



REAR ELEVATION INCLUDING FRANKLANDS & POTAGER
1:100




FRONT ELEVATION
1:100

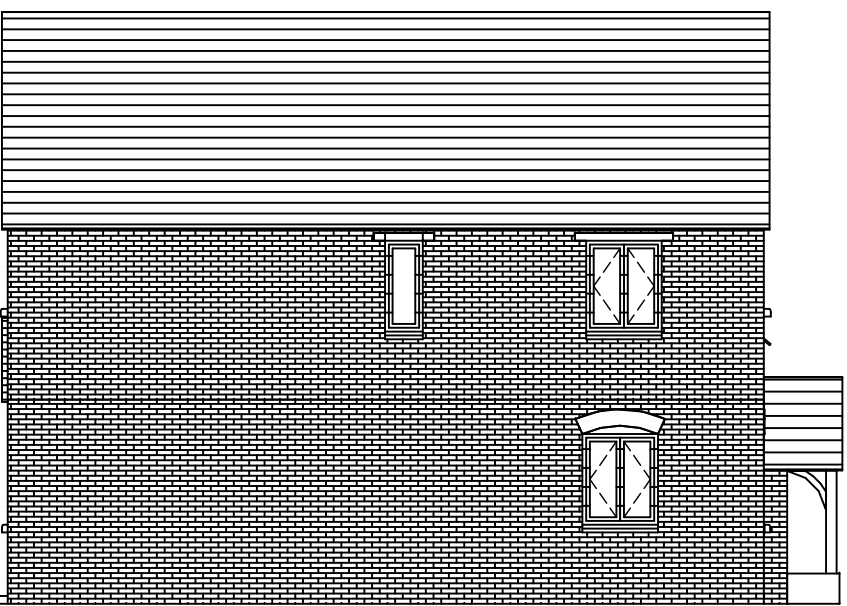


LEFT ELEVATION
1:100




REAR ELEVATION
1:100

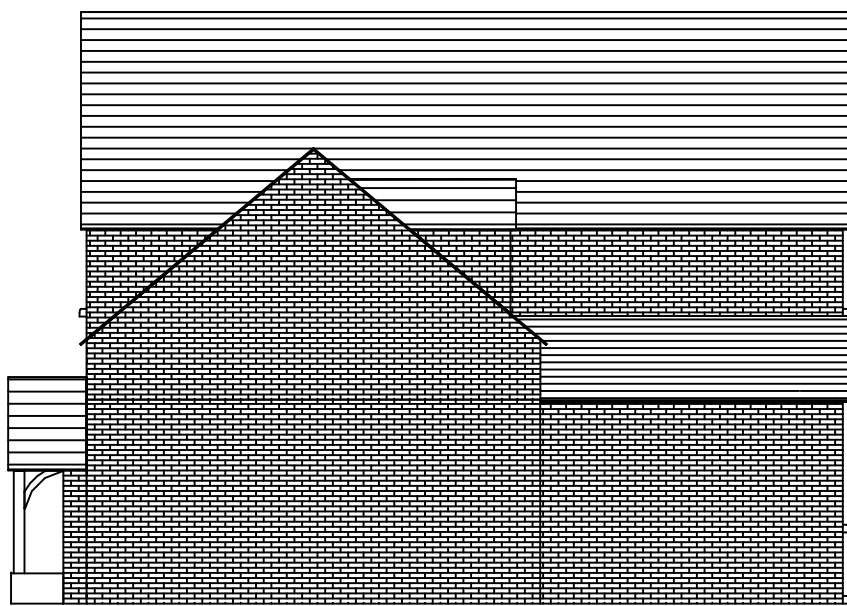


RIGHT ELEVATION
1:100

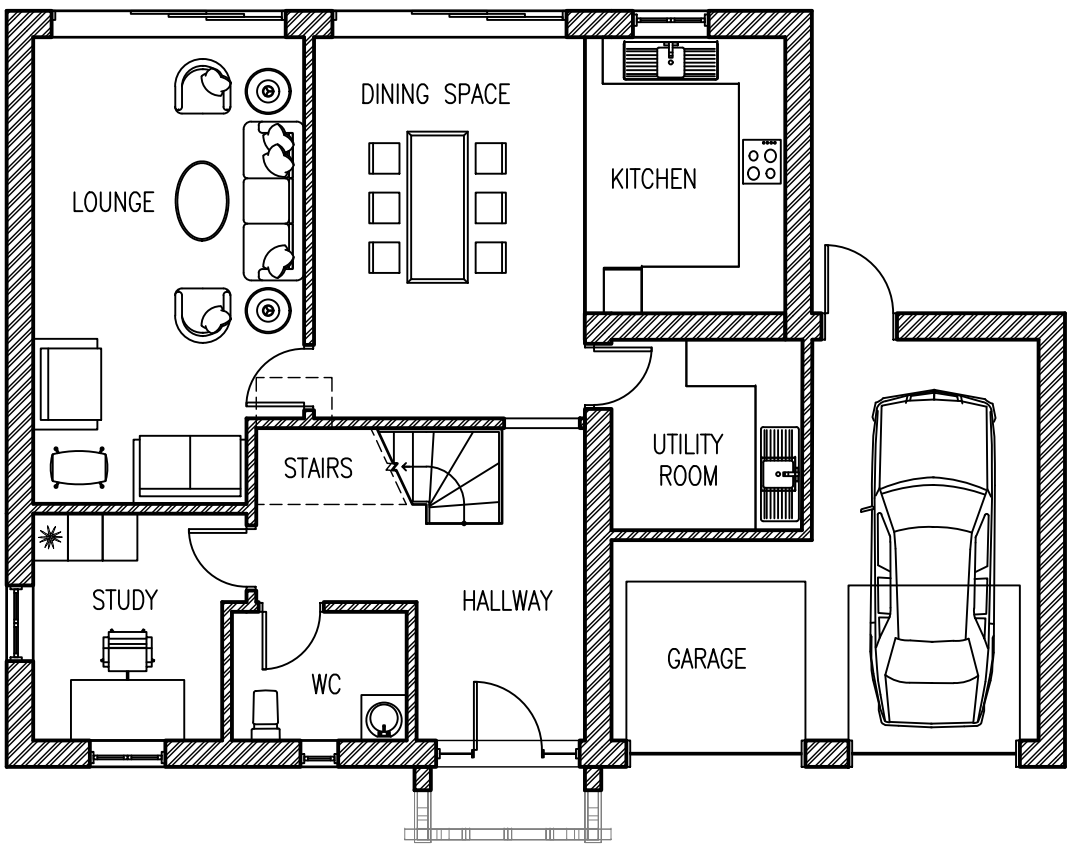

GROUND FLOOR PLAN
1:100

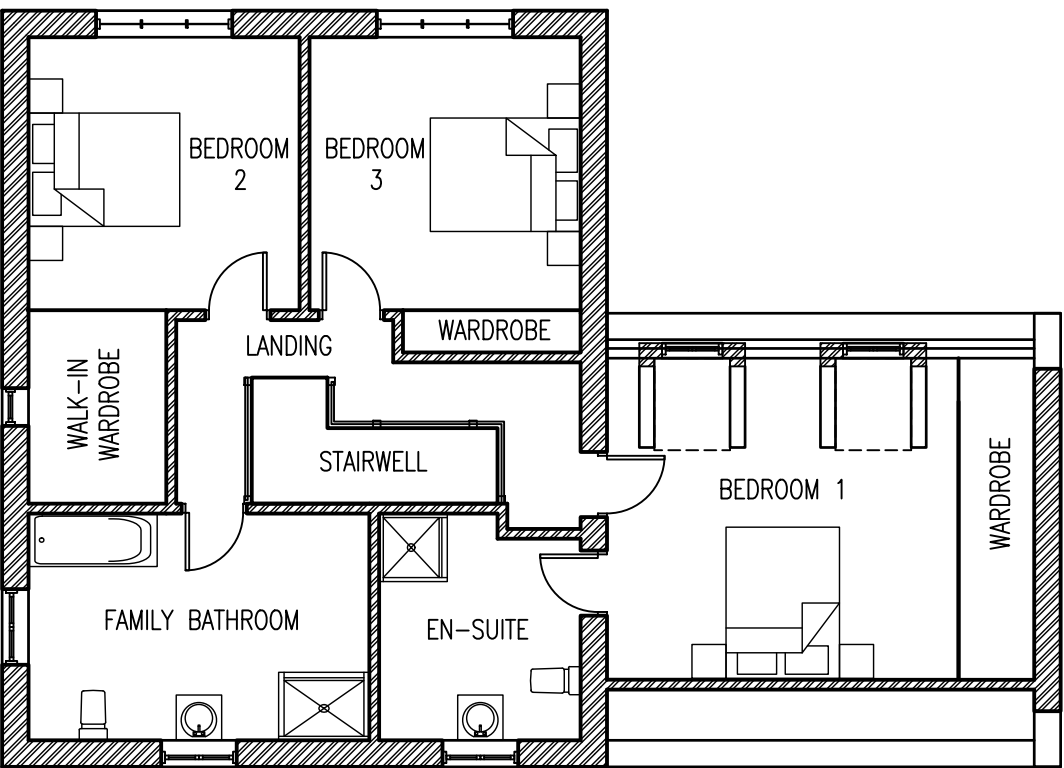

FIRST FLOOR PLAN
1:100

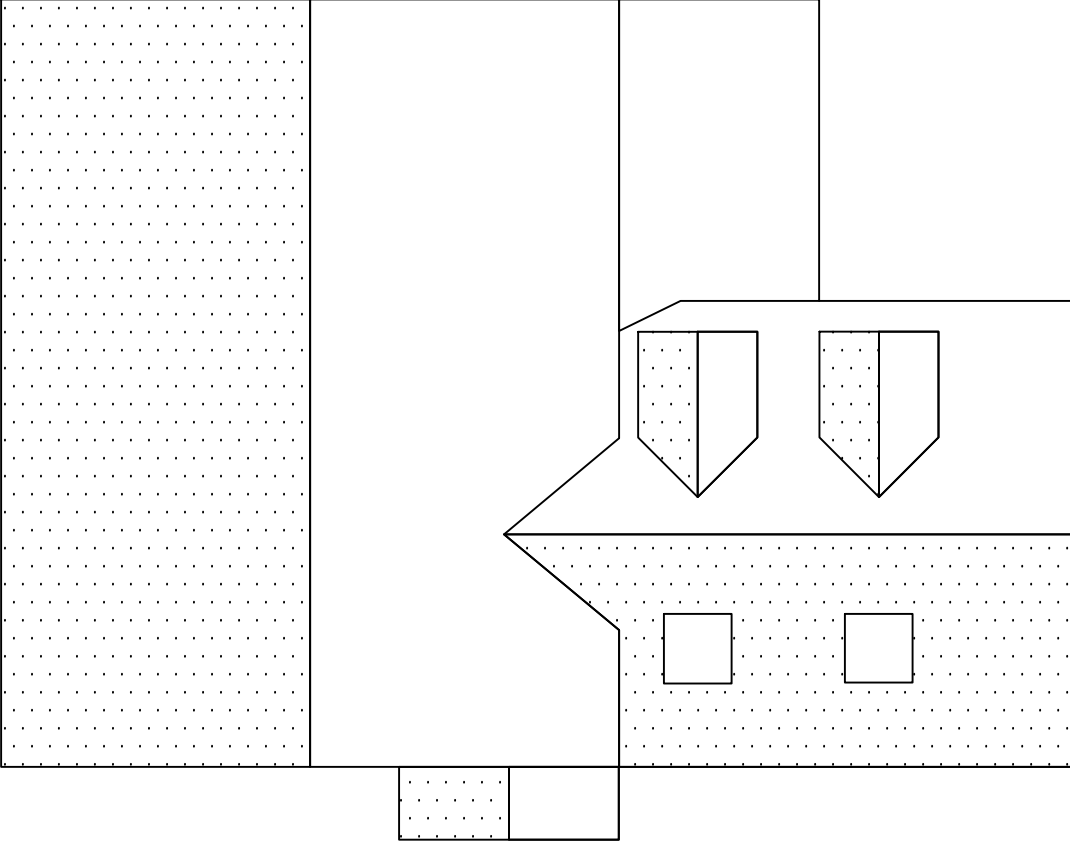

ROOF PLAN
1:100

Client Ms Rachel Rayner
Hillside Cottage
Sutton on the Hill
Derbyshire
DE5 6JA

Site Location

Hillside Cottage
Sutton On The Hill
Derbyshire
DE5 6JA

Proposal
Proposed New Dwelling

Planning Reference
DMPA/2021/1684

Drawing Proposed Plans –
Elevation & Plan Views

Scale 1:100
ISO expand A1 (594.00 x 841.00 MM)

Sheet No A01
Date Jan 2025
Job No