





Proposed Front Elevation
Scale 1:50

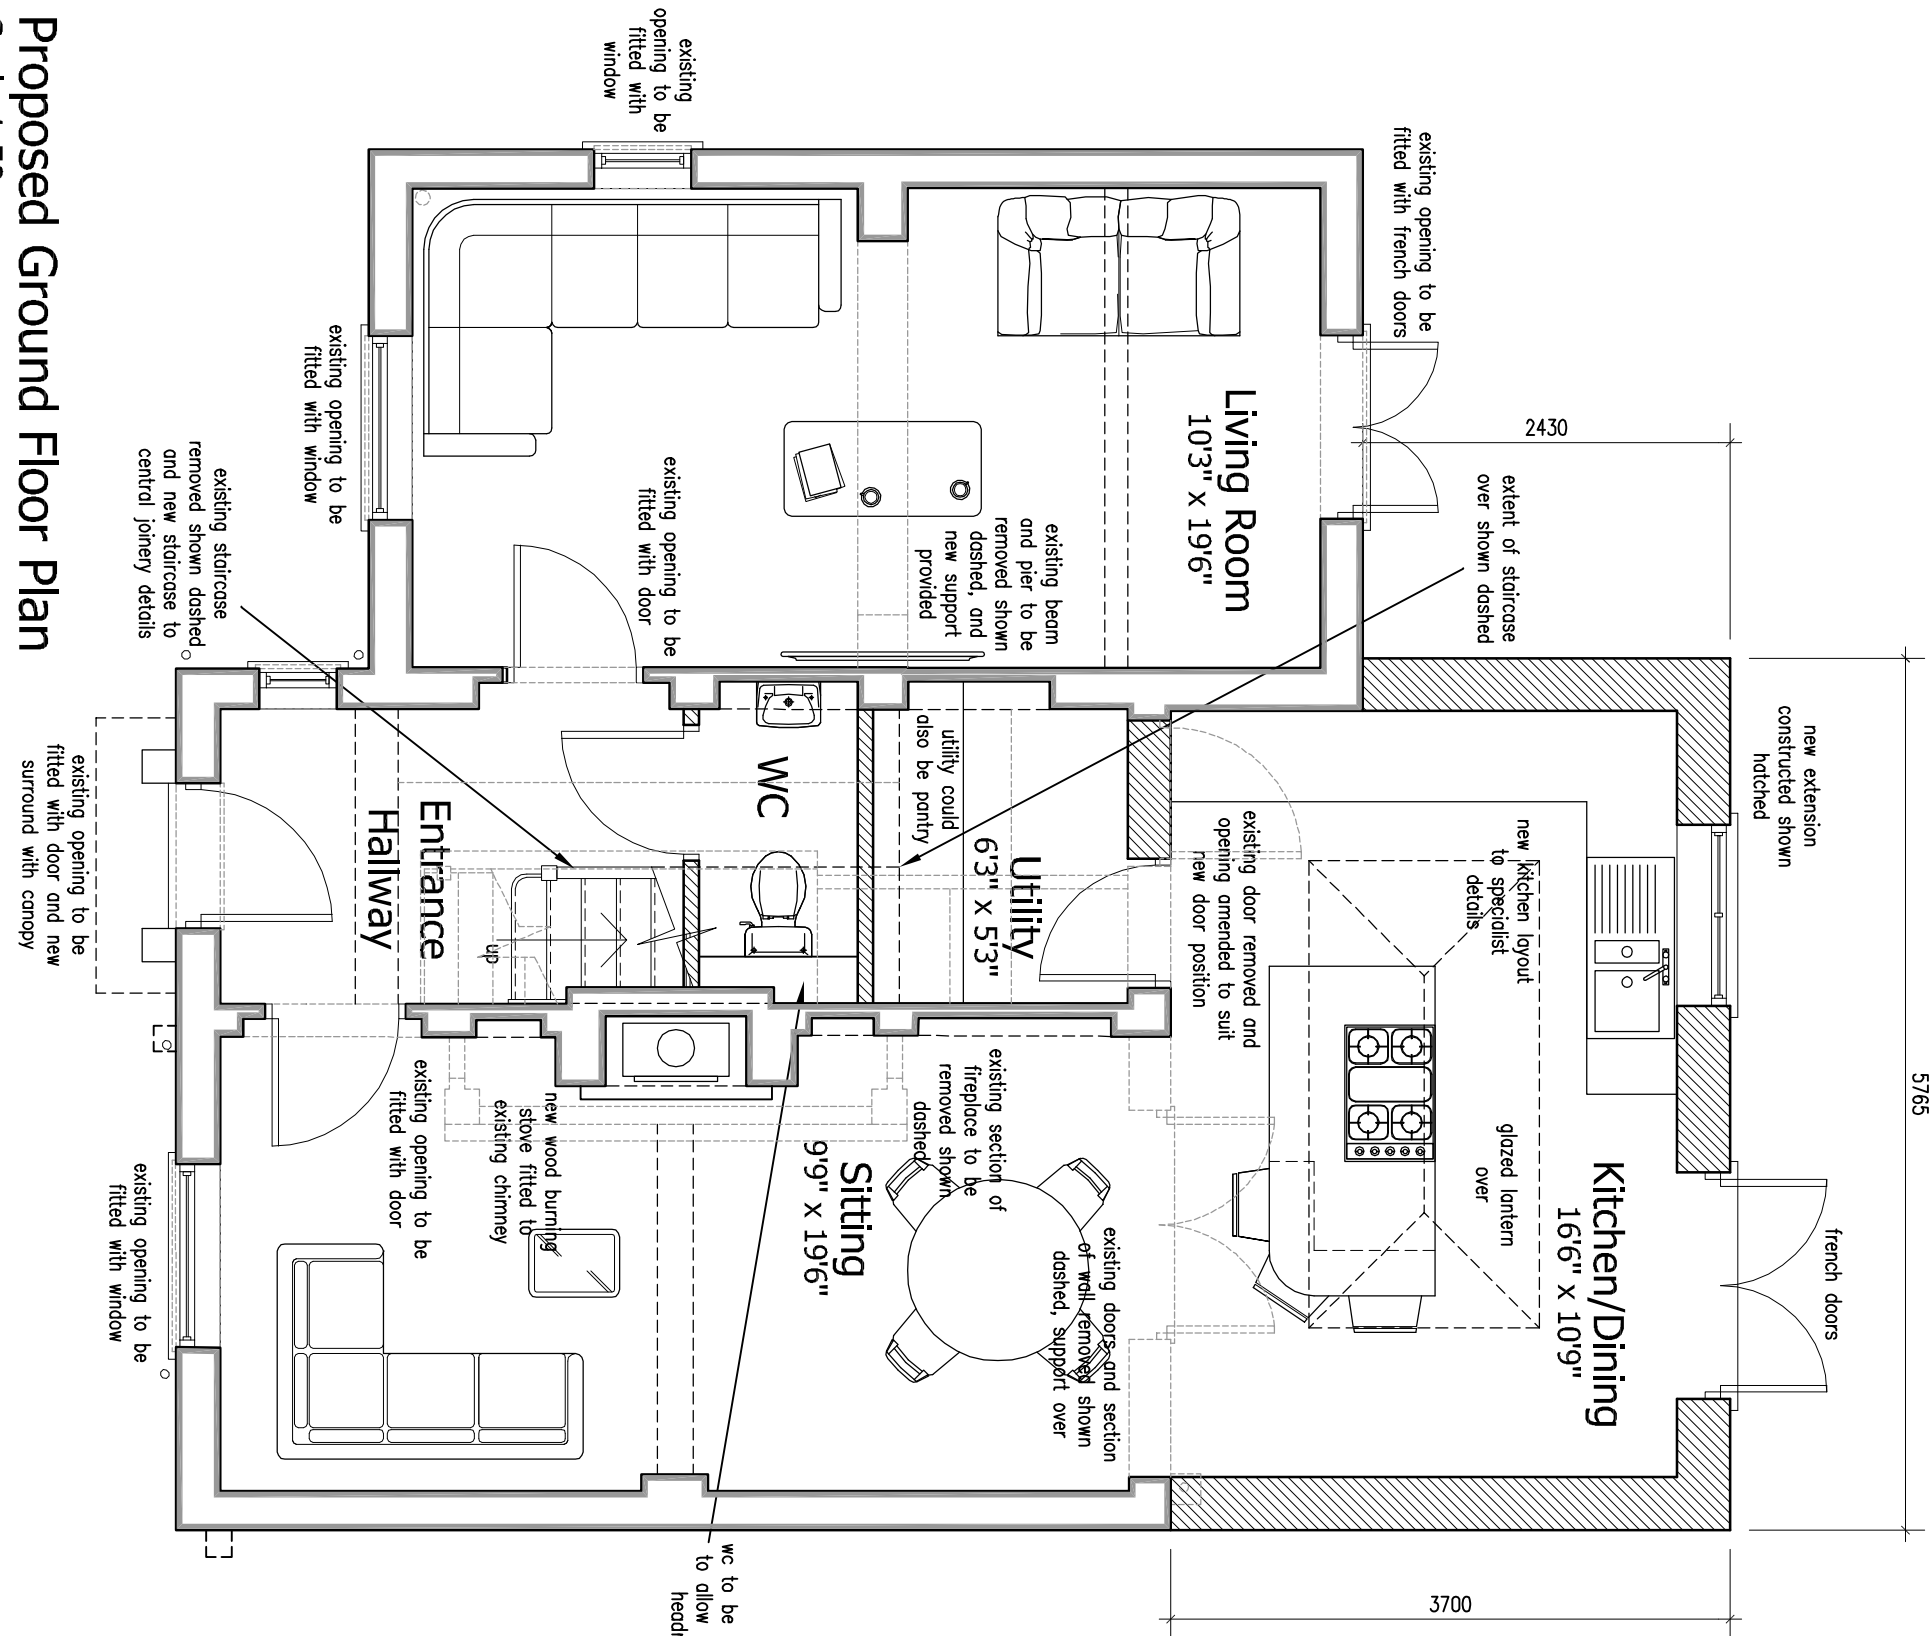


Proposed Ground Floor Plan
Scale 1:50

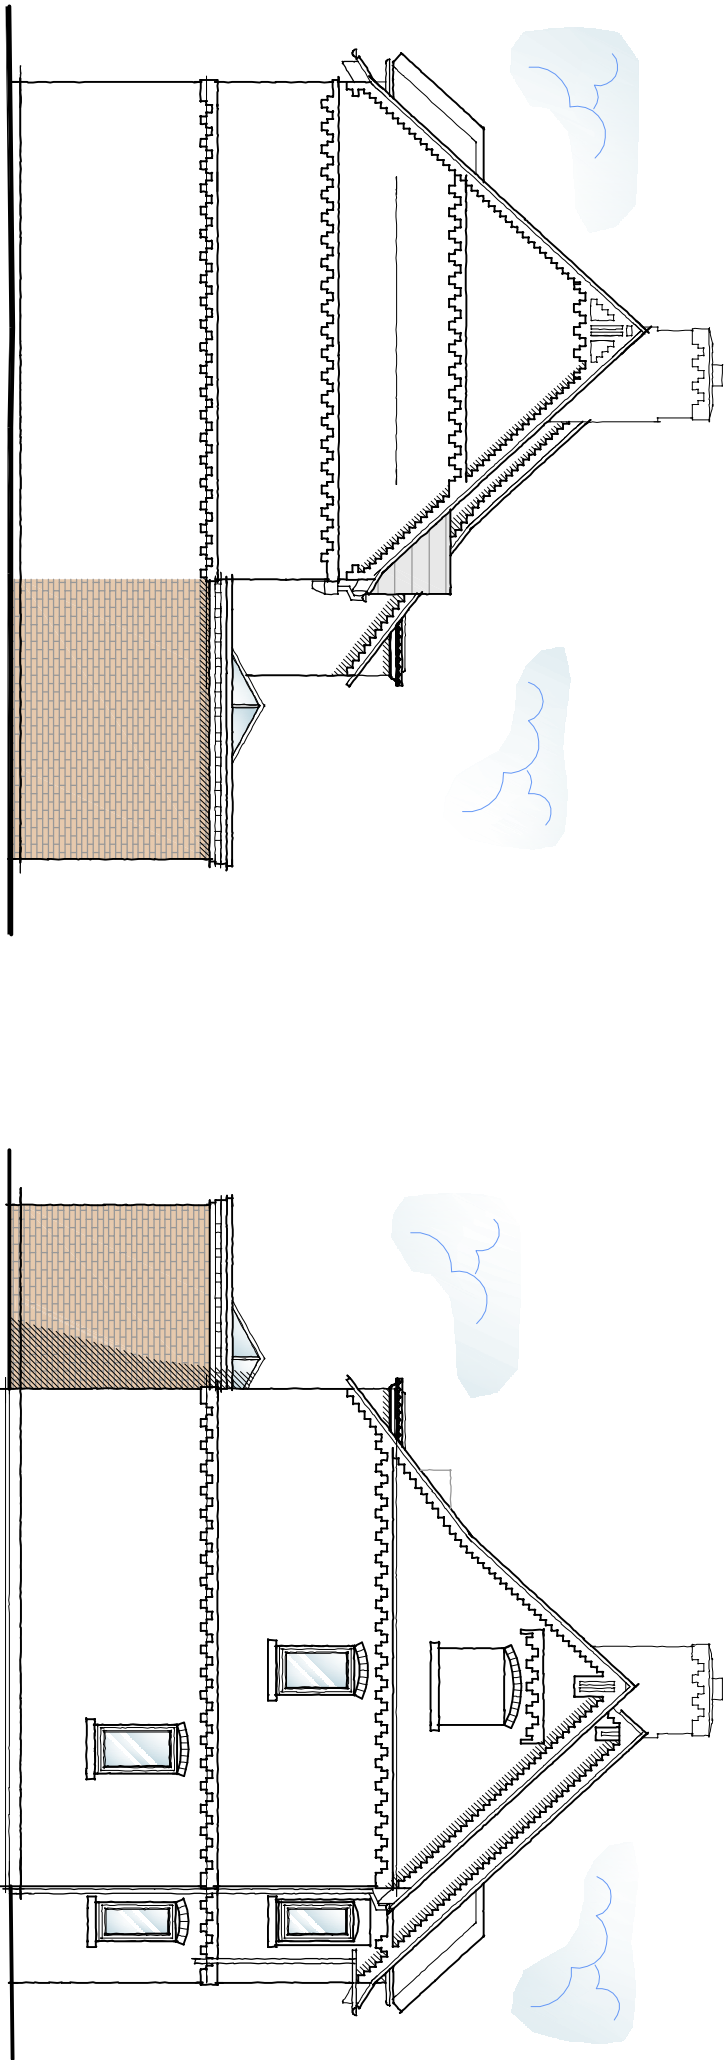


Proposed Side Elevation
Scale 1:100




Proposed Side Elevation
Scale 1:100

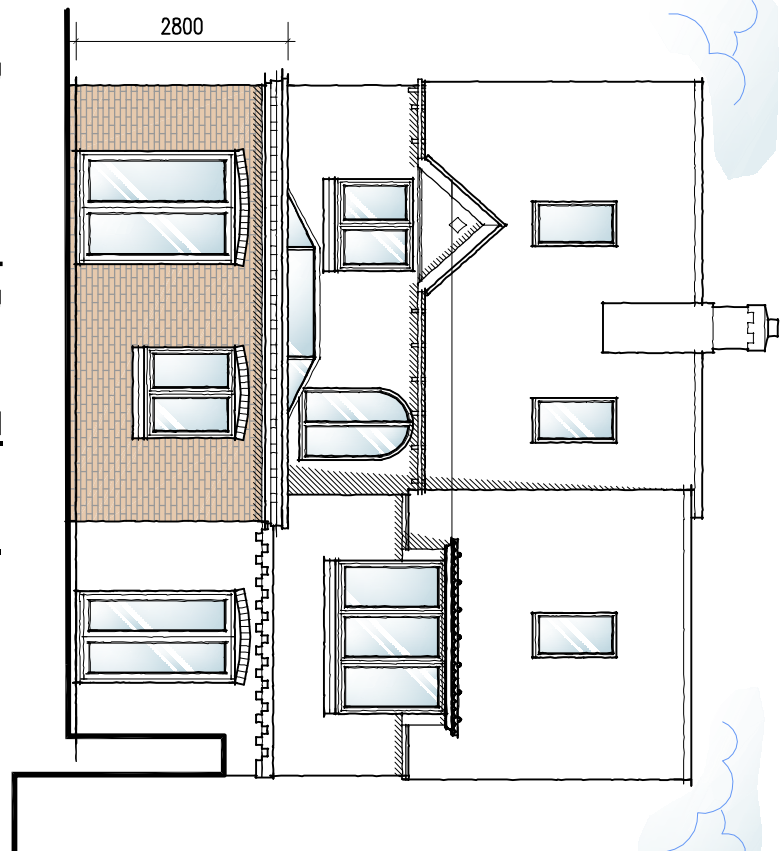

Proposed Rear Elevation
Scale 1:100

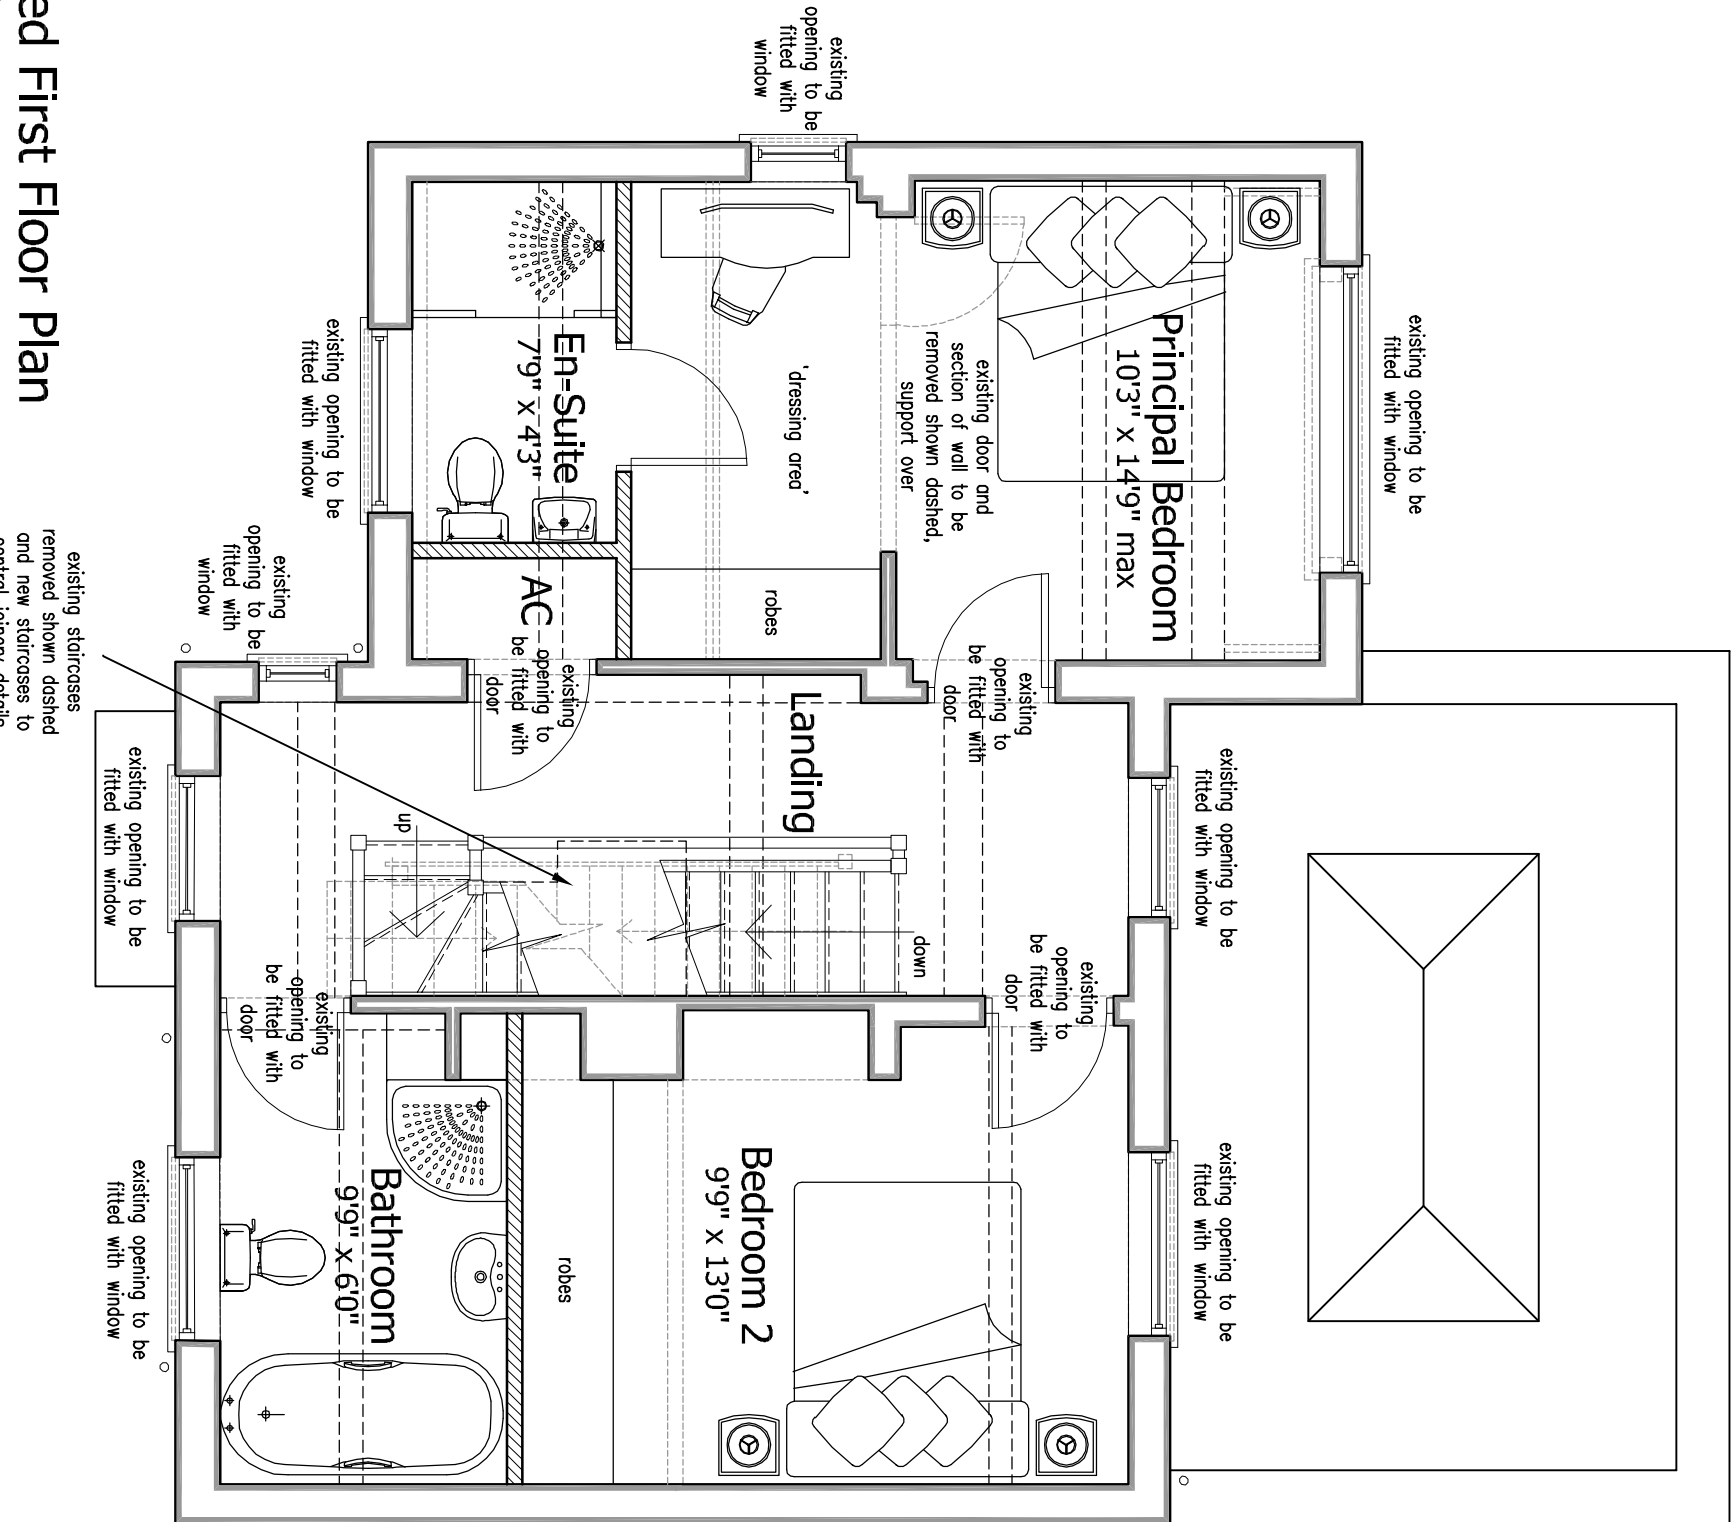

Proposed First Floor Plan
Scale 1:50

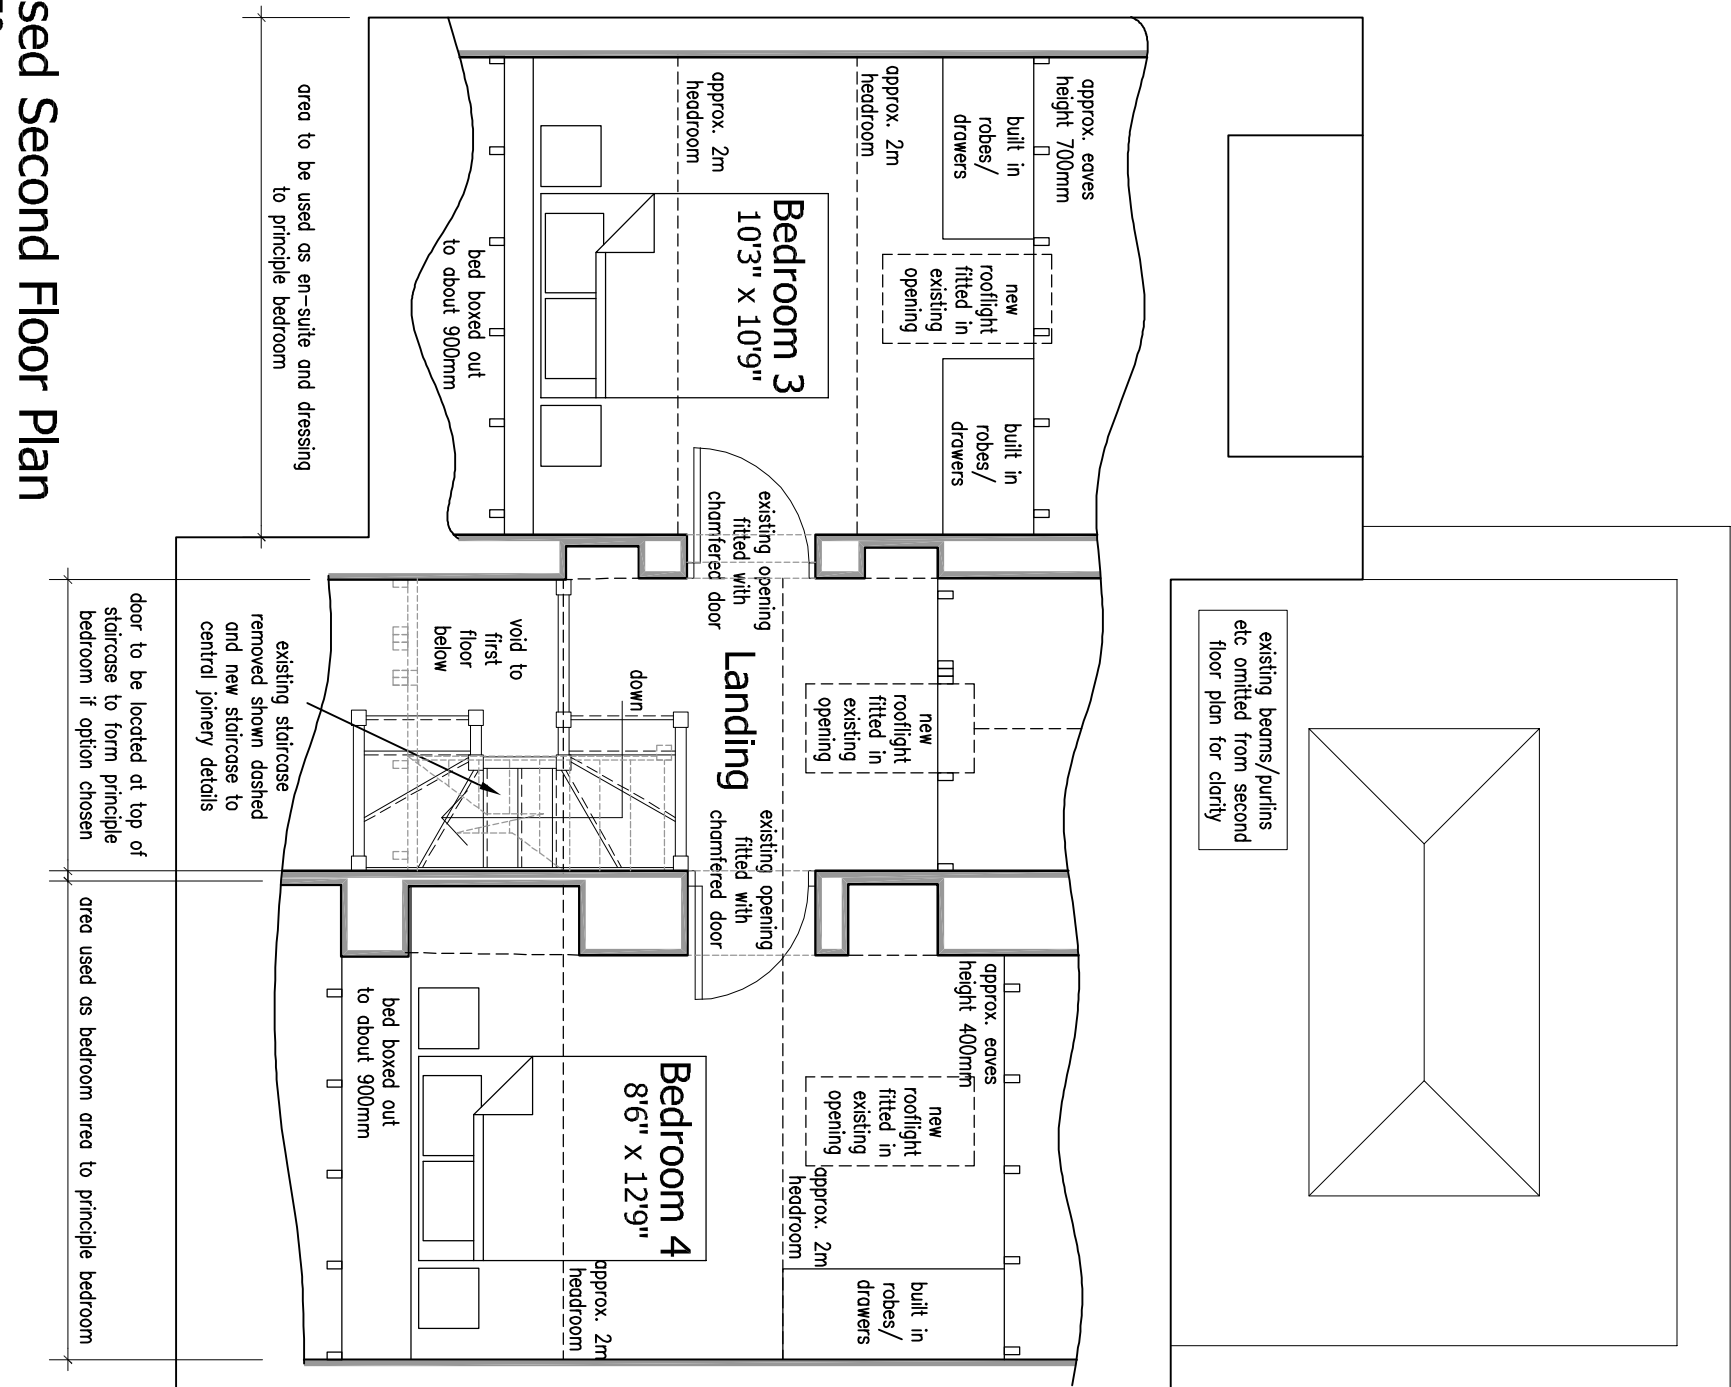

Proposed Second Floor Plan
Scale 1:50



- MATERIALS SCHEDULE:**
- Facing brickwork, Flemish Bond
 - Staffordshire blue rosemary roof tiles
 - Timber doors
 - Flush casement timber windows
 - Rooflights
 - Timber door surround
- DOOR AND WINDOW COLOUR SCHEDULE**
- | | | |
|--------------|-----------------|-------------|
| Windows | Farrow and Ball | French Grey |
| French Doors | Farrow and Ball | Dark Blue |
| Front door | Farrow and Ball | Grey |
| Rooflights | Vaux | Black |
| Linen Light | Aluminium | |

Revisions : B Door and window colour schedule added 27.02.2025
A Client Amendments 07.10.2024

Figured dimensions must be taken in preference to scaled dimensions and any discrepancies are to be referred to David Granger Architectural Design Limited. Contractor's submissions and suppliers must verify all dimensions and materials with the architect's drawings and any necessary working drawings. All drawings are copyright of David Granger Architectural Design Limited. Drawings Survey Data © Crown Copyright. All rights reserved. Licence No. AR10020447. Landmark Ref. 100836

DAVID GRANGER
ARCHITECTURAL DESIGN LIMITED

Project
Proposed Residential Development
Land at Mill Hill
Repton
Derbyshire
Drawing Title
Detailed Planning Proposals
Sheet 3 of 10
Client
Alexander Bruce Estates
Drawing No.
23.4289.38 B
Date
September 24
Drawn by
MS
Scale (A1 Size)
As Shown
Checked by

The Old Cottage Hospital, Leicester Road,
Ashby-de-la-Zouch, Leicestershire, LE65 1DB
www.davidgrangerdesign.com
Tel: 01509 560993
Copyright Map, No. 000012

DETAILED PLANNING PROPOSALS ~ PLOT 1

PROPOSED RESIDENTIAL DEVELOPMENT ~ LAND AT MILL HILL ~ REPTON ~ DERBYSHIRE