





Front Elevation

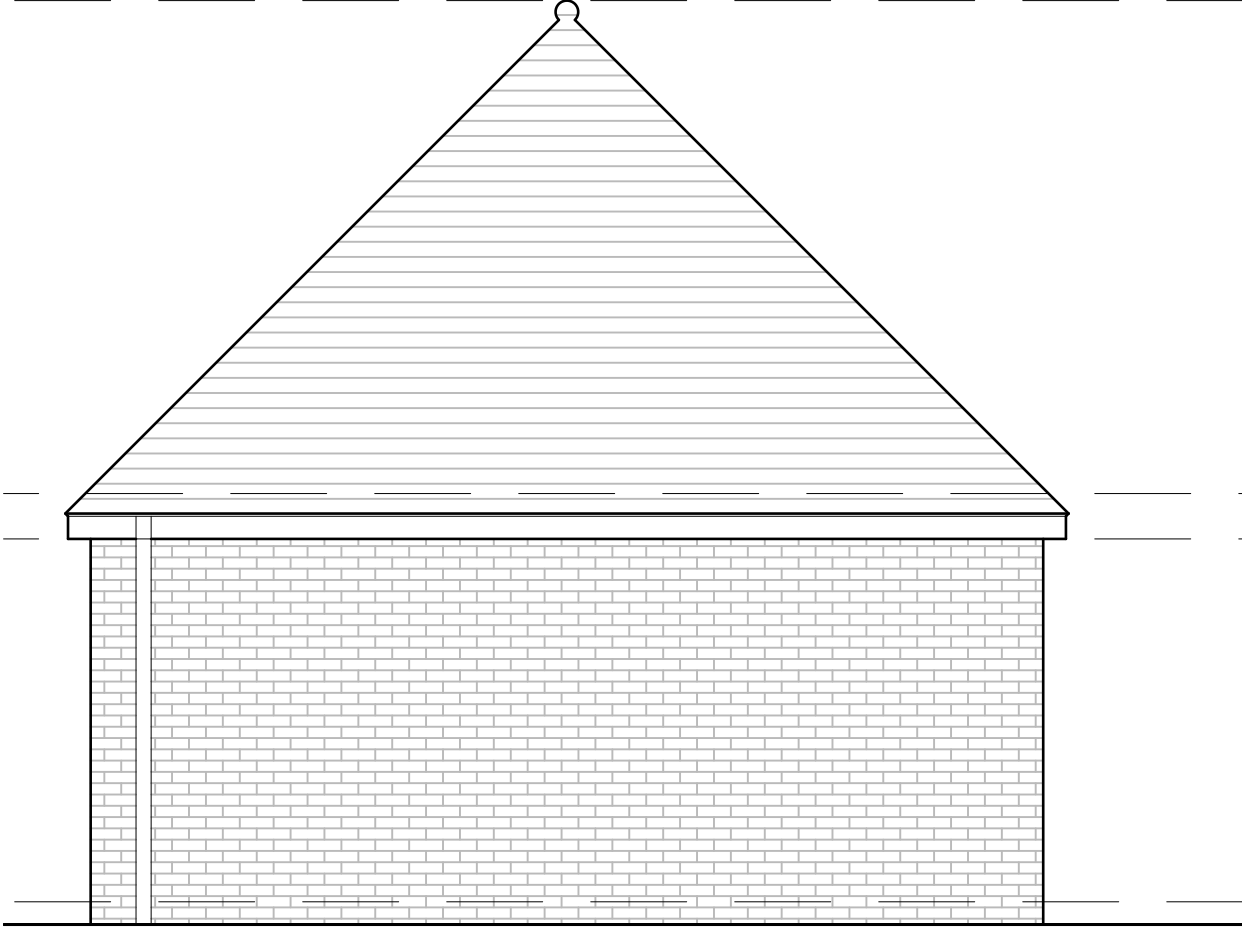


Side Elevation



Rear Elevation

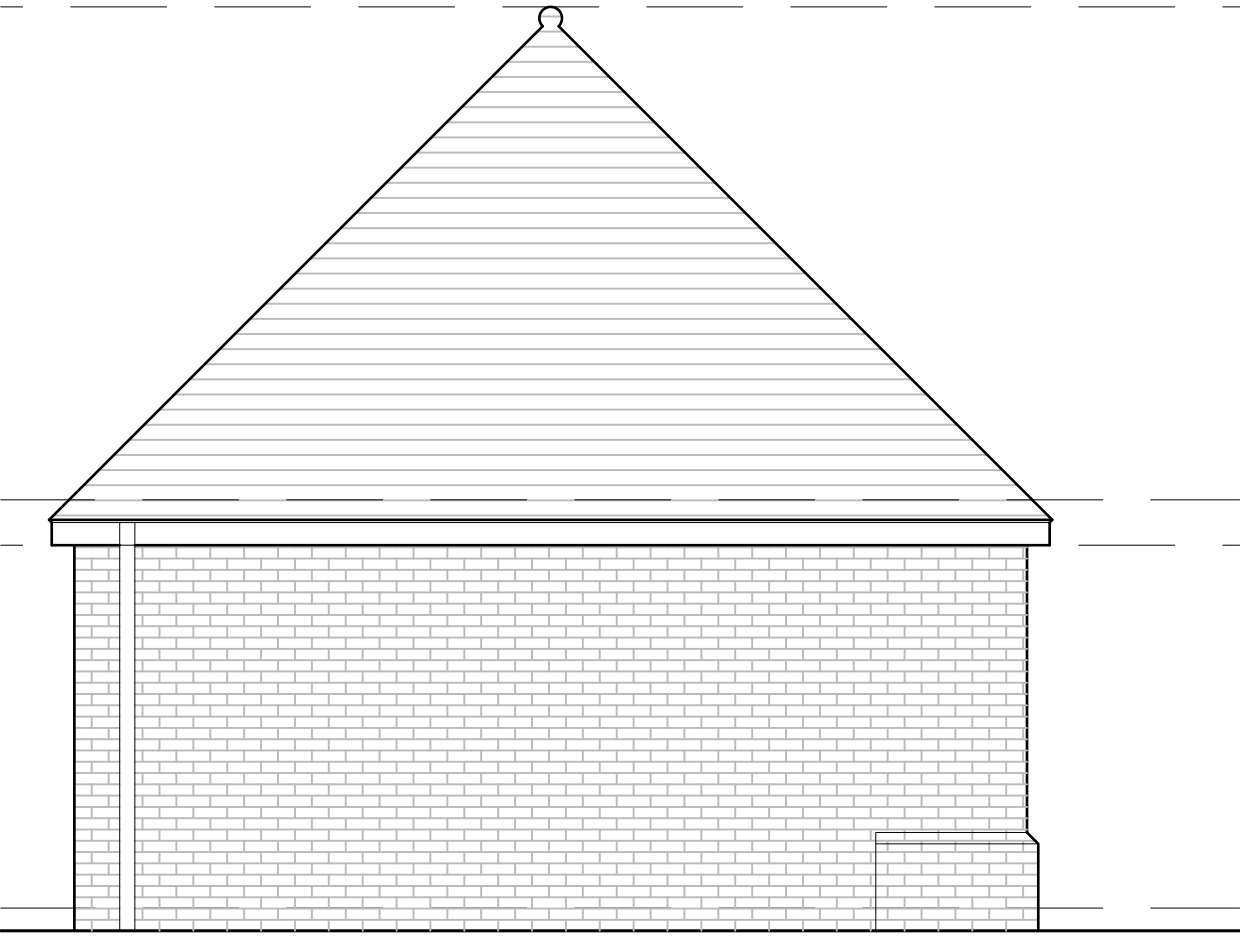

Side Elevation

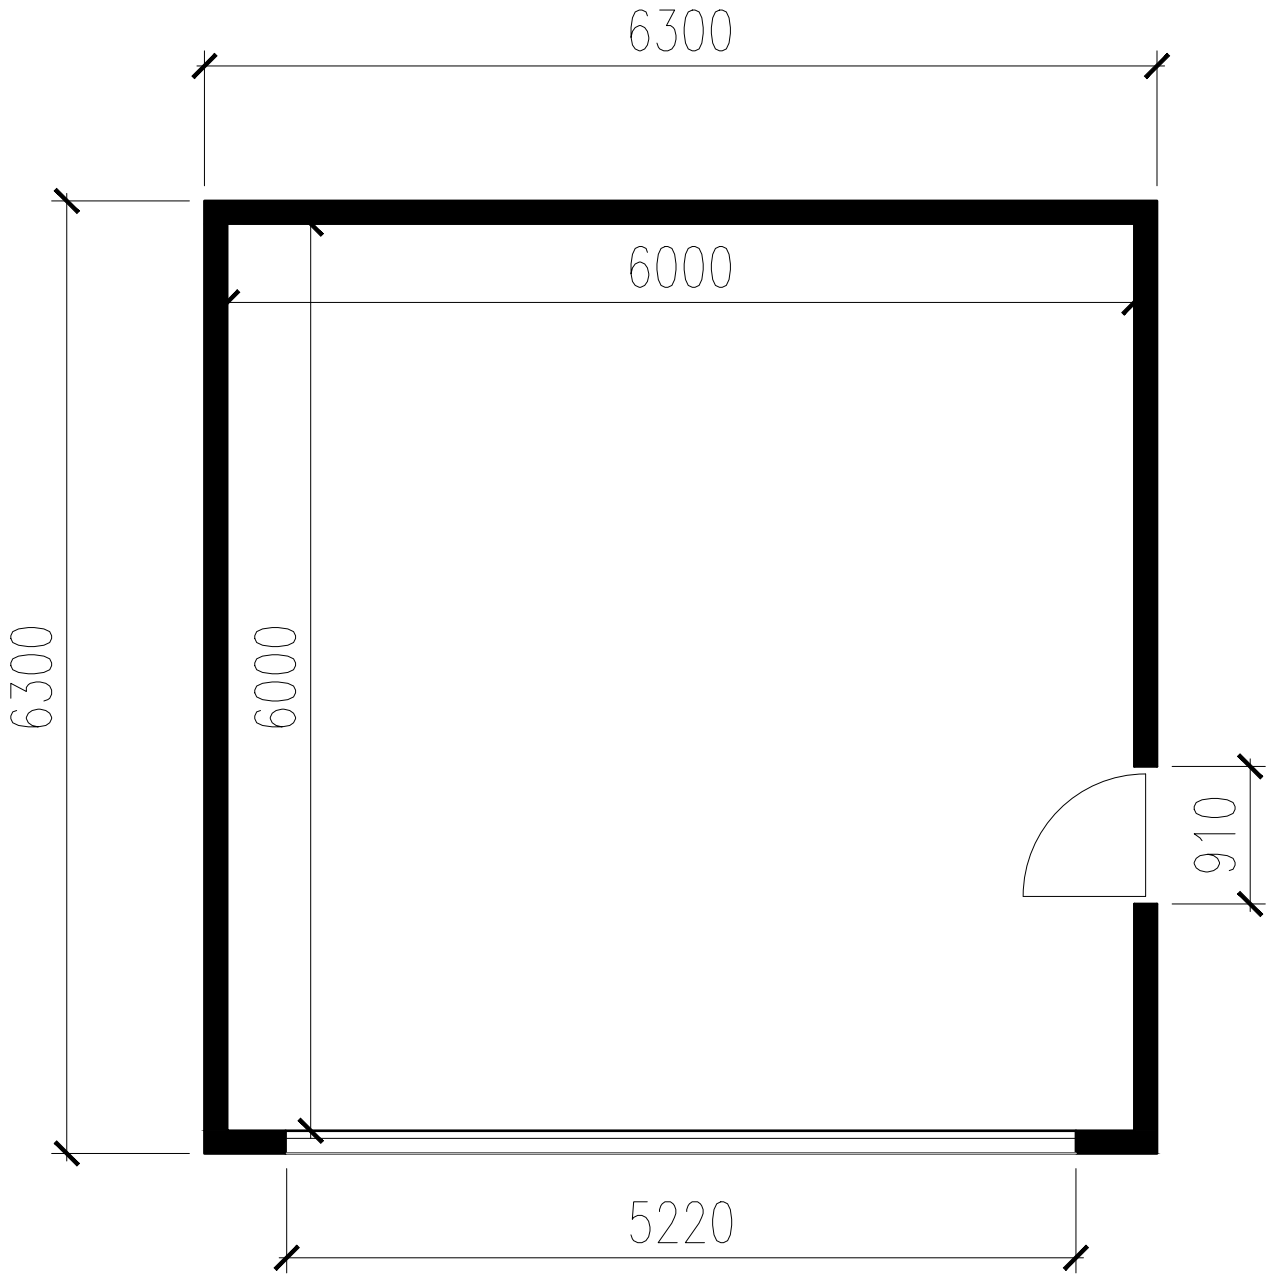

Floor Plan



REV	description	date	initials
 PlanningDesign PLANNING ARCHITECTURE HERITAGE Second Floor, Suite 3 Woburn House Vernon Gate Derby DE1 1UL Tel: 01332 347 371 E-mail: info@planningdesign.co.uk www.planningdesign.co.uk			
CLIENT: Casamia Homes			
STATUS: PLANNING			
PROJECT DESCRIPTION: Residential development of 9no. dwellings at Slade Close, Etwall			
DRAWING TITLE: Proposed Garage Type A			
DRAWN BY: BW		CHECKED BY: DS	
SCALE: 1:50	PAPER: A2	DATE: April 2025	
DRAWING REF: 4638- 012			

© all information copyright planning design practice ltd. all rights reserved
DRAWINGS FOR ILLUSTRATION PURPOSES ONLY NOT INTENDED FOR CONSTRUCTION
No dimensions to be scaled from this drawing. All dimensions to be checked and confirmed on site