




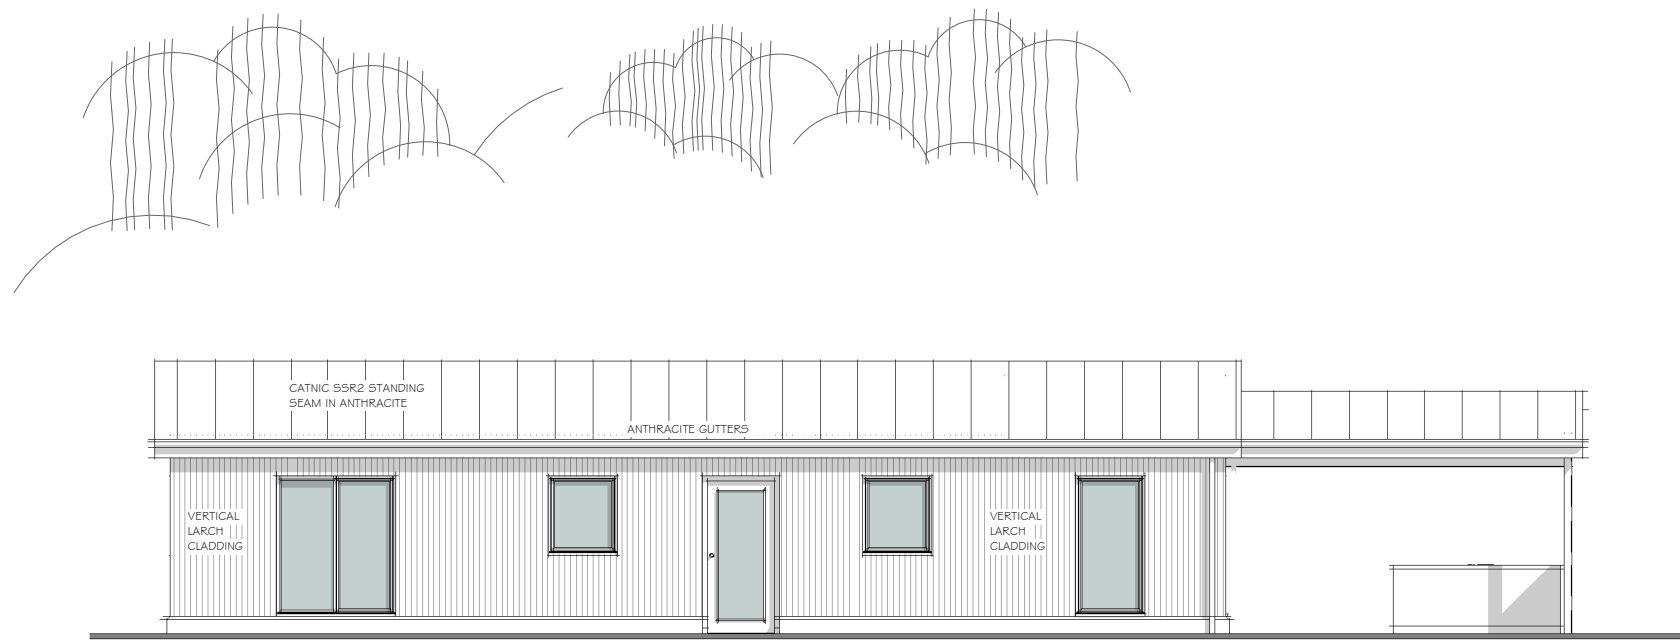


FRONT ELEVATION

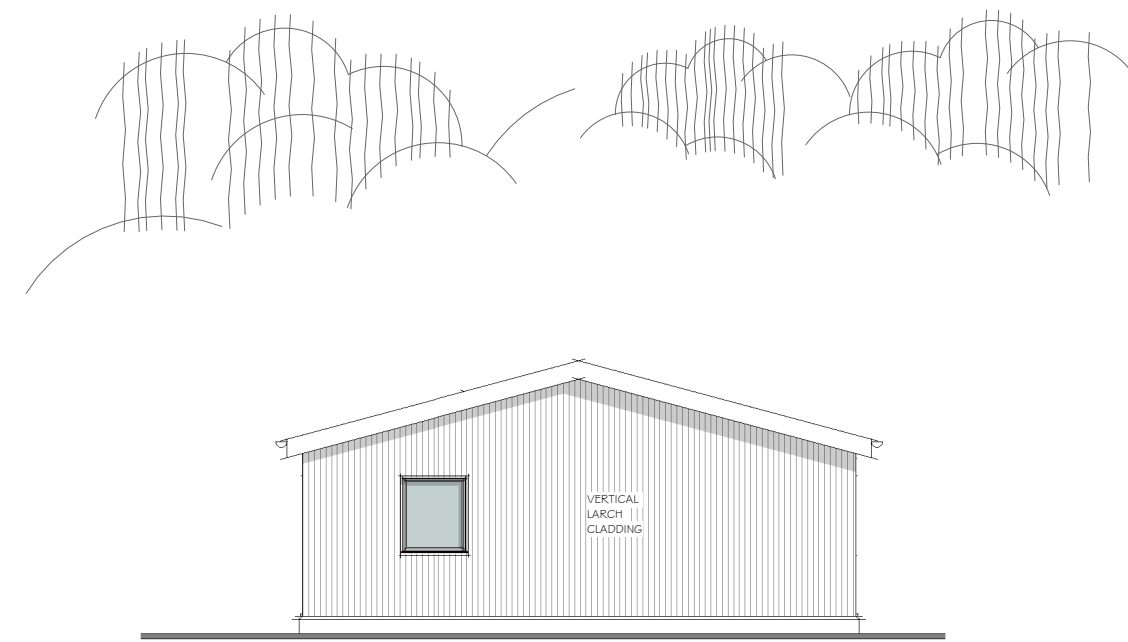

SIDE ELEVATION

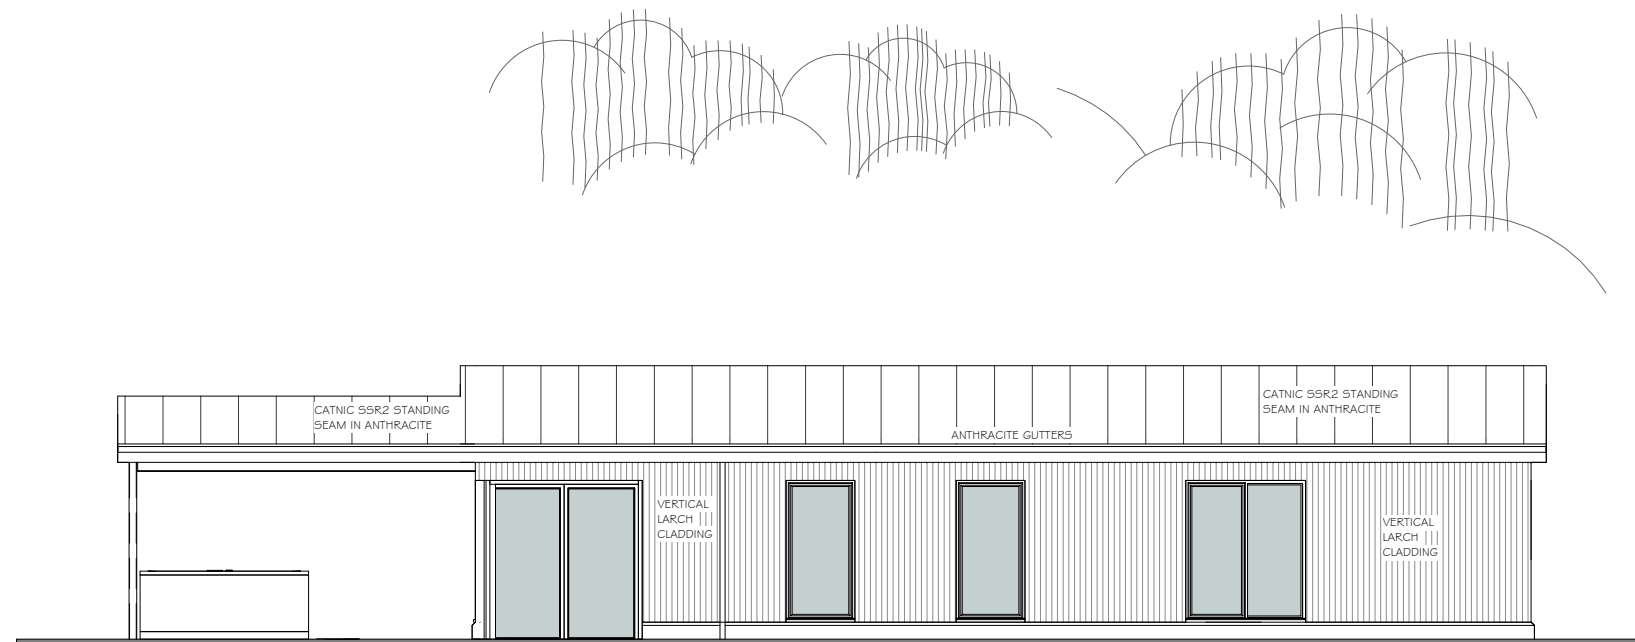

REAR ELEVATION

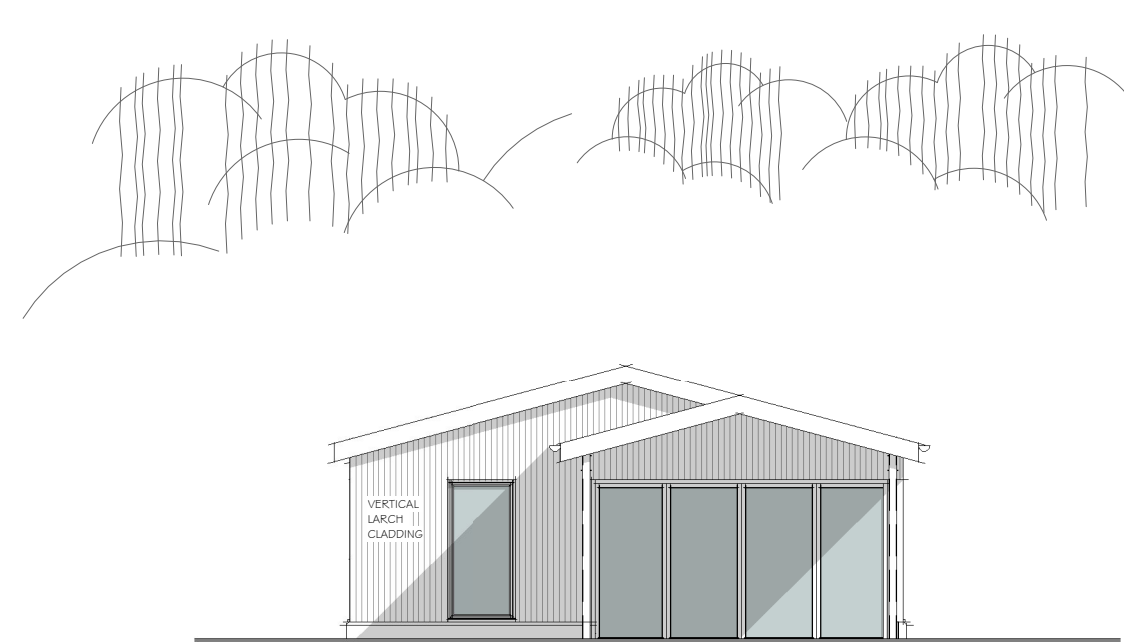

SIDE ELEVATION




VERTICAL LARCH CLADDING TO MATCH THE EXISTING LODGES



CATNIC SSR2 STANDING SEAM IN ANTHRACITE
<https://catnic.com/products/ssr2-roofing-and-cladding>



WINDOWS, DOORS, GUTTERS, DOWNPIPES & POSTS TO BE IN RAL 7016 (ANTHRACITE)

 

VISUAL SCALE 1:100 @ A2



Project: Proposed Holiday Lodges at
Address: Knights Lodges, Bretby, Derbyshire
Client: Mr Willshee
Drawing: Planning - As Proposed - Material Schedule
Job Ref: 1560W Drawing No: 23
Drawn By: AM Checked By: DB
Scale: 1:100
Paper size: A2 Date: 03/08/2021

MEMBER OF THE CHARTERED INSTITUTE OF BUILDING
MEMBER OF THE CHARTERED INSTITUTE OF ARCHITECTURAL TECHNOLOGISTS
AFFILIATE MEMBER OF THE ROYAL INSTITUTE OF BRITISH ARCHITECTS