



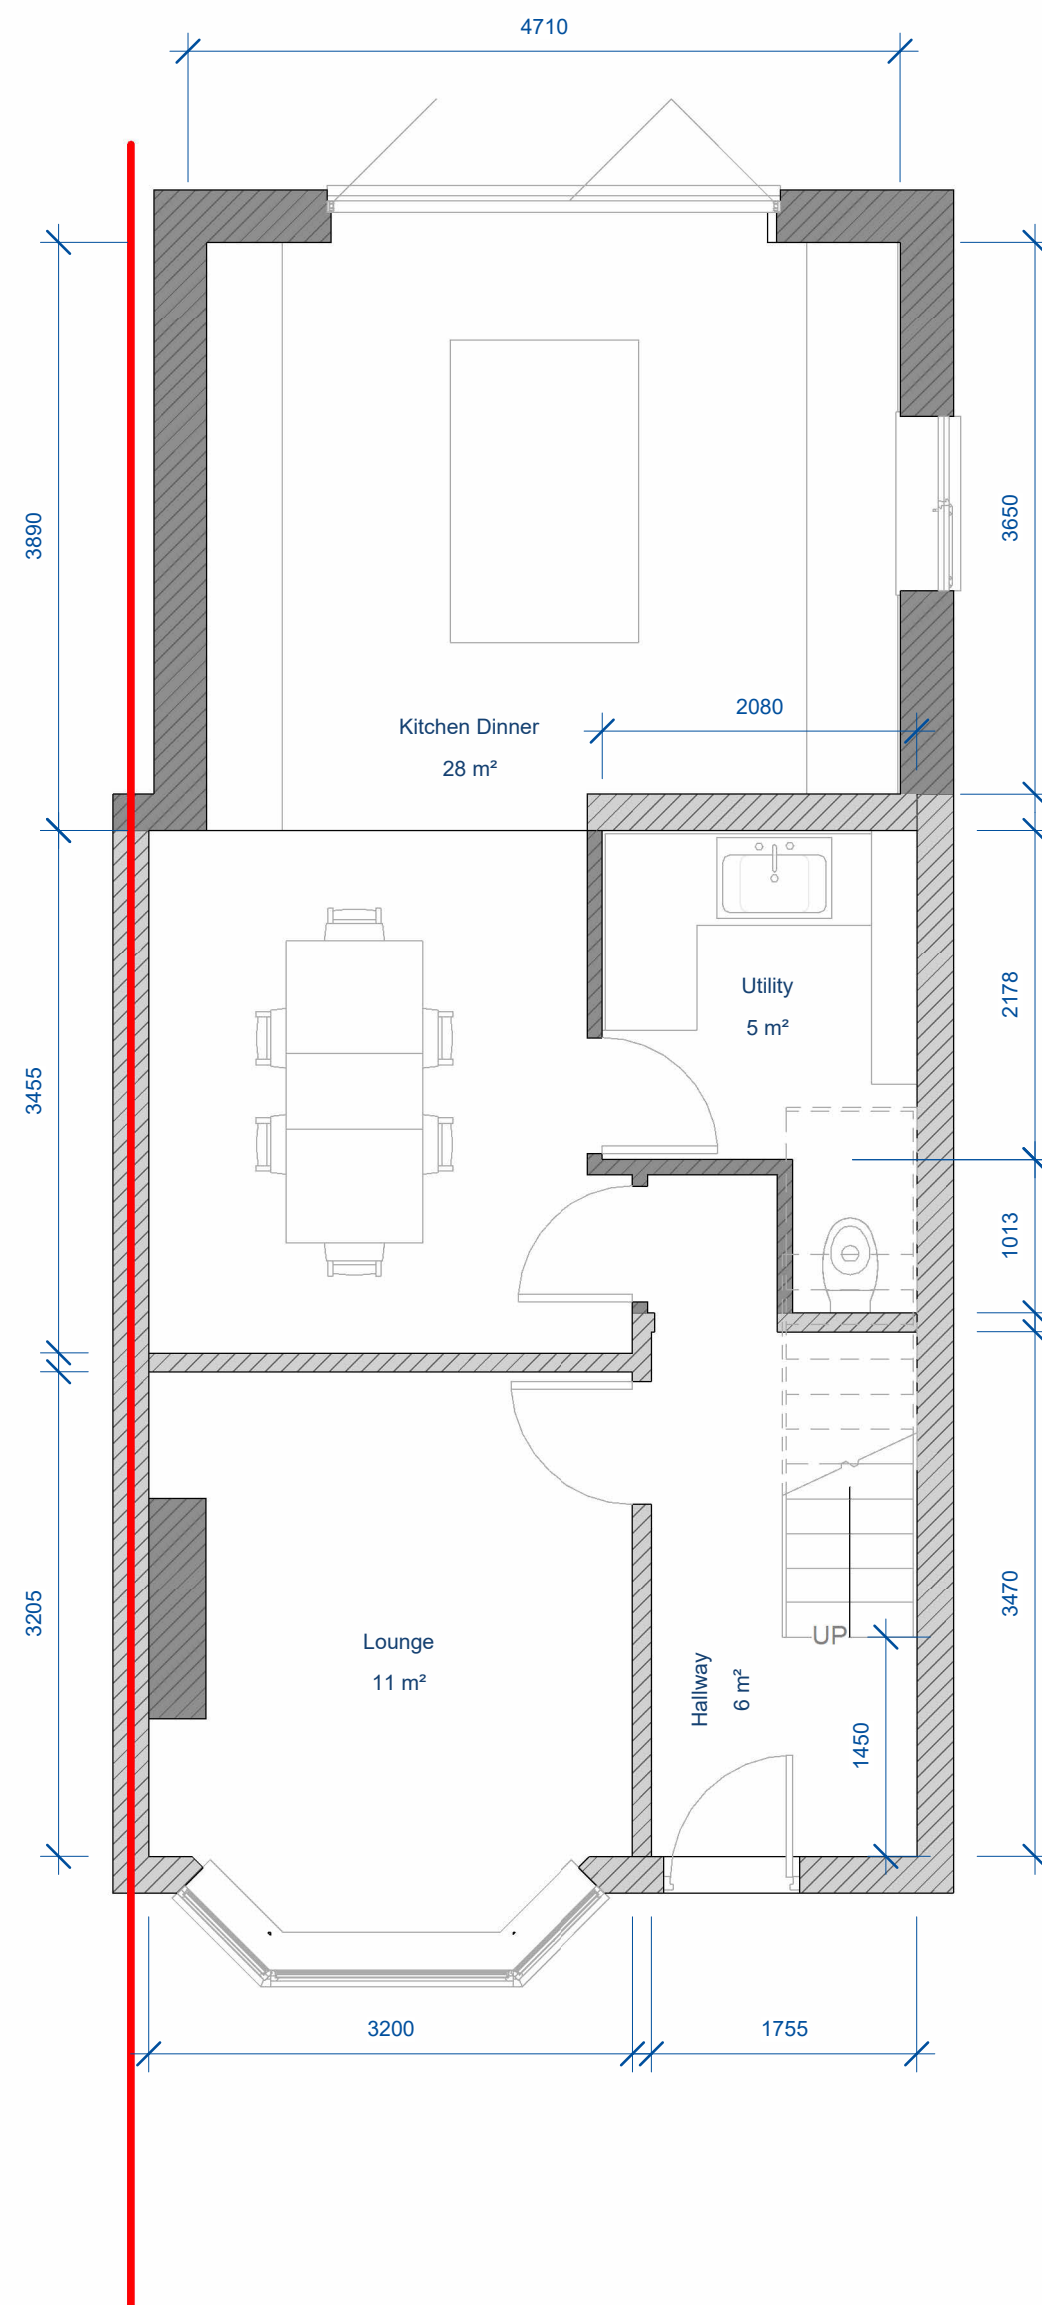

1 Ground Floor - Proposed

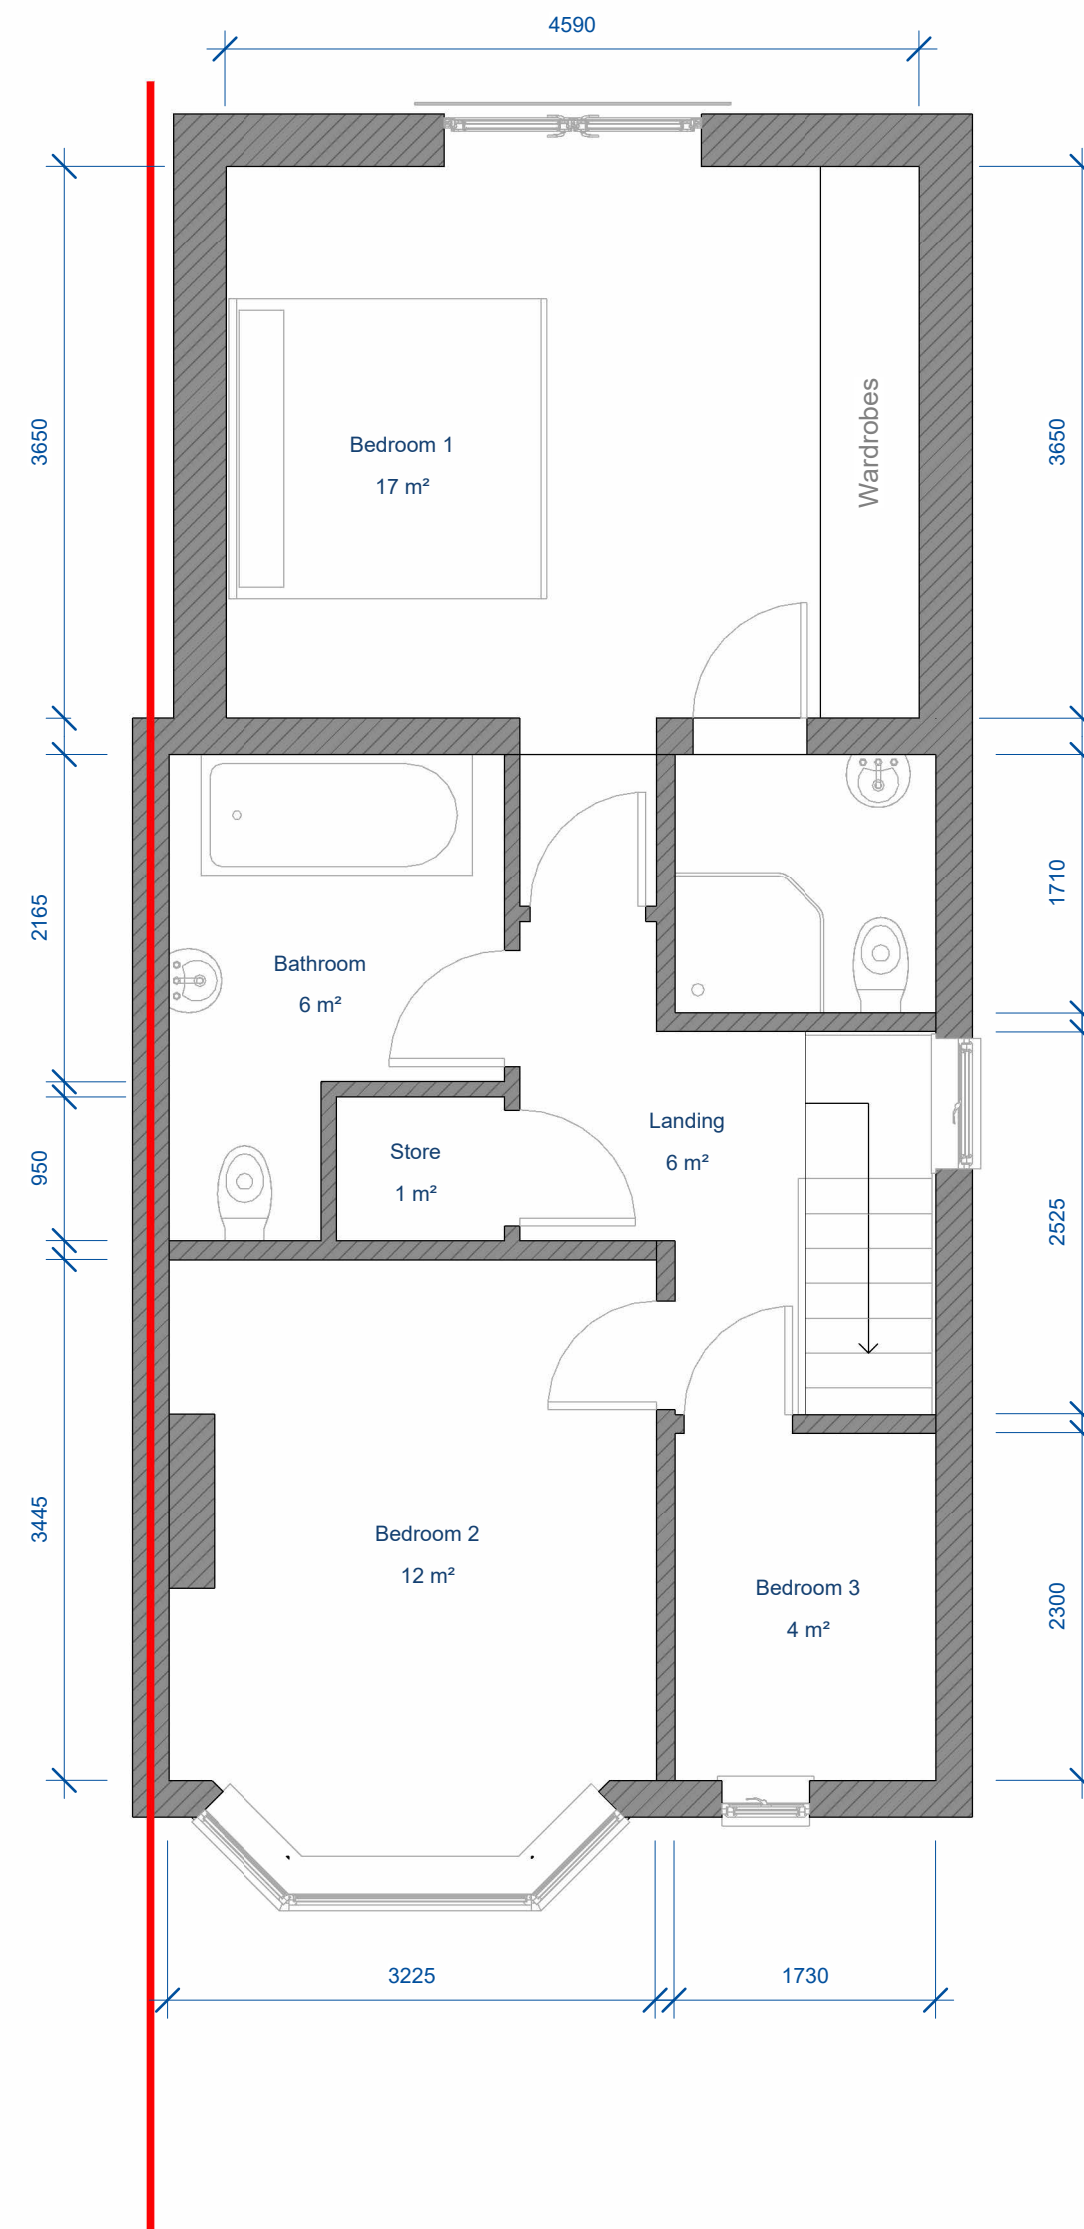

2 First Floor - Proposed

1m5m				
Date	Rev	Description	Drawn By	Checked By
1/1/00	1	Initial Issue	xx	xx



Scan this QR code to view the digital version of this document or any documents relating to this project.

PROJECT 98 Eggington Road, DE65 6NP

TITLE Floor Plan - Proposed

CLIENT Ben Ward

DRAWN BY CW	CHECKED BY CW	DATE 26/09/2025
SCALE (@A2) 1 : 50		PROJECT NUMBER 0198
DRAWING NUMBER 0198-006		REV 1