
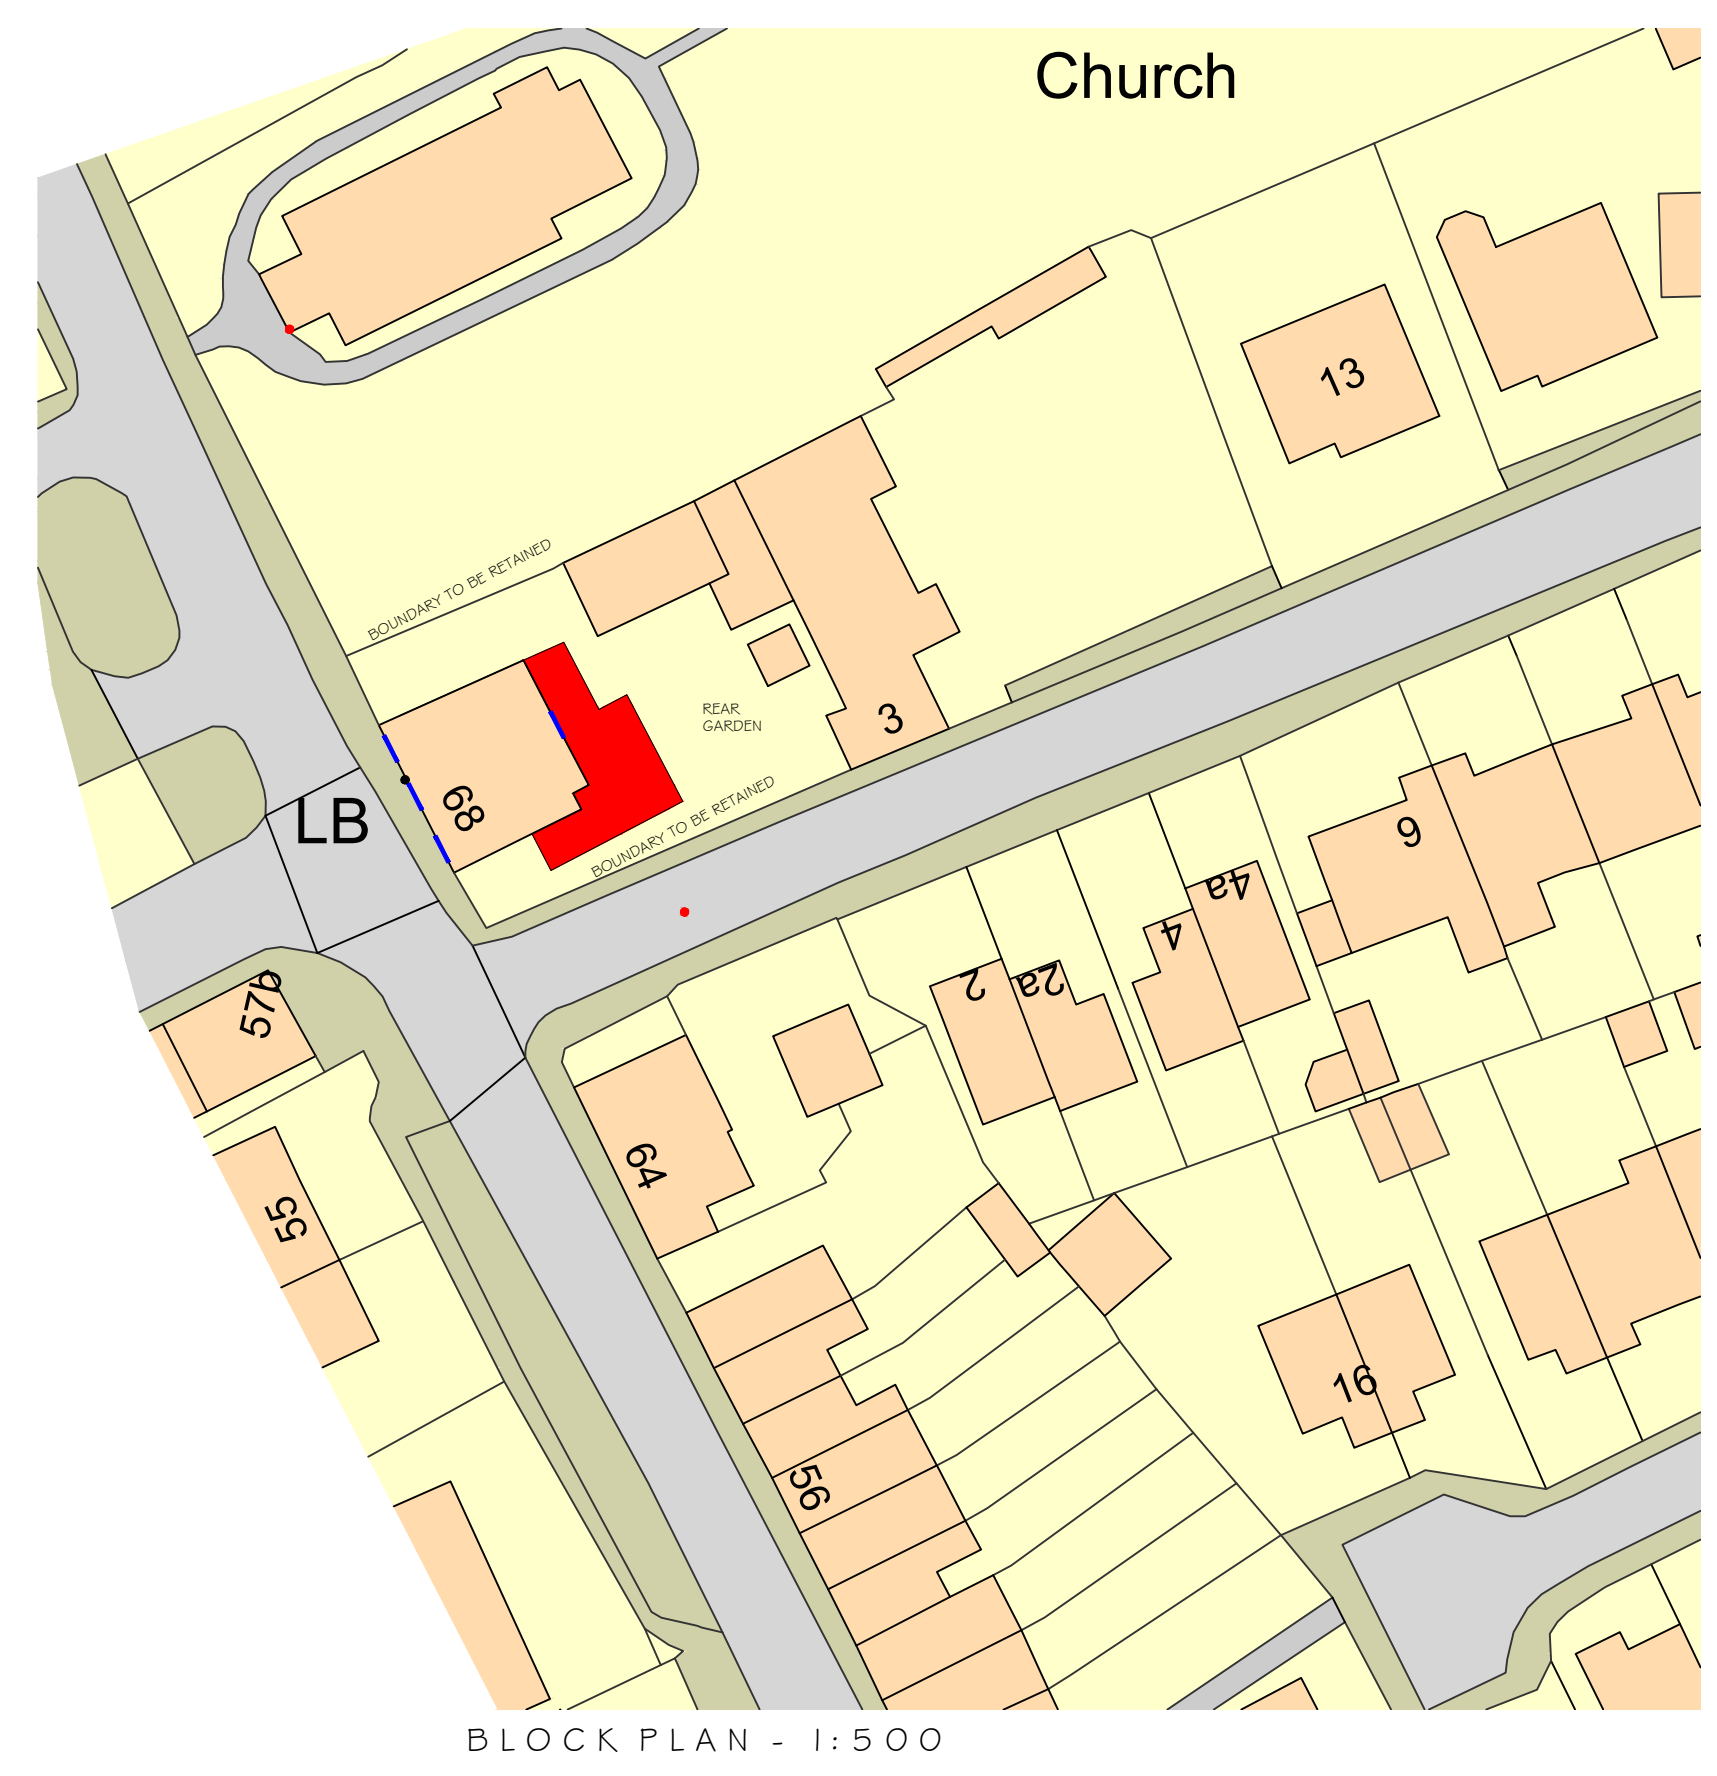
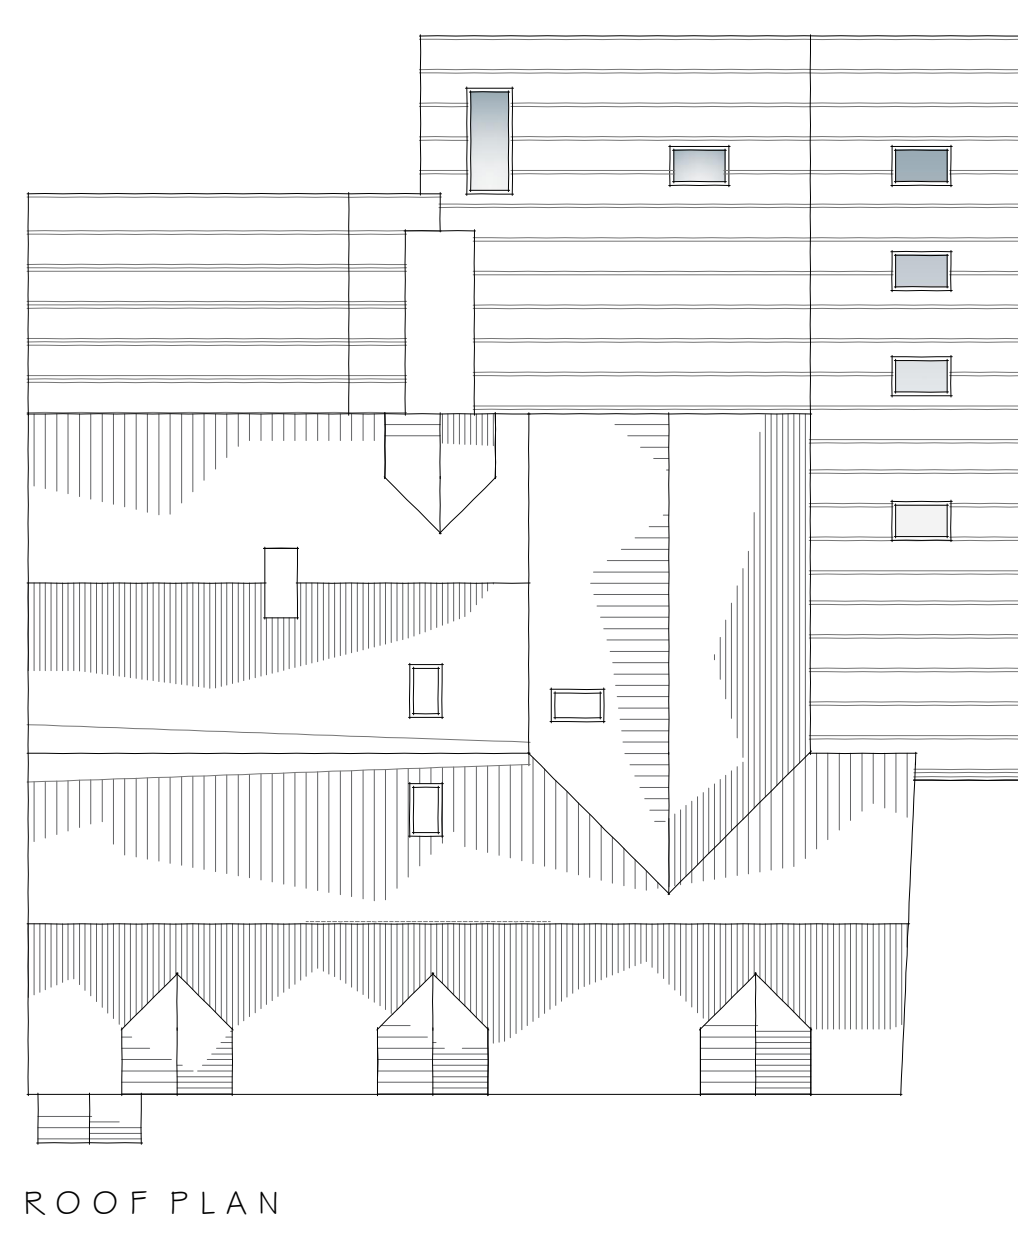
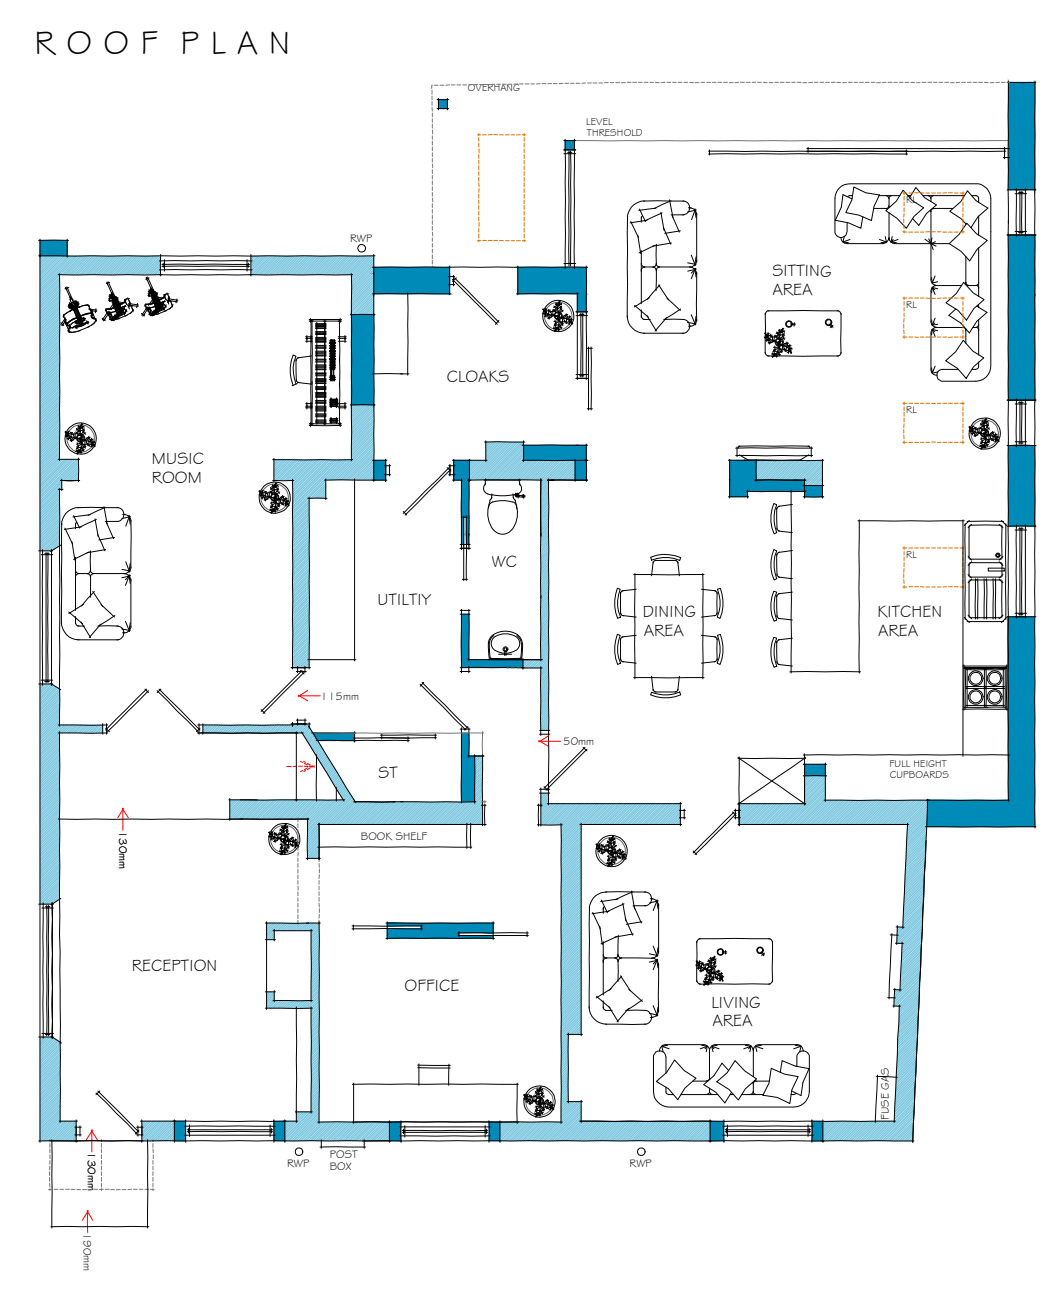
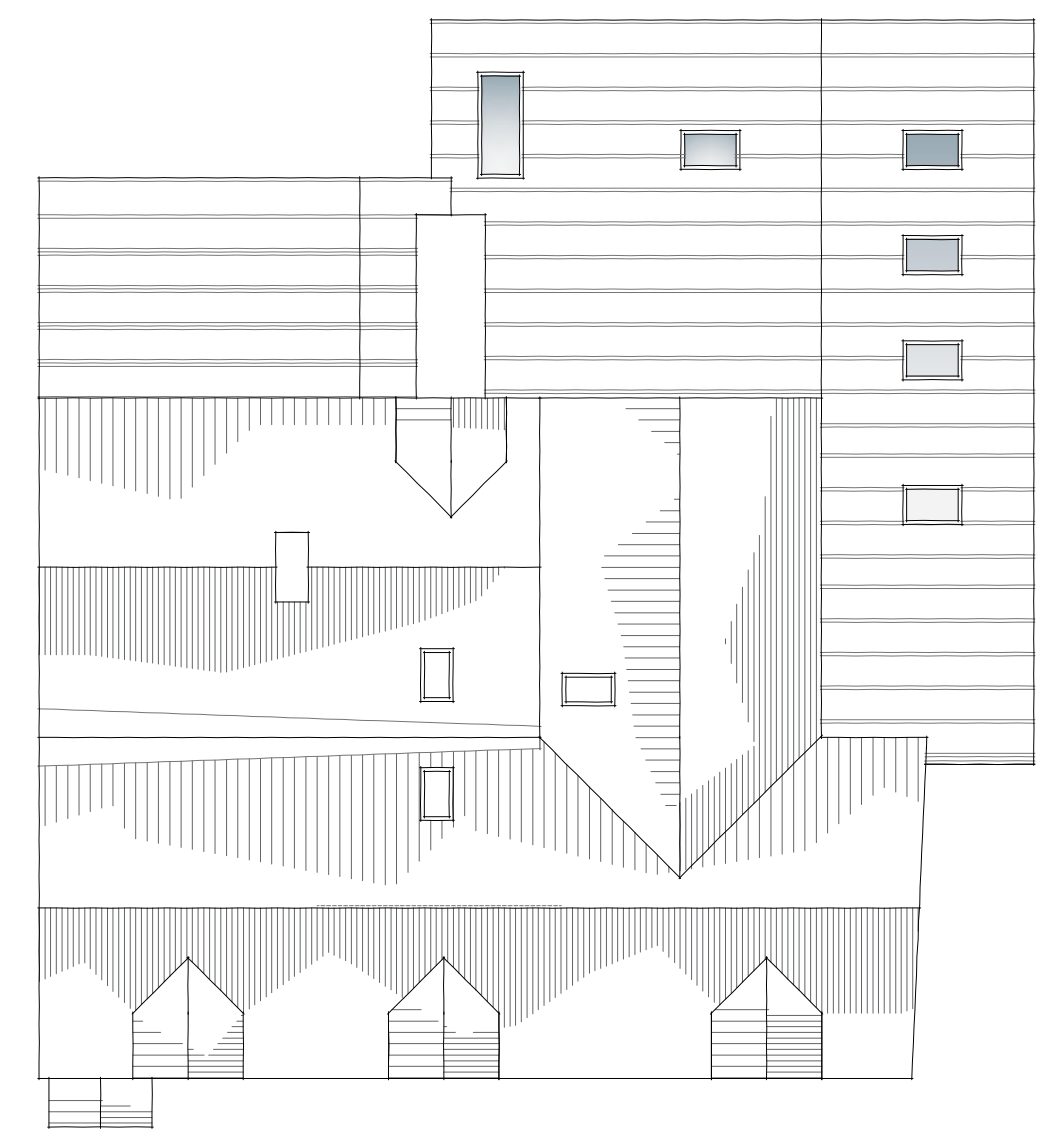


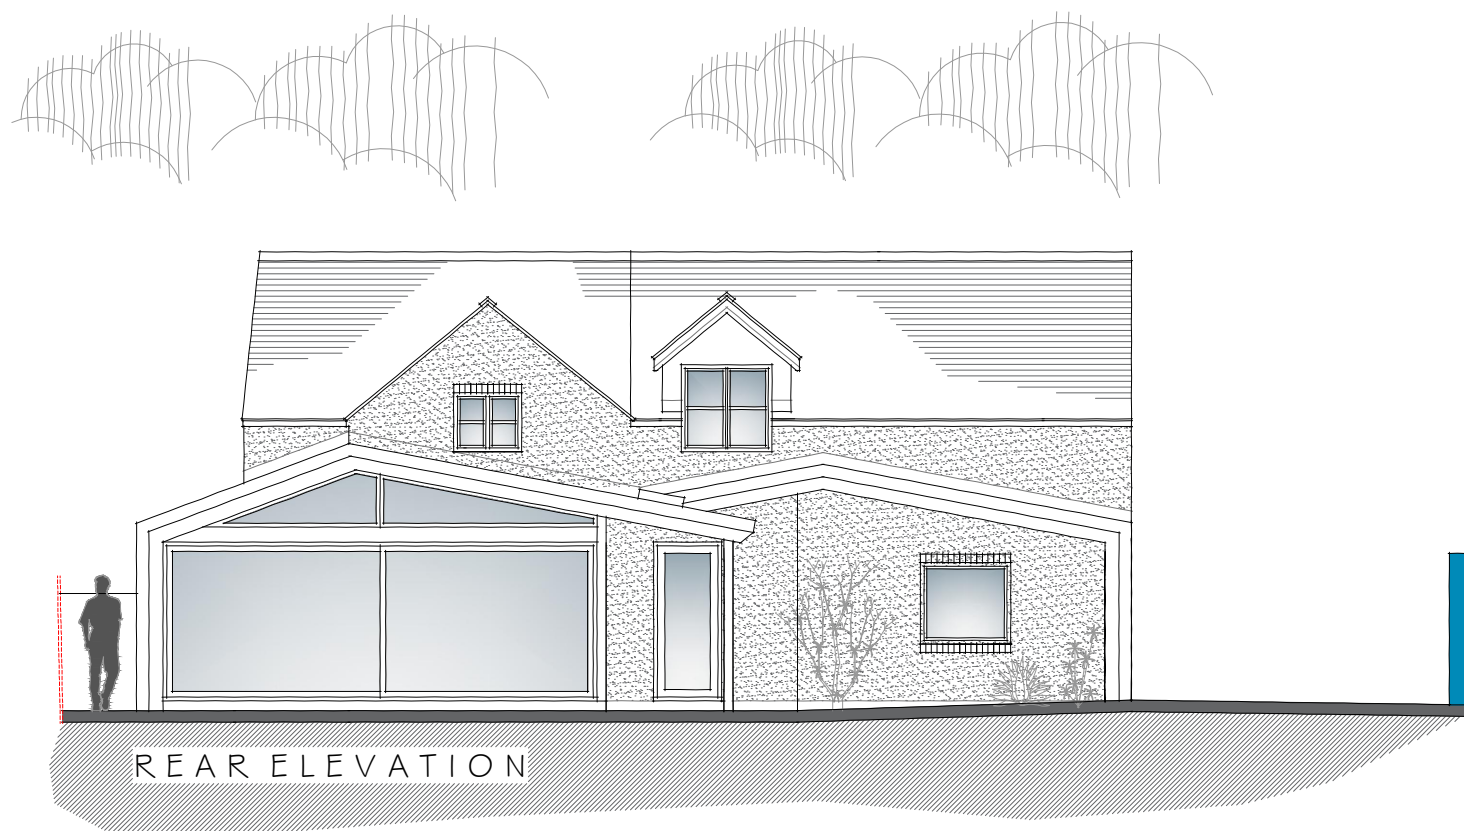

MATERIALS
WALLS: EXISTING RENDER TO BE REMOVED AND REPLACED WITH SMOOTH THROUGH COLOUR RENDER SYSTEM, STANDING SEAM CLADDING
ROOF: TILE TO SUIT AND STANDING SEAM
WINDOWS & DOORS: BLACK FLUSH CASEMENTS
EAVES: AS EXISTING AND ALUMINIUM FASCIAS AND SOFFITS
GUTTERING: BLACK HALF ROUND AND BOX ALUMINIUM

- KEY:
- EXISTING WALLS
 - PROPOSED WALLS
 - NEW WINDOWS
 - RENDER
 - STANDING SEAM
 - TILE TO SUIT
 - LOCATION OF REPLACEMENT DORMERS

bi Design Architecture
ENQUIRIES@BIDESIGNARCHITECTURE.CO.UK
WWW.BIDESIGNARCHITECTURE.CO.UK
HEAD OFFICE: 79 HIGH STREET, REPTON, DERBYSHIRE, DE8 3DF
T: 01283 704092
WEST MIDLANDS OFFICE: 42A HIGH STREET, SUTTON COLDFIELD, B37 1HA
T: 0121 354 5205

Project: Proposed Extension and Alterations at
Address: 68 Church Street, Coton in the Elms, Swadlincote, DE12 8HA
Client: Taylor
Drawing: Planning - Plans, Elevations, Site Plan & Block Plan
Job Ref: 1782T Date: 14/10/25
Drawn By: PJH Check By: LPG
Scale: 1:100, 1:200 Drawing No: # 1:500
Paper Size: A1

