


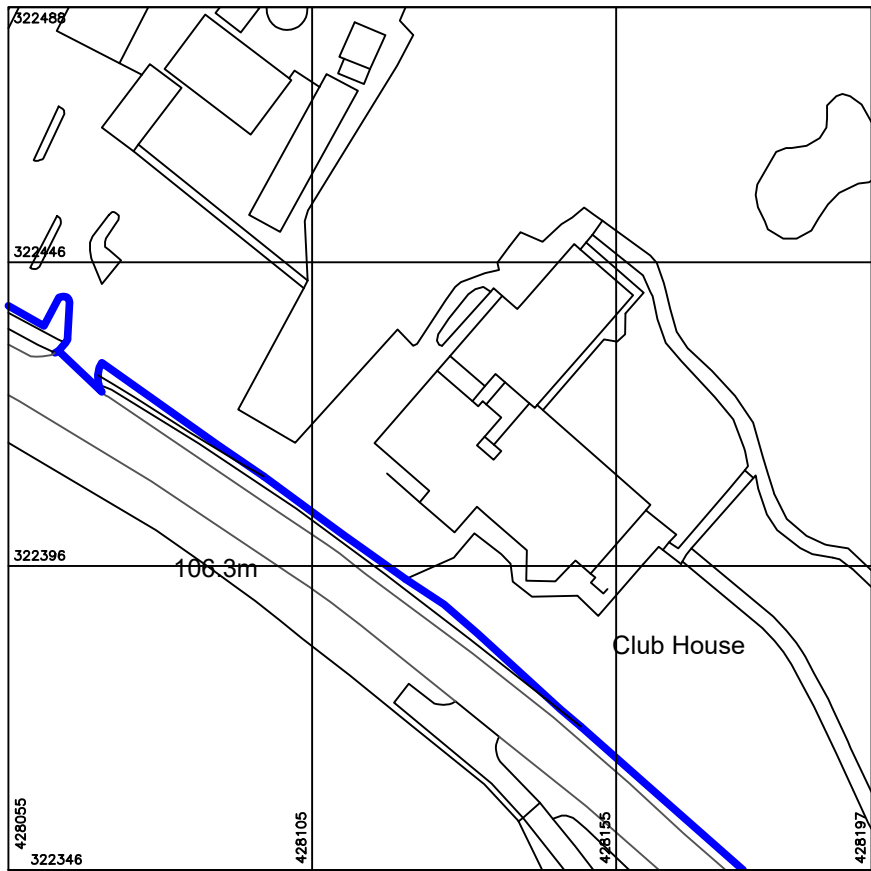
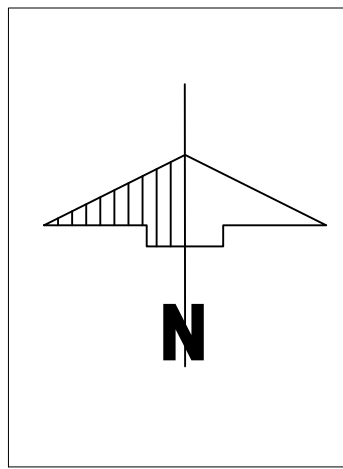
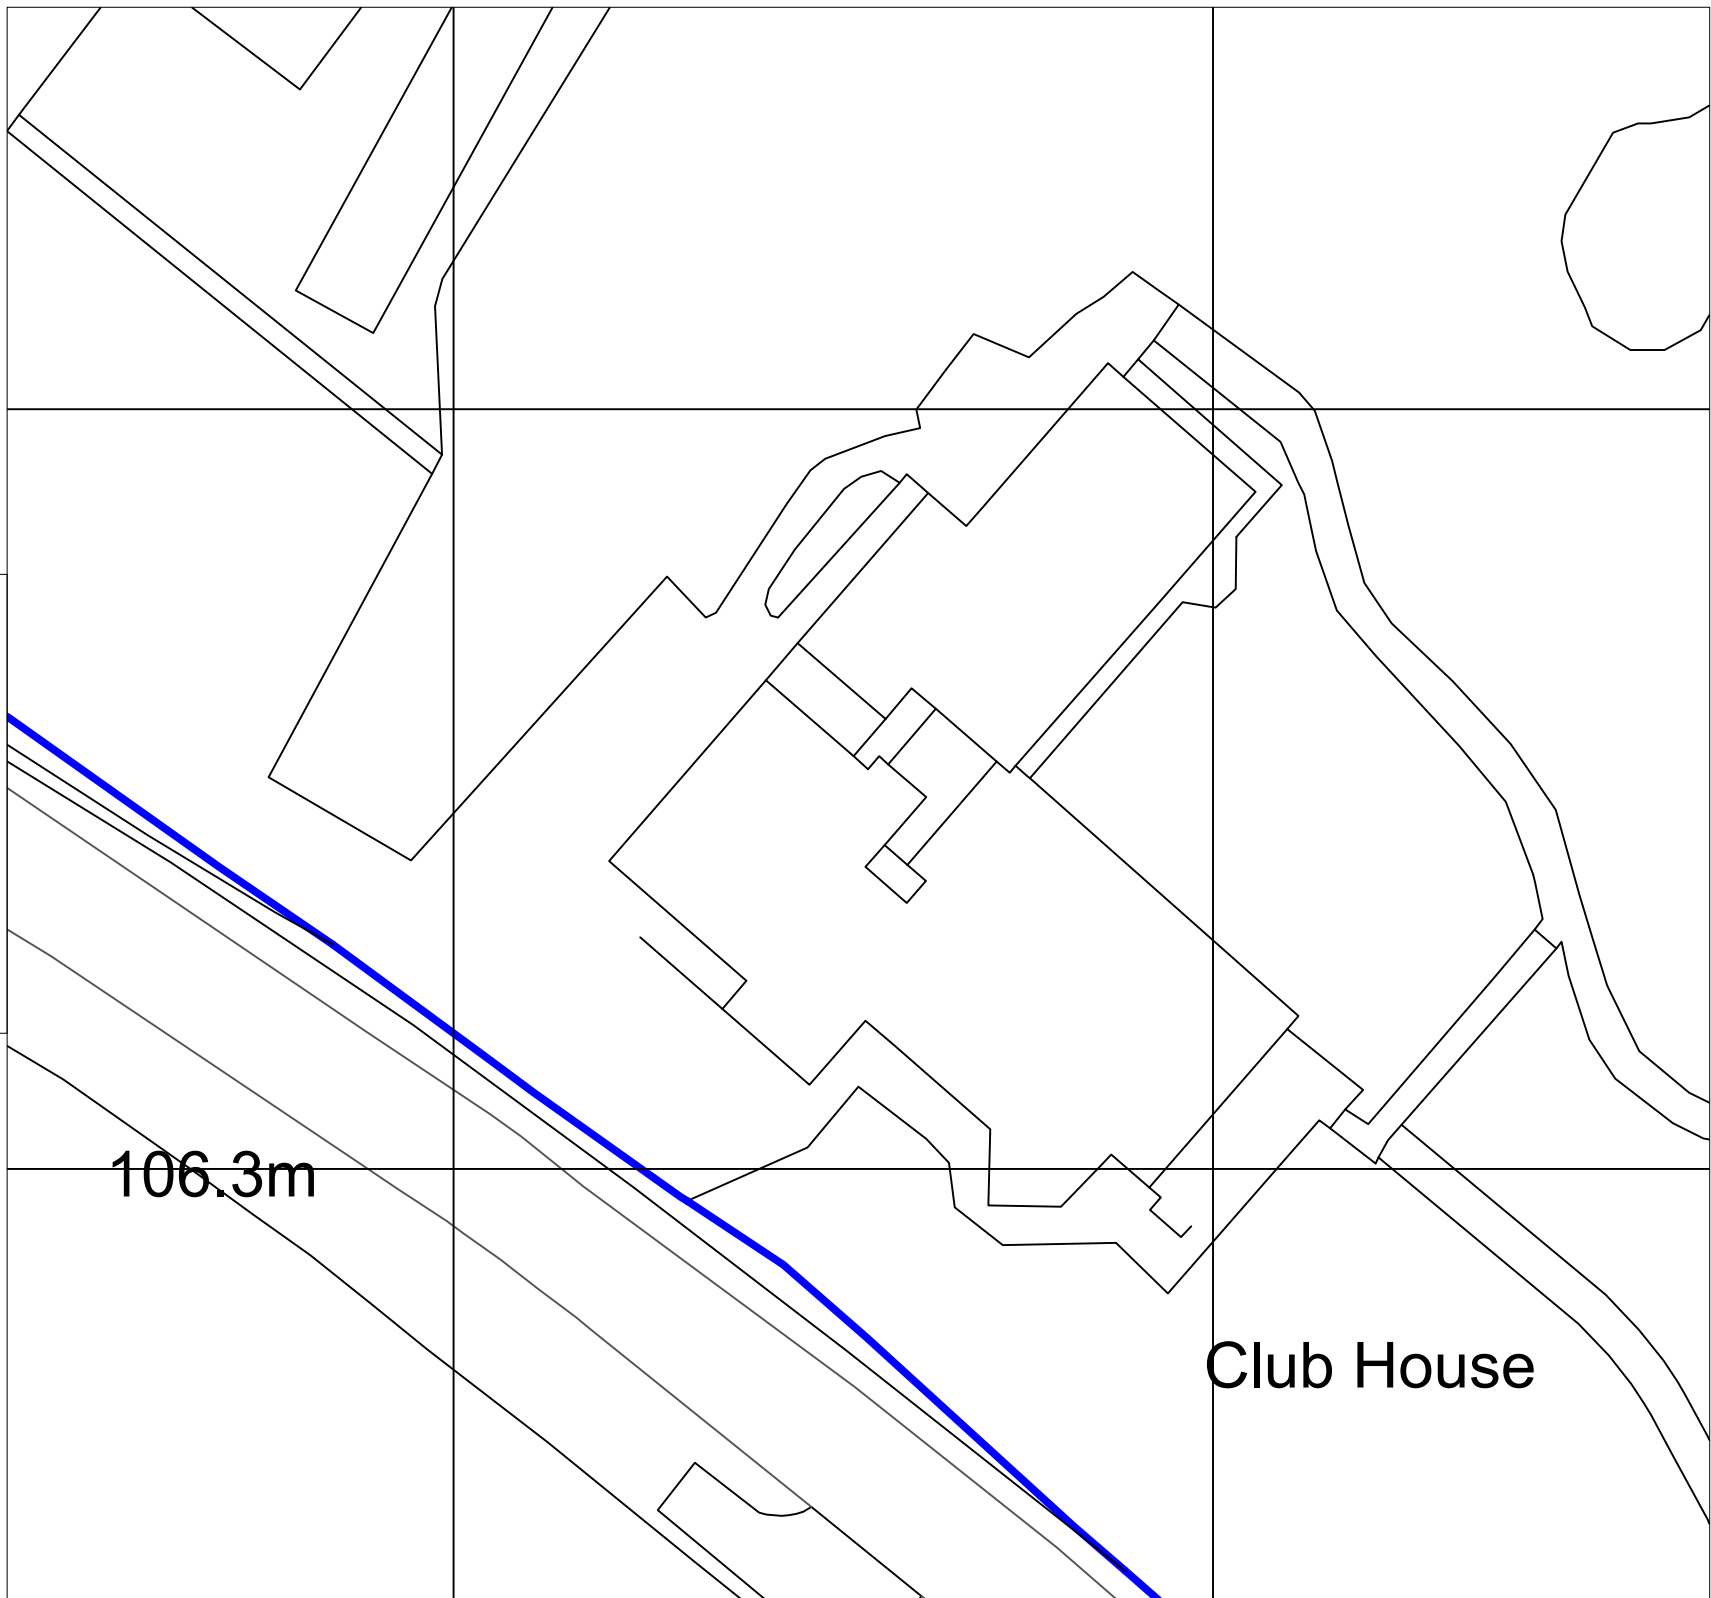


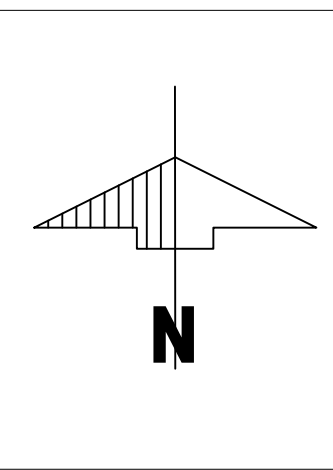

EXISTING OS PLAN (1:1250)

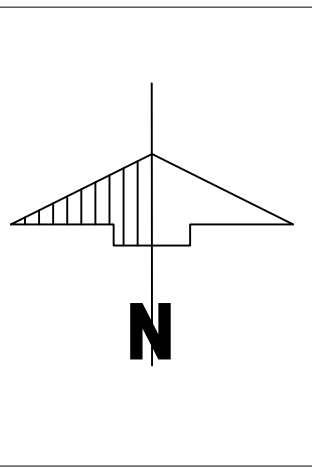

EXISTING BLOCK PLAN (1:500)

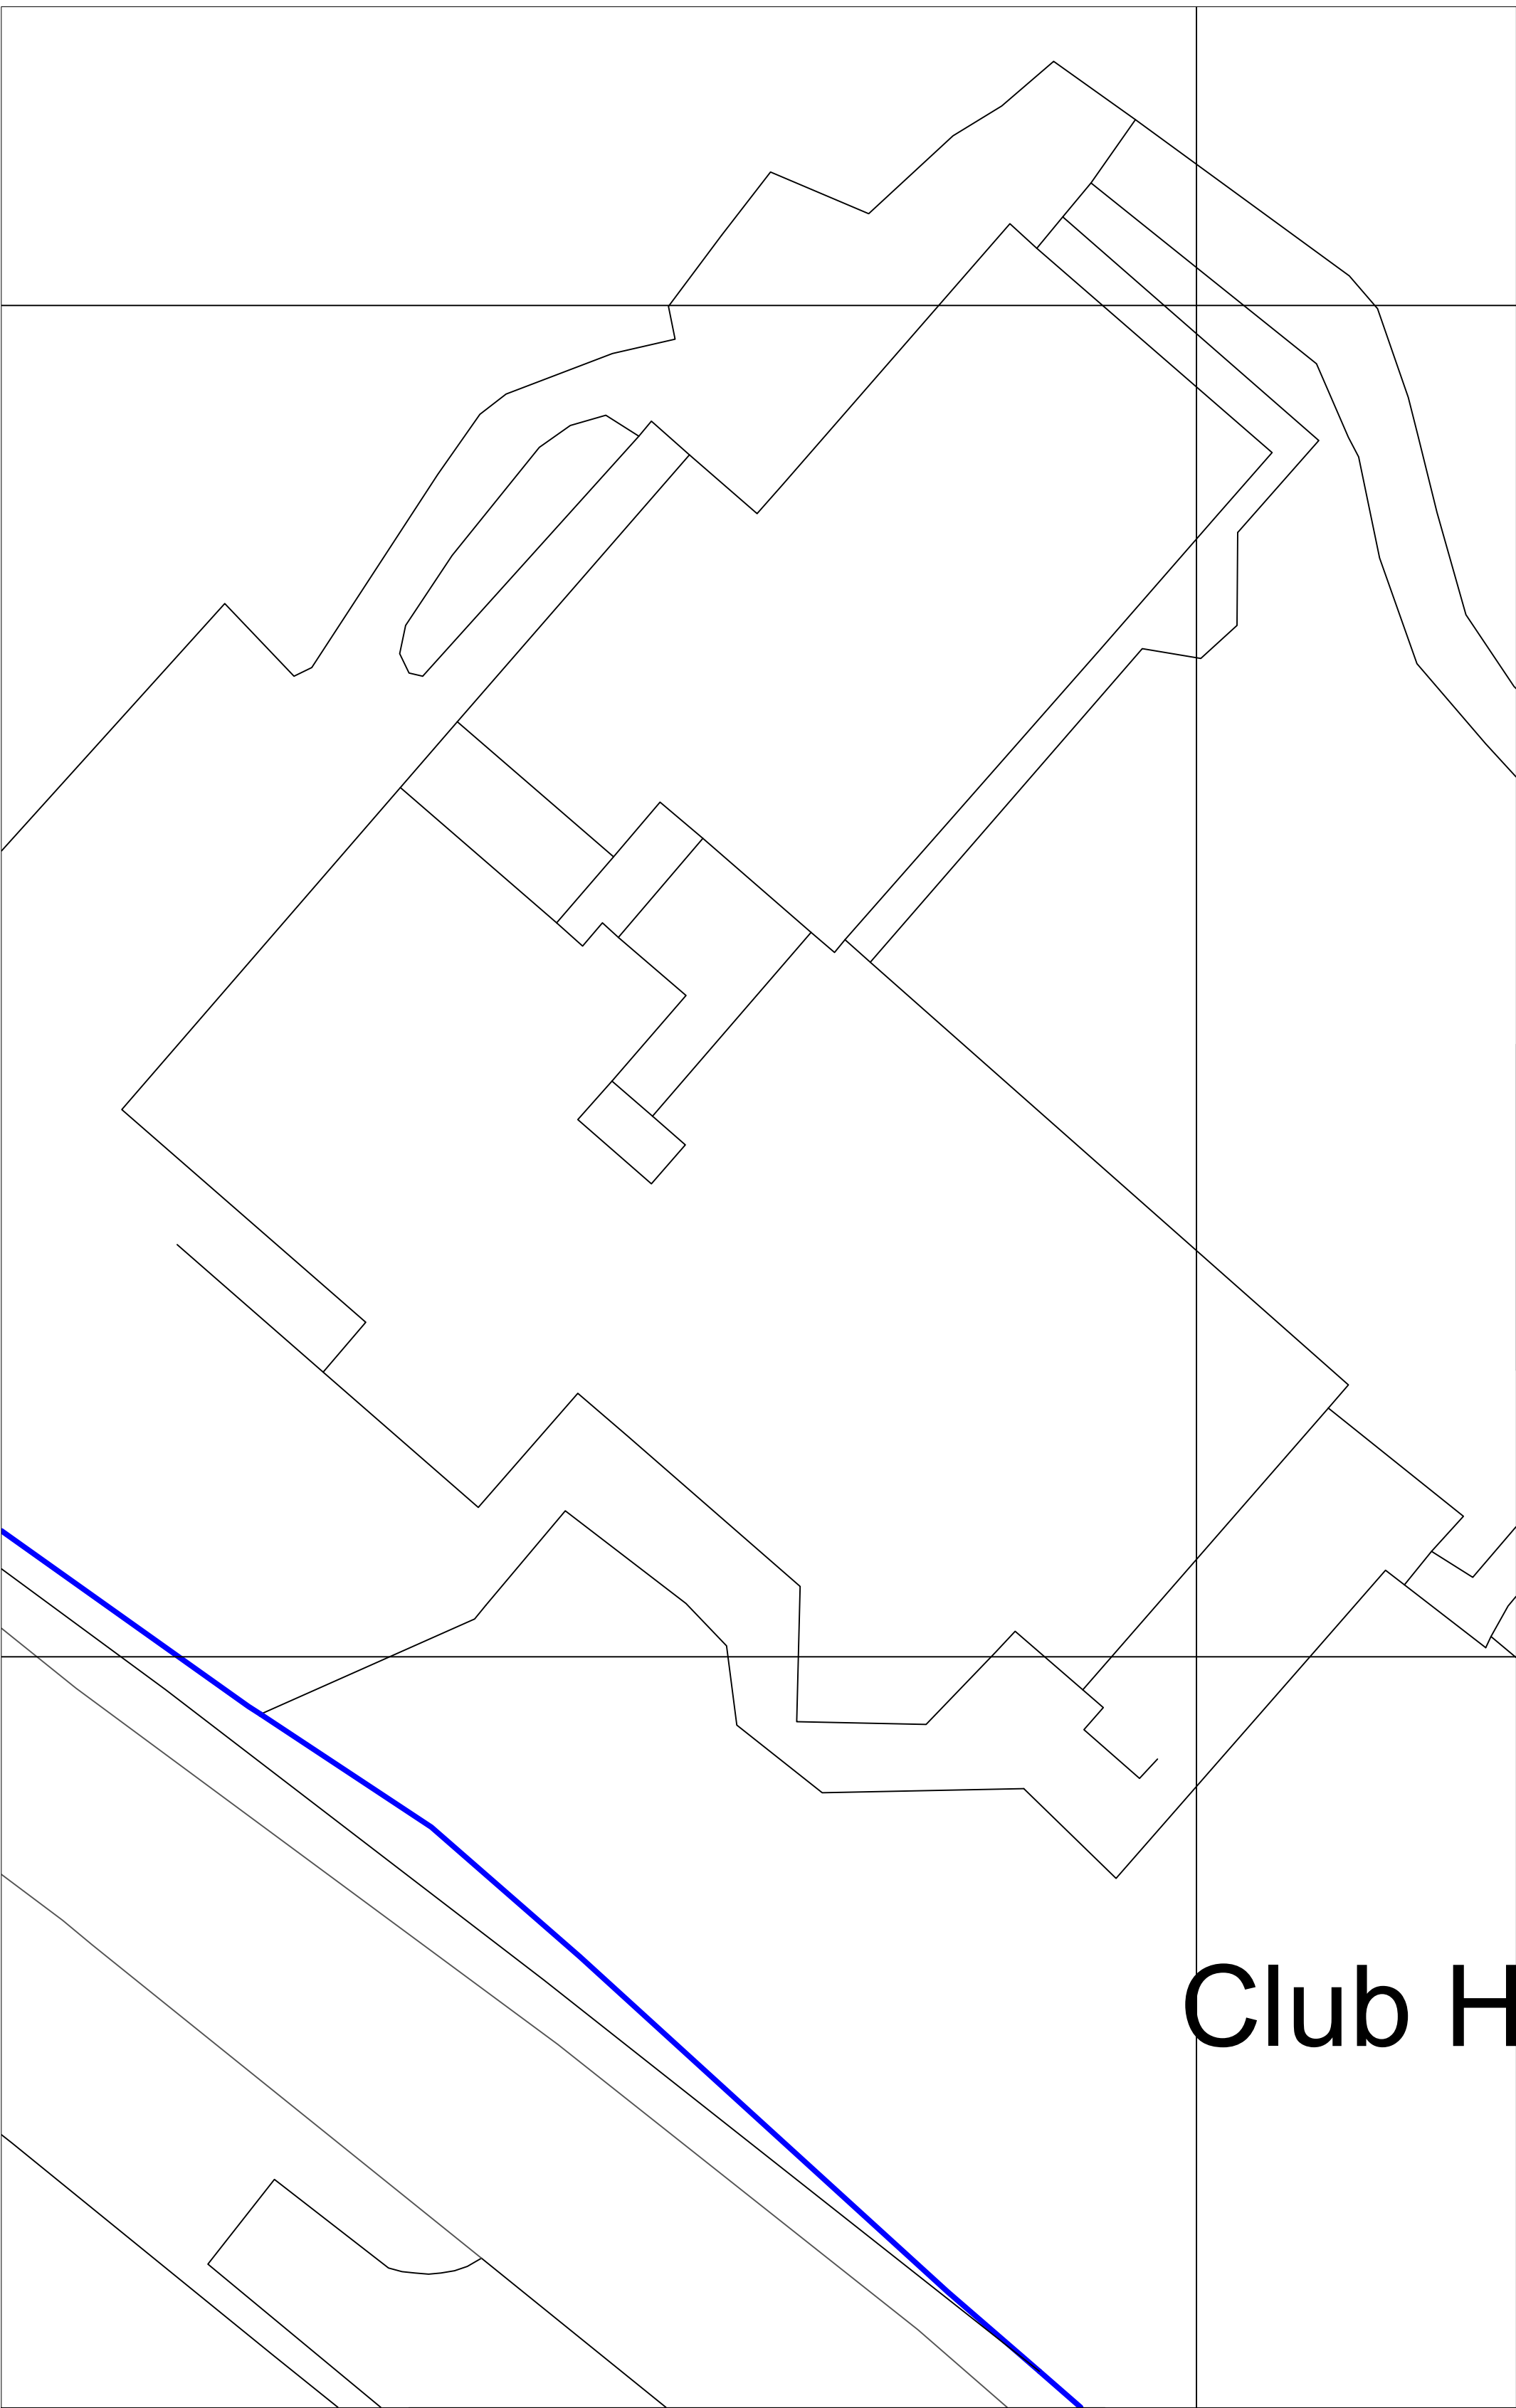

EXISTING SITE PLAN (1:200)



This drawing is copyright of A&I Designs Ltd and must not be copied or reproduced in part or whole, without express permission of A&I Designs Ltd.

Do not scale from drawings unless by agreement with A&I Designs. Check all dimensions on site prior to commencing the works.

A	Drawing updated to planners comments	RGG			22 Oct 25
REV:	AMENDMENTS:	DRN:	CHK:	APP:	DATE:

STATUS:

FOR PLANNING

DRAWN BY:	CHECKED BY:	APPROVED BY:	SCALE:
RGG			As Noted @ A1
DATE:	DATE:	DATE:	
21 June 2024			

ORIGINAL DRAWING SIZE A1 (594 X 841)



3 Thompson Close, Micklegate, Derby, DE30AU
07999 748 532
a.i.designs@outlook.com

CLIENT: Burton-on-Trent Golf Club

PROJECT: 43 Ashby Road East
Burton-on-Trent
Derbyshire, DE15 0PS

DRAWING TITLE: Existing OS,
Site &
Block Plans

DRAWING NUMBER: 2319-007 A