



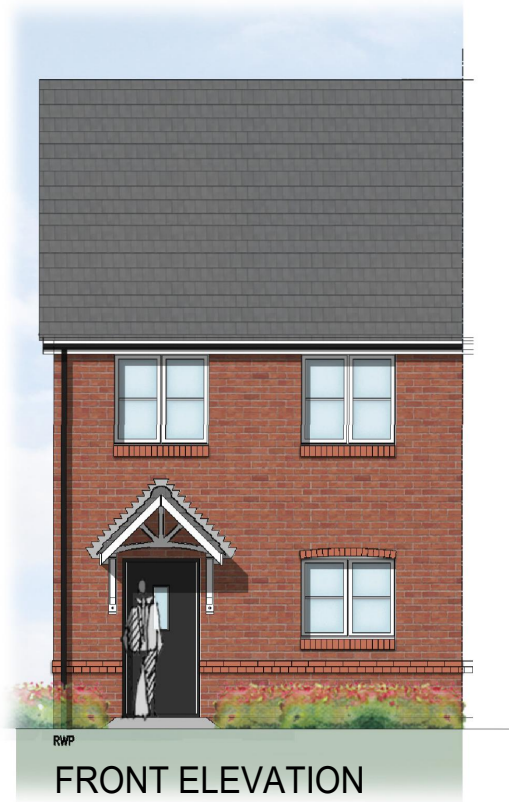


FRONT ELEVATION




REAR ELEVATION

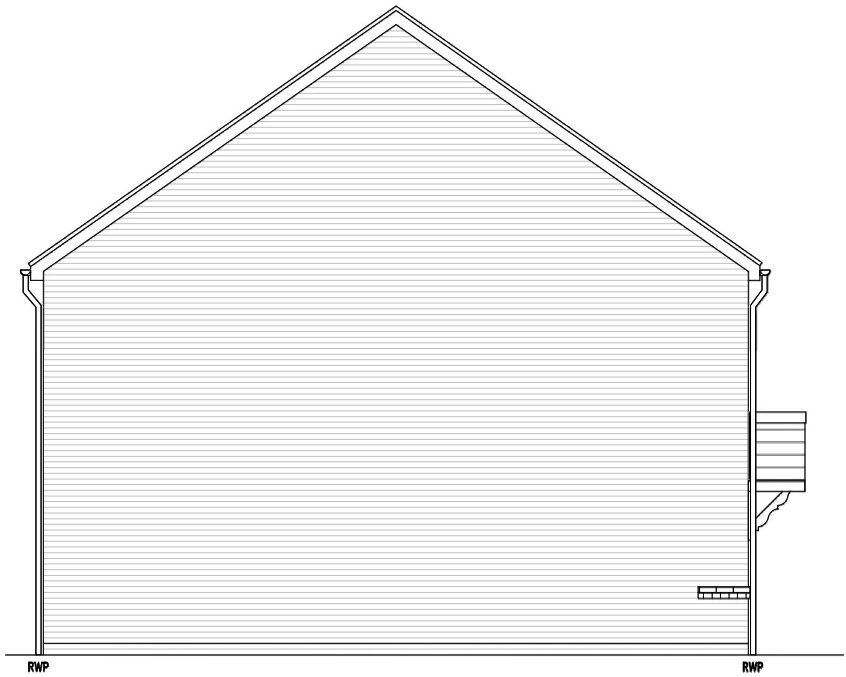


SIDE ELEVATION

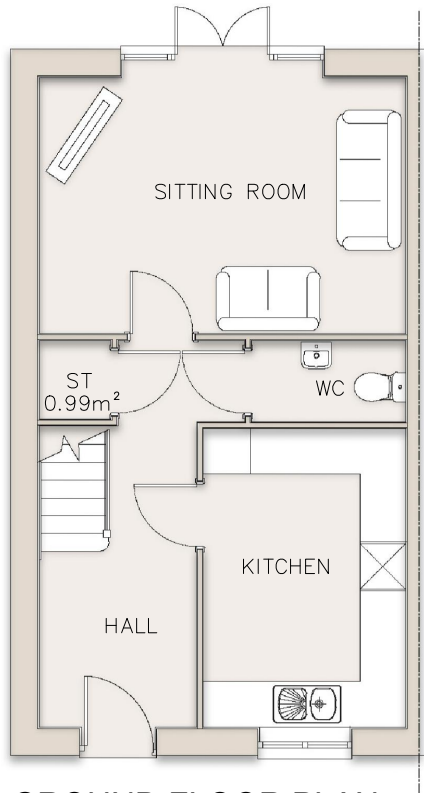

GROUND FLOOR PLAN

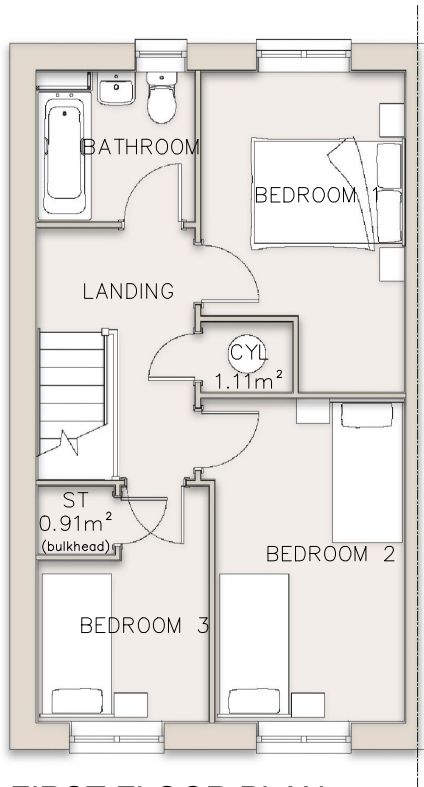

FIRST FLOOR PLAN

 

☐ Preliminary ☐ Design ☐ Information ☐ Comment ☒ Planning ☐ Construction

ophir	Client: Foster, Green and Brown Ltd & Owl Partnerships Ltd			
	Project: Granville St, Woodville		Scale: 1:100	Sheet Size: @ A3
	Title: Robin Semi End HT Plans & Elevations		Date: Aug 2025	Rev: A
	Job No: OHA26P Drawing No: PL203		Drawn: RR	Checked: DC
	T: 0121 439 1151 E: admin@ophirarchitecture.com		A: 1 Legge Lane, Birmingham, B1 3LD Registered in England and Wales. Company No. 11534477 All written/scaled dimensions and floor areas are subject to verification by Contractor(s) on site. This drawing and design are © Copyright of Ophir Architecture Ltd. No reproduction or alteration is permitted without prior written consent	