


GROUND FLOOR PLAN as proposed

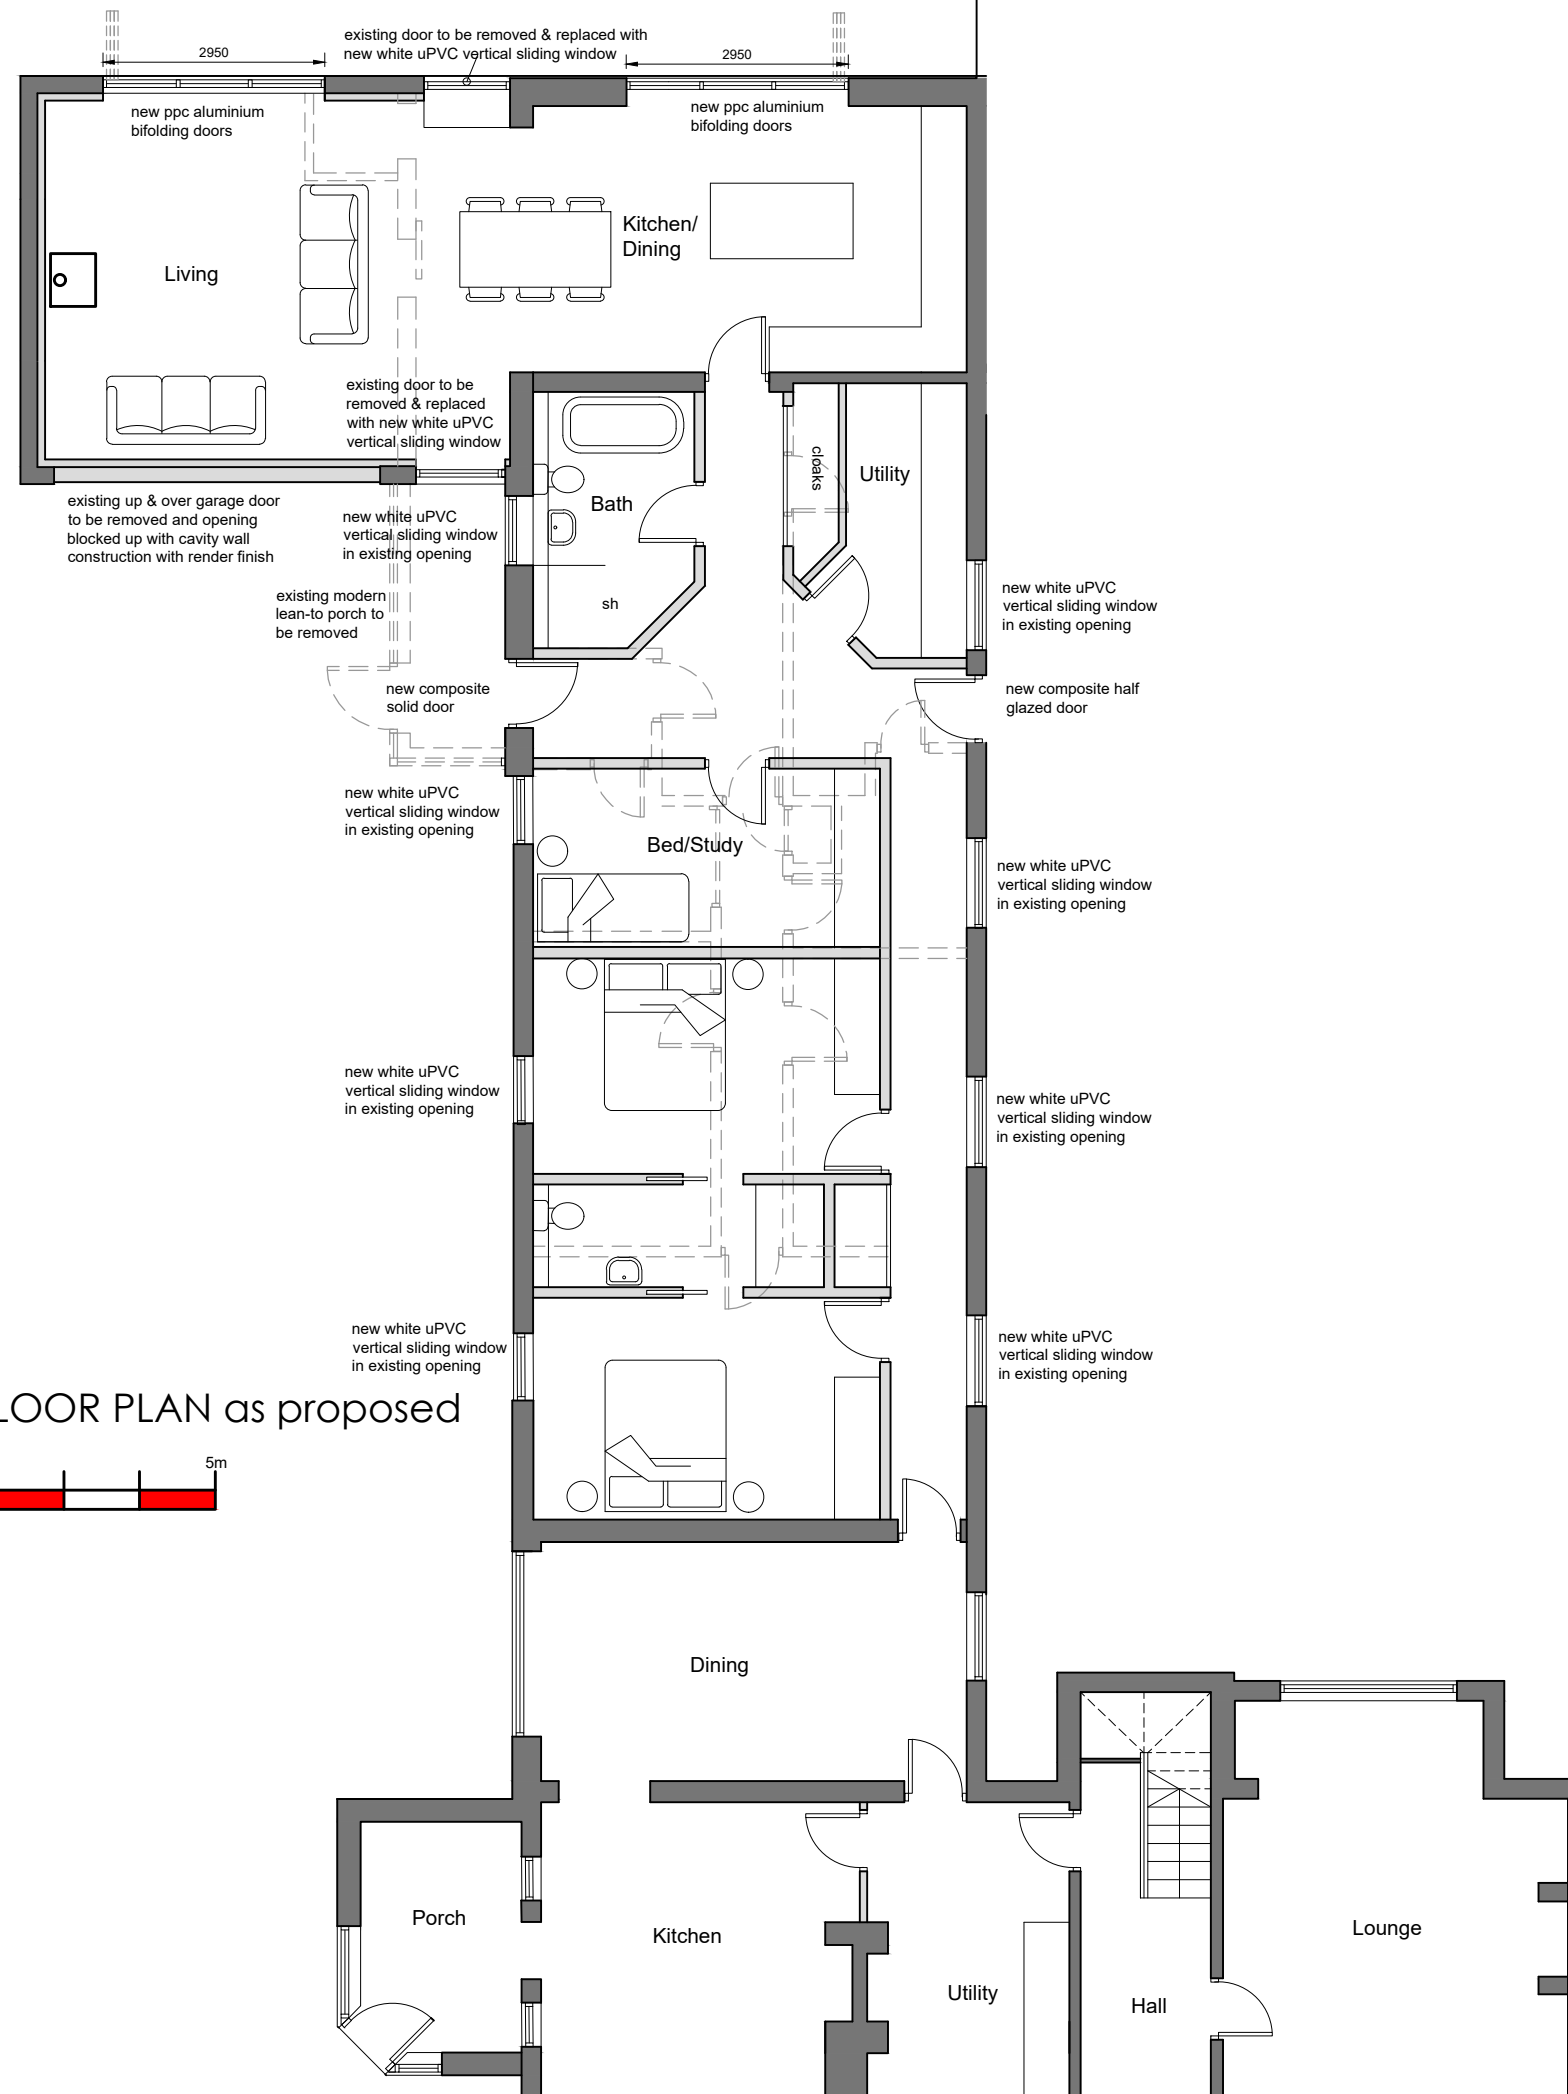

REV.	DATE	AMENDMENT	BY
© This drawing is copyright and must not be reproduced or copied to any third party without written permission. All dimensions must be checked on site. Only figured dimensions should be worked from. Discrepancies must be reported before proceeding.			
PROJECT Alterations to 3 Bretby Mews Bretby, DE15 0RB			
DRAWING TITLE Proposed Floor Plan			
 t: 07960 495728 e: info@forarchitect.co.uk w: www.forarchitect.co.uk for Architect			
SCALE 1:100		SHEET SIZE A3	
DATE Oct 25			
JOB No. 3096		DRAWING No. 03	REV. -