





Antenna Aperture ID	Proposed 4G/5G Bearing	Operator: Shared/ EE/H3G
A1	0°	EE
A2	0°	H3G
B1	120°	EE
B2	120°	H3G
C1	240°	EE
C2	240°	H3G

NOTES:
1. ALL DIMENSIONS IN MM UNLESS OTHERWISE NOTED.

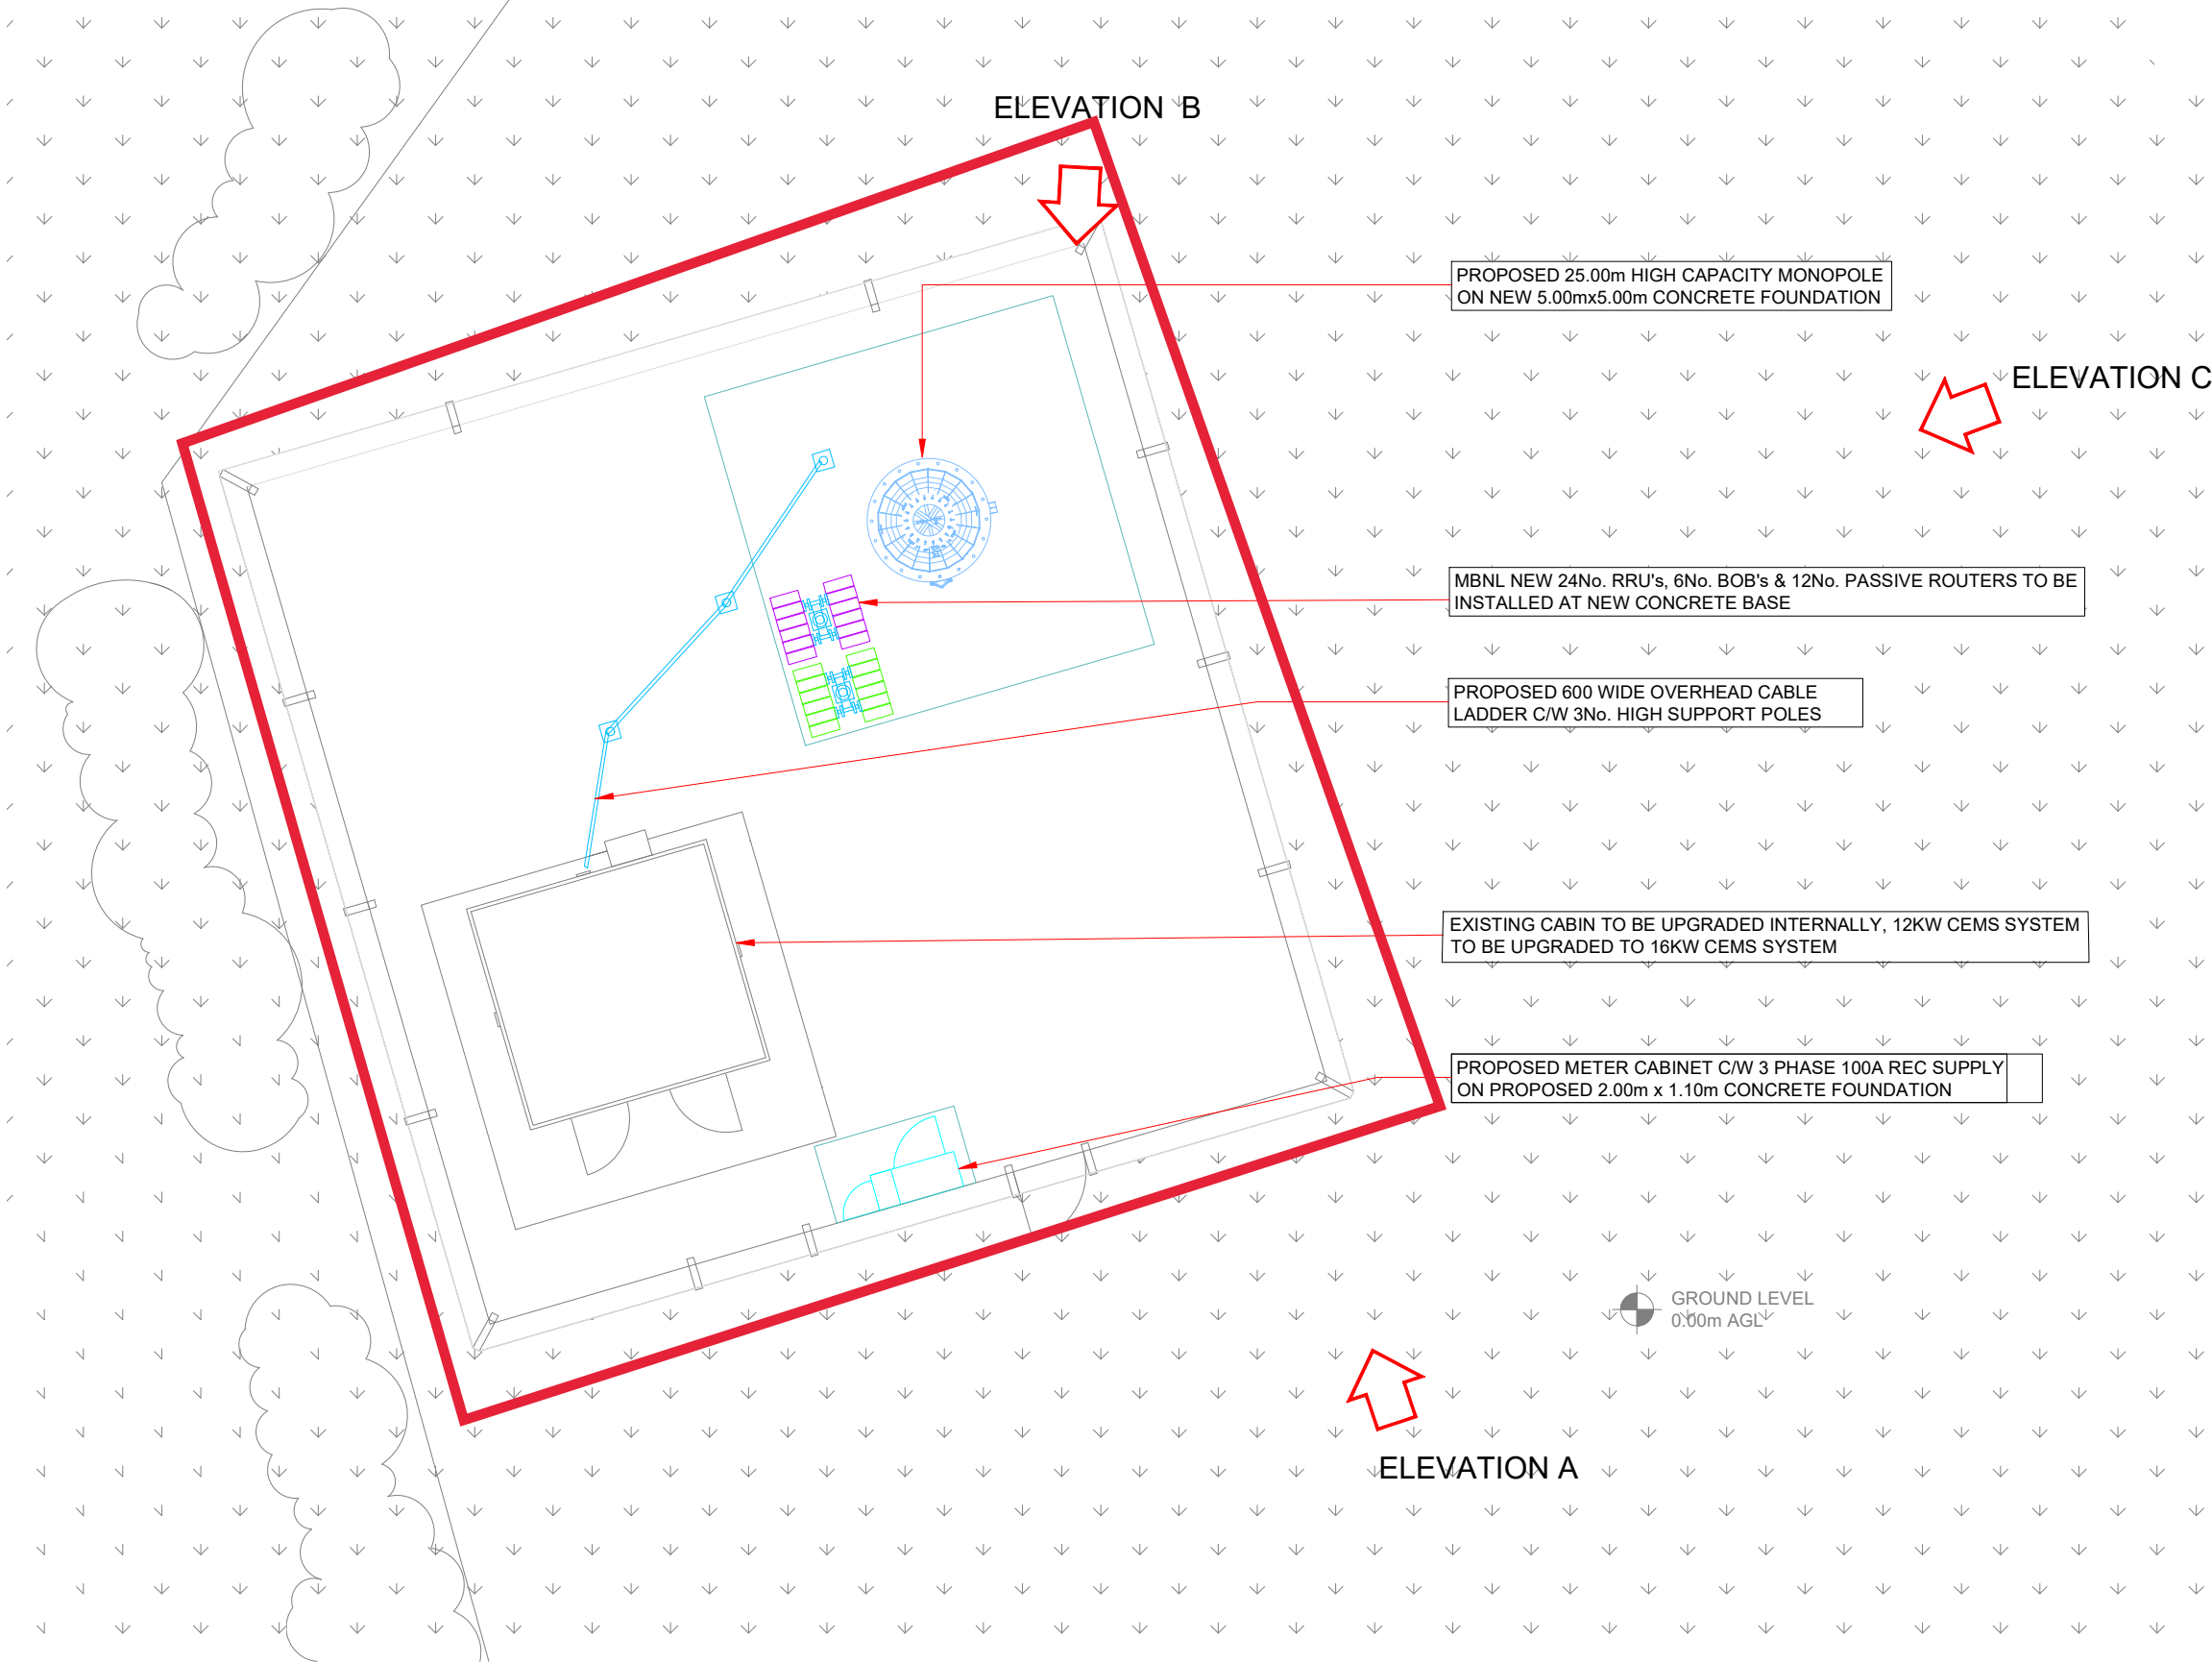

PROPOSED MAX CONFIGURATION SITE PLAN

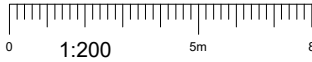

Master: M001	MBNL / EE / H3G	Project: ATAP	Purpose of Issue: Planning	Issue: B
Date: 22/08/2019	Drawn: RP	Revision / Upgrade Description: Second Issue - Site nomination 21/05/19		
Checked: M Murray	Approved: N Heathcote			
Master: M001	MBNL / EE / H3G	Project: ATAP	Purpose of Issue: Planning	Issue: A
Date: 21/06/2019	Drawn: ASE	Revision / Upgrade Description: First Issue - Site nomination 21/05/19		
Checked: M Murray	Approved: N Heathcote			
 Hutchison 3G UK Limited Star House, 20 Grenfell Road Maidenhead, SL6 1EH Tel: 01628 765 900 Fax: 01628 765 901 H3G Base Station Information line: 0845 6043000 Available 8am-8pm Monday to Friday		 Hatfield Business Park Hatfield Hertfordshire AL10 9BW Tel: 01707 315000 Fax: 01707 319001		
Mobile Broadband Network Limited Sixth Floor, Thames Tower, Station Road, Reading, RG1 1LX				
Design Consultant & Principal Contractor: Mono Consultants Limited Culzean House, 36 Renfield Street, Glasgow, G2 1LU t. 44 (0) 141 566 6660 f. 44 (0) 141 566 6661 www.monoconsultants.com				
Site Name: BURTON ROAD OVERSEAL				
Site ID: 1188673				
Address: LAND OFF BURTON ROAD, OVERSEAL, SWADLINCOTE, DERBYSHIRE DE12 6JL				
Title: 215 - MAX CONFIGURATION SITE PLAN				
Project: ATAP				
Purpose of Issue: GENERAL ARRANGEMENT				
EE Cell ID: 12195		MBNL Cell ID: SDE034		3UK Cell ID: DE0429
Master Drawing No: 1188673_SDE034_12195_DE0429_M215				Issue: B