




FRONT ELEVATION




REAR ELEVATION




SIDE ELEVATION

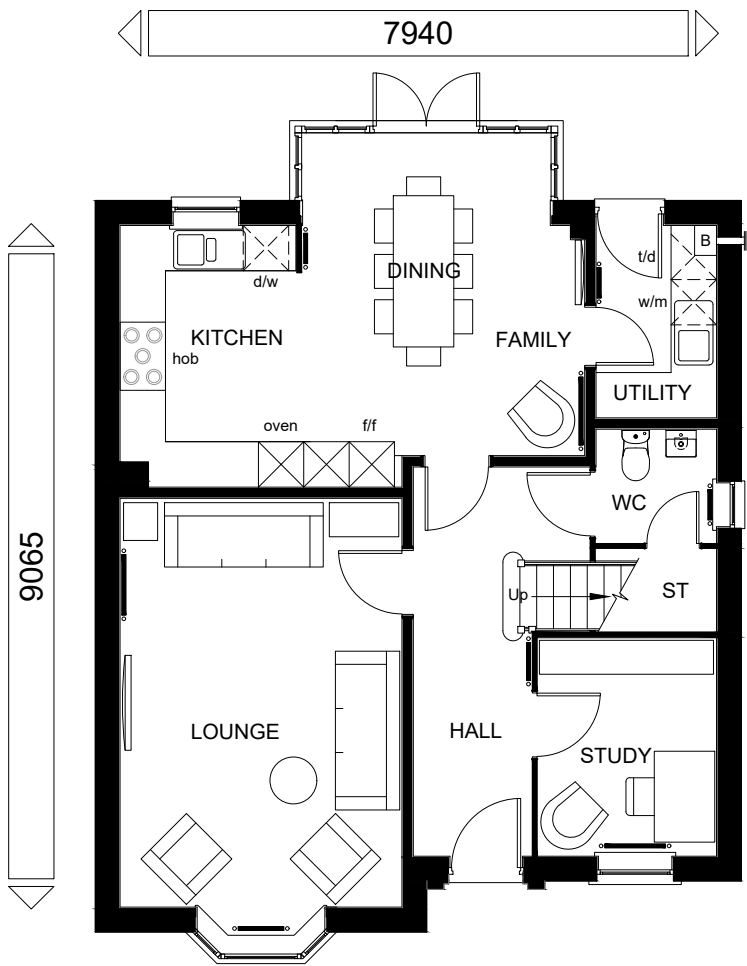

GROUND FLOOR PLAN

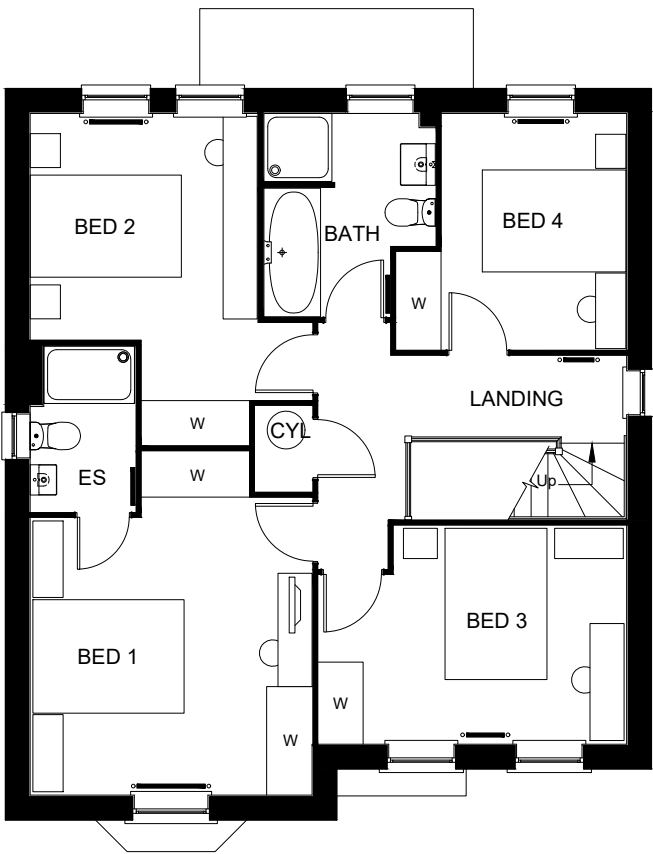

FIRST FLOOR PLAN

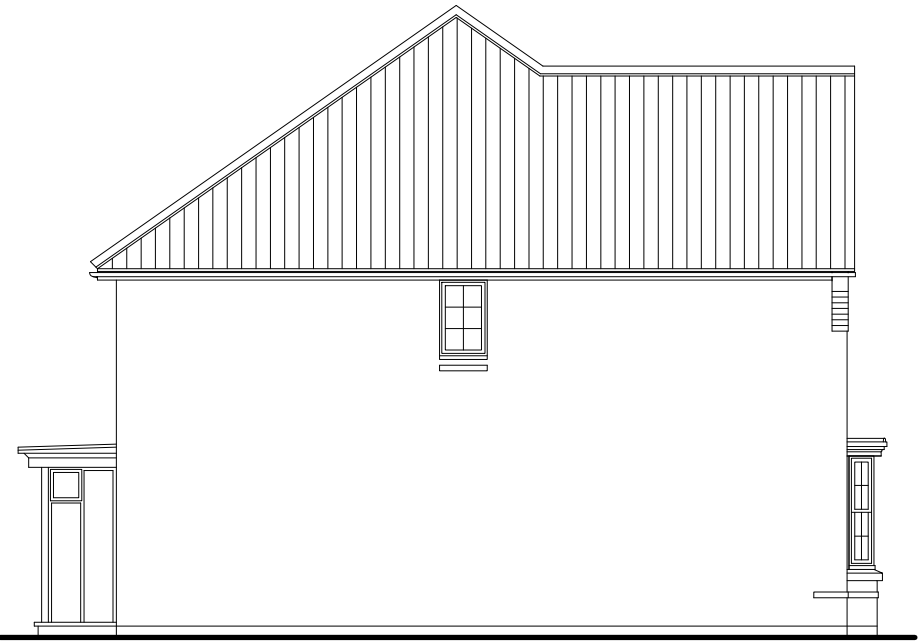

SIDE ELEVATION

TOTAL FLOOR AREA : 1539 Sqft



DAVID WILSON HOMES
WHERE QUALITY LIVES

PLANNING

E

Please refer to Data Sheet
for full revisions

Apr 21

Sales Name: HOLDEN

House Type Code: H469--H7 As Built

Spec: A1

Drawn: GDT

Date: 26.08.16

Drawing No: 17

Checked: GDT

Scale: 1: 100

WARNING TO HOUSE-PURCHASERS


Buyers are warned that this is a working drawing and the contents of this drawing are subject to change without notice. The drawings are provided for guidance only. The finishes or features shown may alter in respect of individual properties. Whilst we make every effort to ensure our drawings are up to date there may be an unavoidable delay in updating these due to changes in regulations and/or re-planning. Purchasers are advised to check with the Sales Adviser whether any alterations have been made to this drawing. The contents of this drawing do not constitute a contract, part of any contract or warranty unless specifically incorporated into the contract. They should not be relied upon for the purposes of entering into a contract to purchase any property.




FRONT ELEVATION




REAR ELEVATION

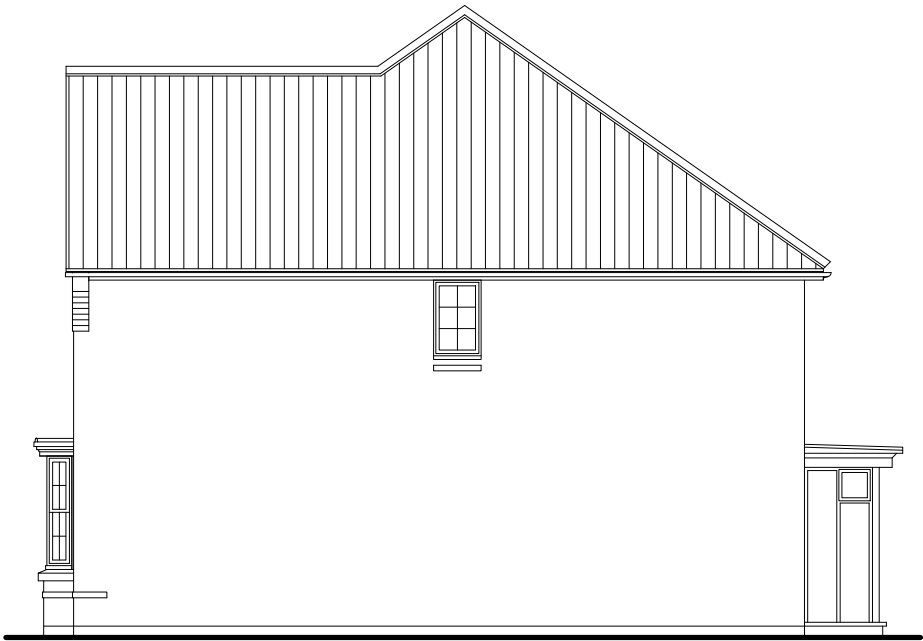


SIDE ELEVATION

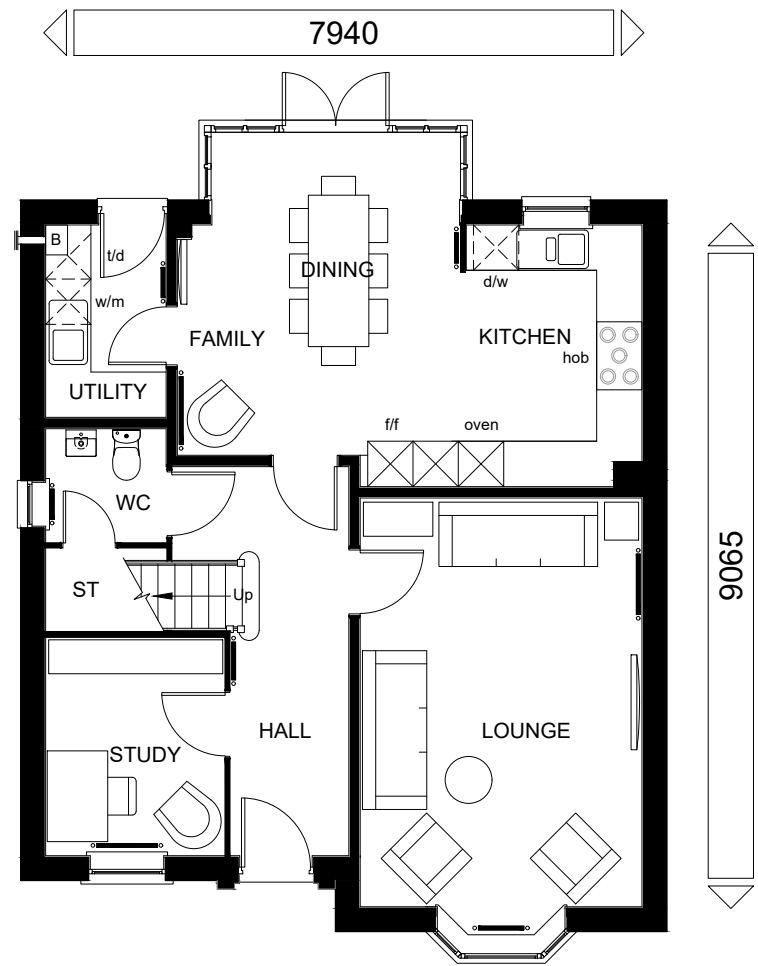

GROUND FLOOR PLAN

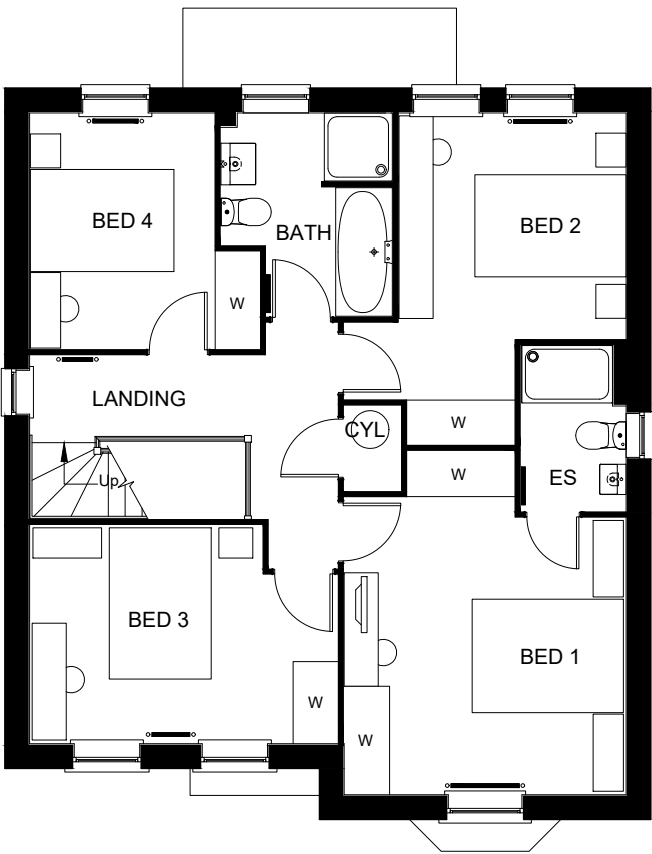

FIRST FLOOR PLAN

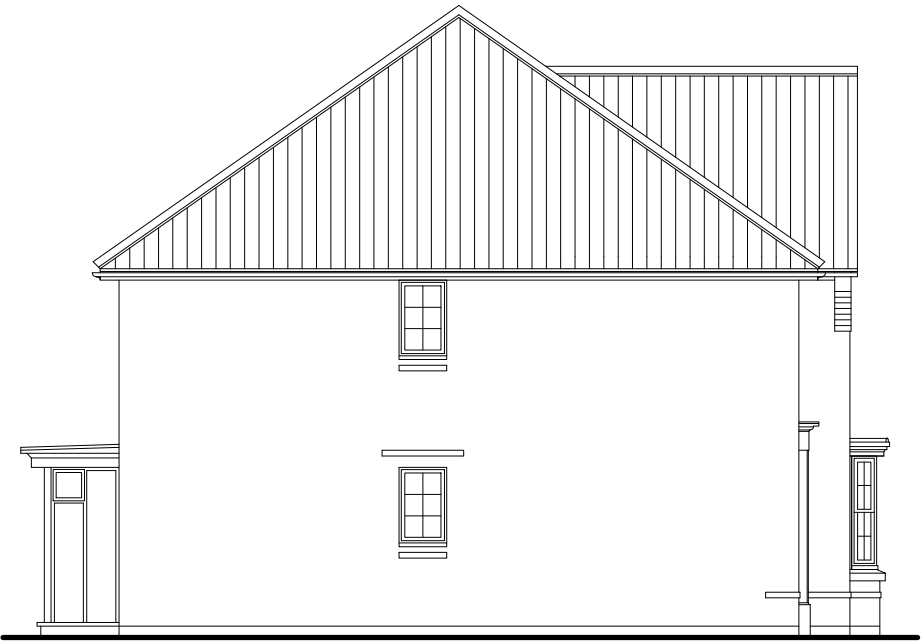

SIDE ELEVATION

TOTAL FLOOR AREA : 1539 Sqft



DAVID WILSON HOMES

WHERE QUALITY LIVES

PLANNING

E

Please refer to Data Sheet for full revisions

Apr 21

Sales Name: HOLDEN

House Type Code: H469--H7 Opposite

Spec: A1

Drawn: GDT

Date: 26.08.16

Drawing No: 17.1

Checked: GDT

Scale: 1: 100

WARNING TO HOUSE-PURCHASERS

Buyers are warned that this is a working drawing and the contents of this drawing may be subject to change without notice. The drawing is provided for guidance only and is not to be used for construction purposes. The drawing is not to be used for any other purpose without the written consent of David Wilson Homes. 