


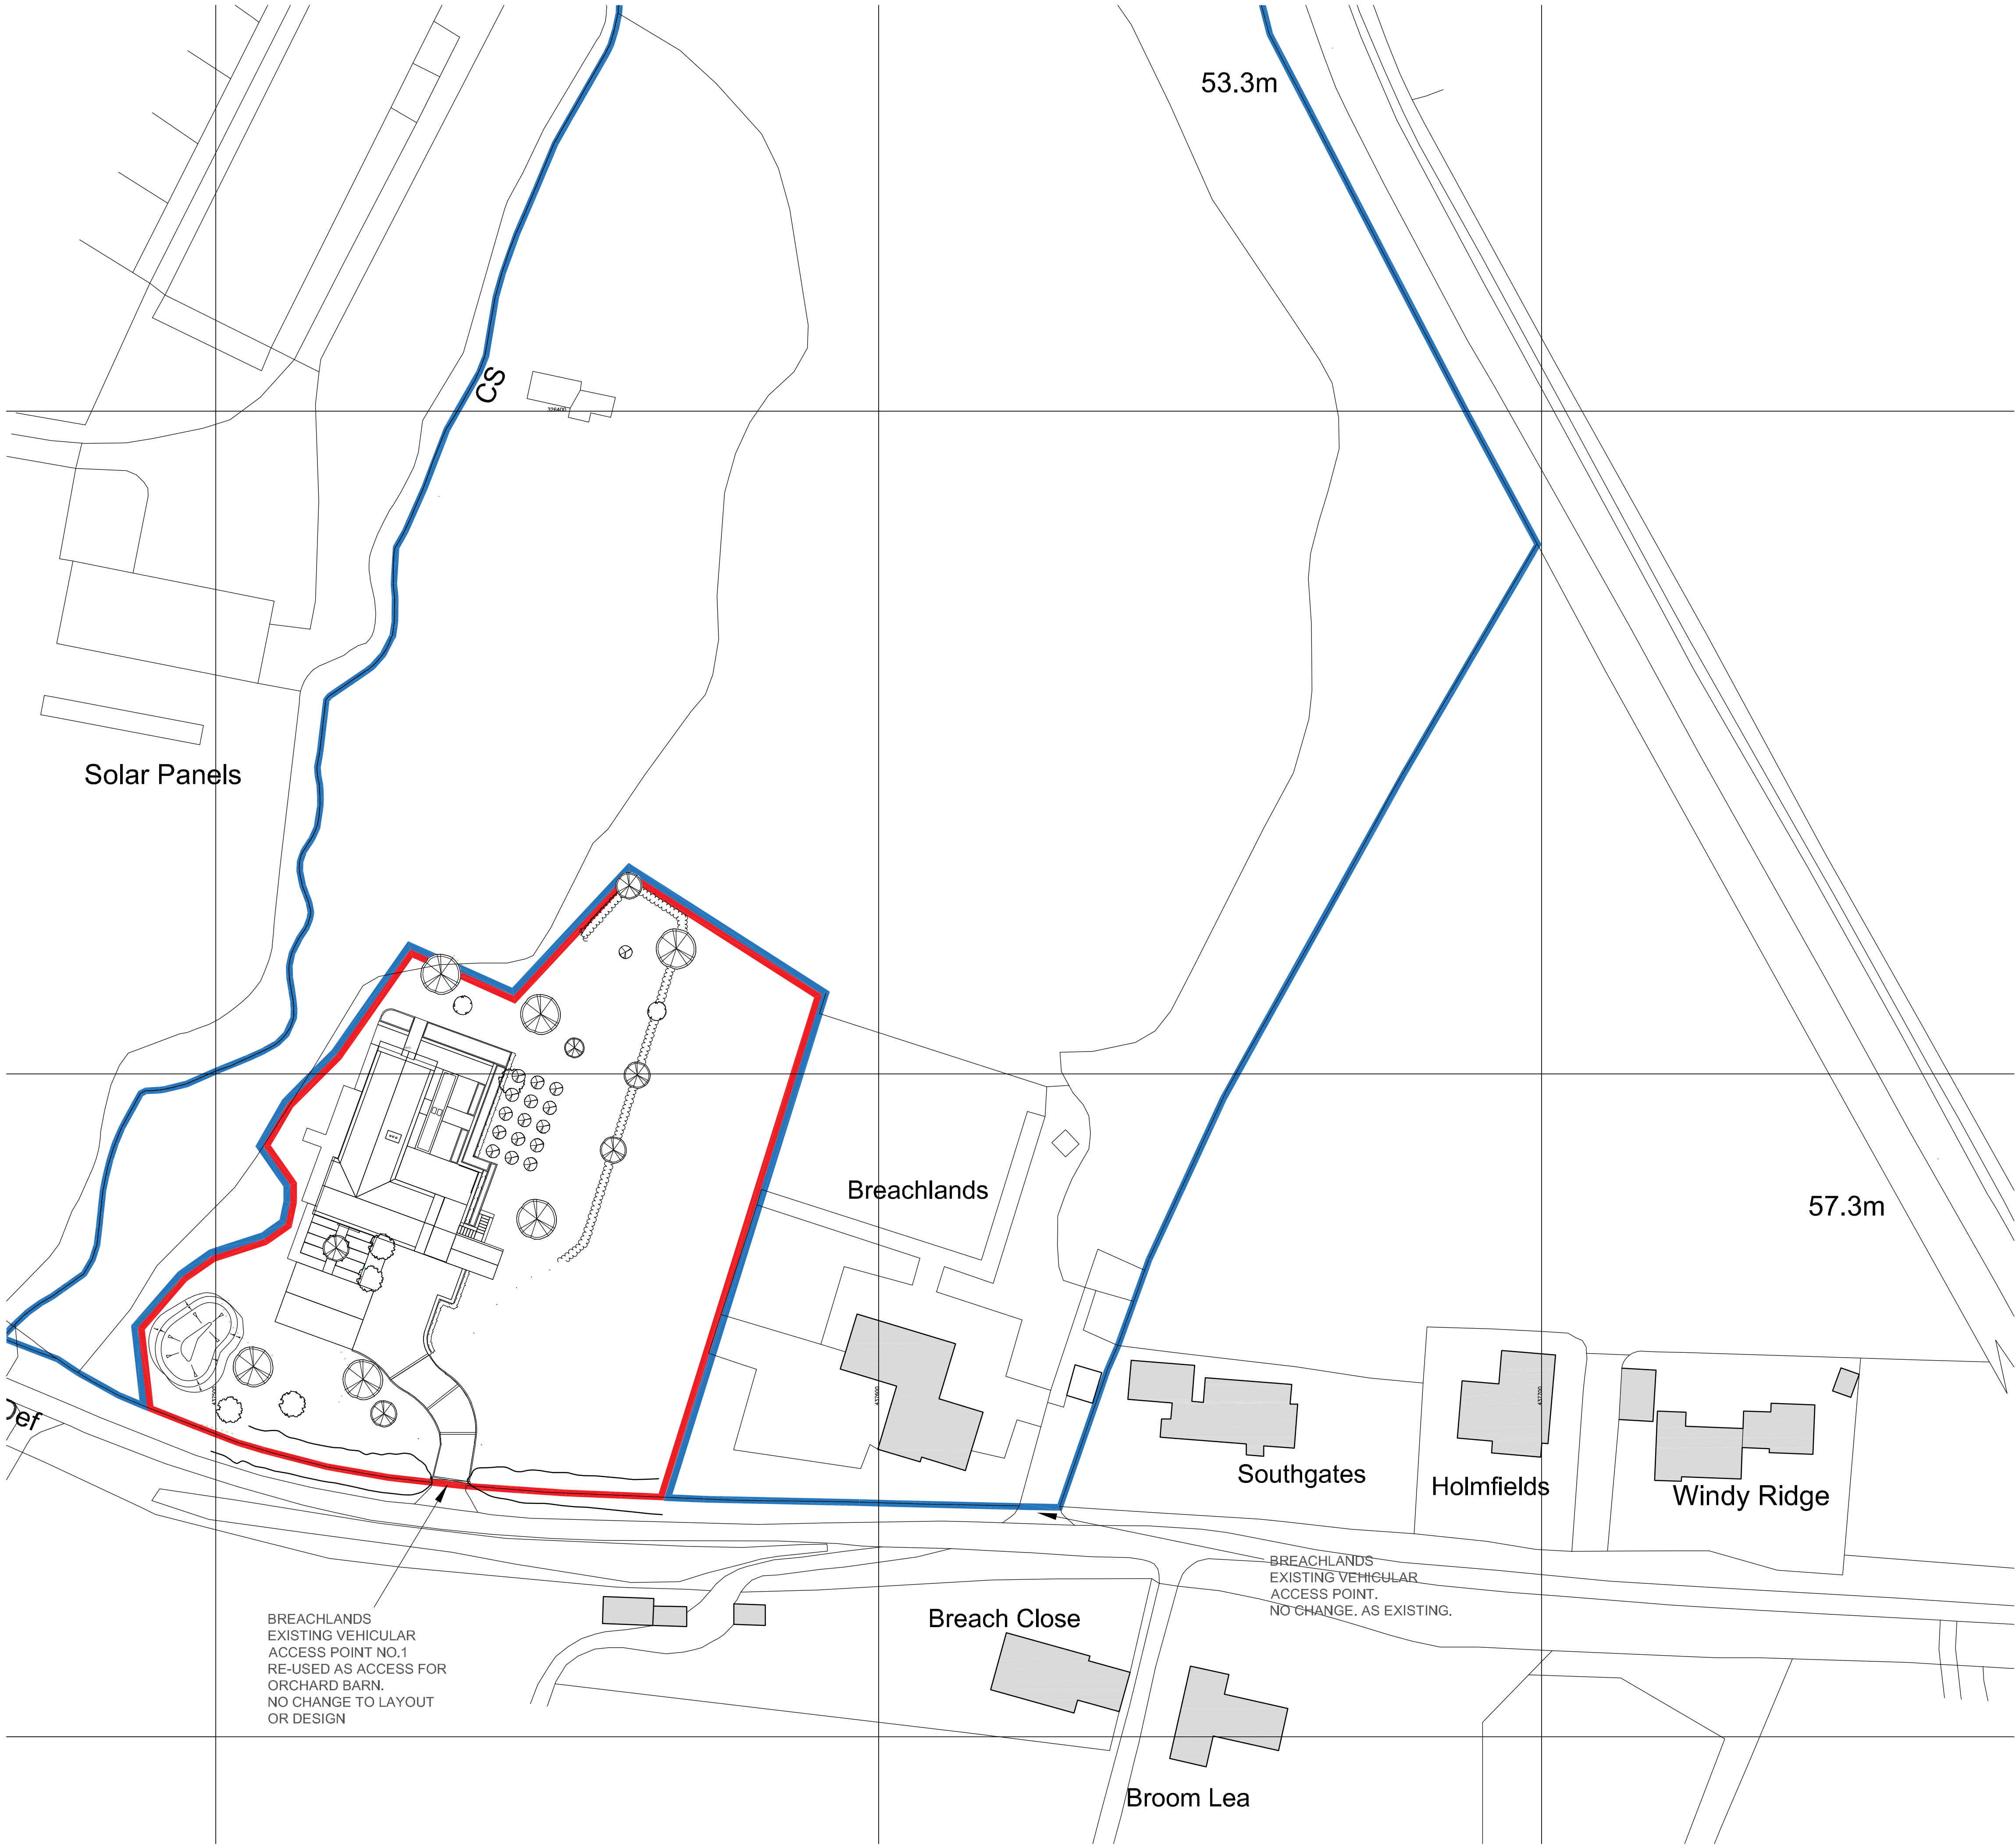


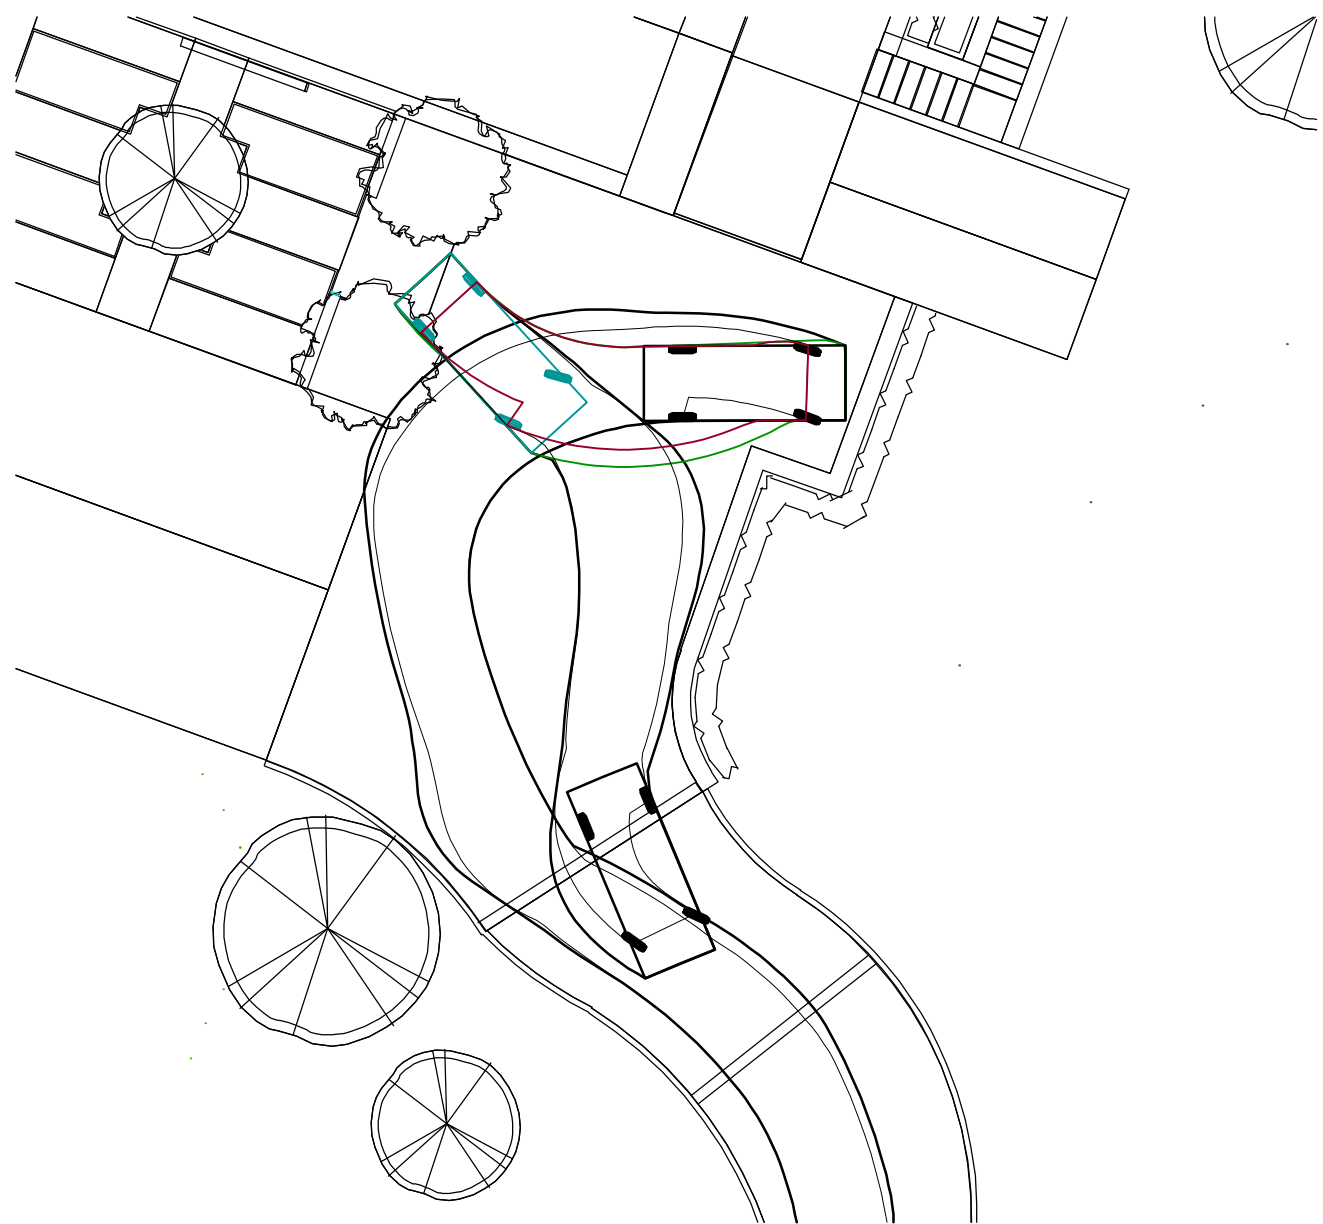

NO DIMENSIONS TO BE SCALED FROM THIS DRAWING
CDM - RESIDUAL HAZARDS The following are considered to be significant risks relevant to this drawing, which could not be fully mitigated or removed through design:

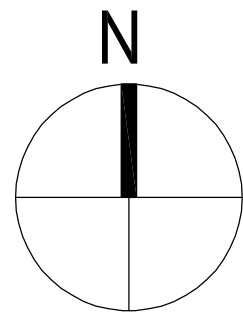

2 TRACKING EXTRACT
5101 1:200

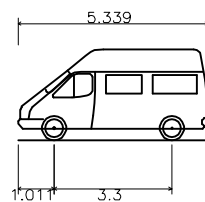

3.5t Panel Van
Overall Length 5.339m
Overall Width 1.986m
Overall Body Height 2.565m
Min Body Ground Clearance 0.338m
Track Width 1.986m
Lock to lock time 4.00s
Kerb to Kerb Turning Radius 6.400m

P03	FOR PLANNING	30.11.2021	PJK	PJK
P02	FOR PLANNING	07.06.2021	PJK	PJK
P01	FOR PLANNING	21.05.2021	PJK	PJK

Revision
Client: Mr Ian Shaw
Date: Dm: Chk:

Project
Orchard House, Melbourne

Drawing Title
Site Plan
As Proposed

Suitability Status
S3 - Suitable for Review & Comment

Job No. Scale Site Rev
201240 1:500 @ A1 P03

Drawing Number
201240-PEV-XX-ZZ-DR-A-5101

Project Code - Originator - Zone - Level - Type - Role - Number

PICK
EVERARD

T 0345 045 0050 www.pick-everard.co.uk
This drawing is issued for the sole and exclusive use of the intended recipient and is subject to copyright in favour of Pick Everard. Pick Everard does not accept any responsibility or liability whatsoever for its use by a person other than the intended recipient.