

GRANGERWOOD (COTON IN THE EARS)

REVISED FEB 2023

SITE PLAN *Penn 213*



LEGEND

 SITE BOUNDARY
Revised track (2,040m)


.....
EXISTING UNIMPAVED
ENTRANCE TRACK
TO BE RETAINED

← SITE
BOUNDARY

EXISTING
GATE ACCESS

~~USAR. road~~
rooster testing / hanging

30m AT ENTRANCE
TO BE LEFT AS IS

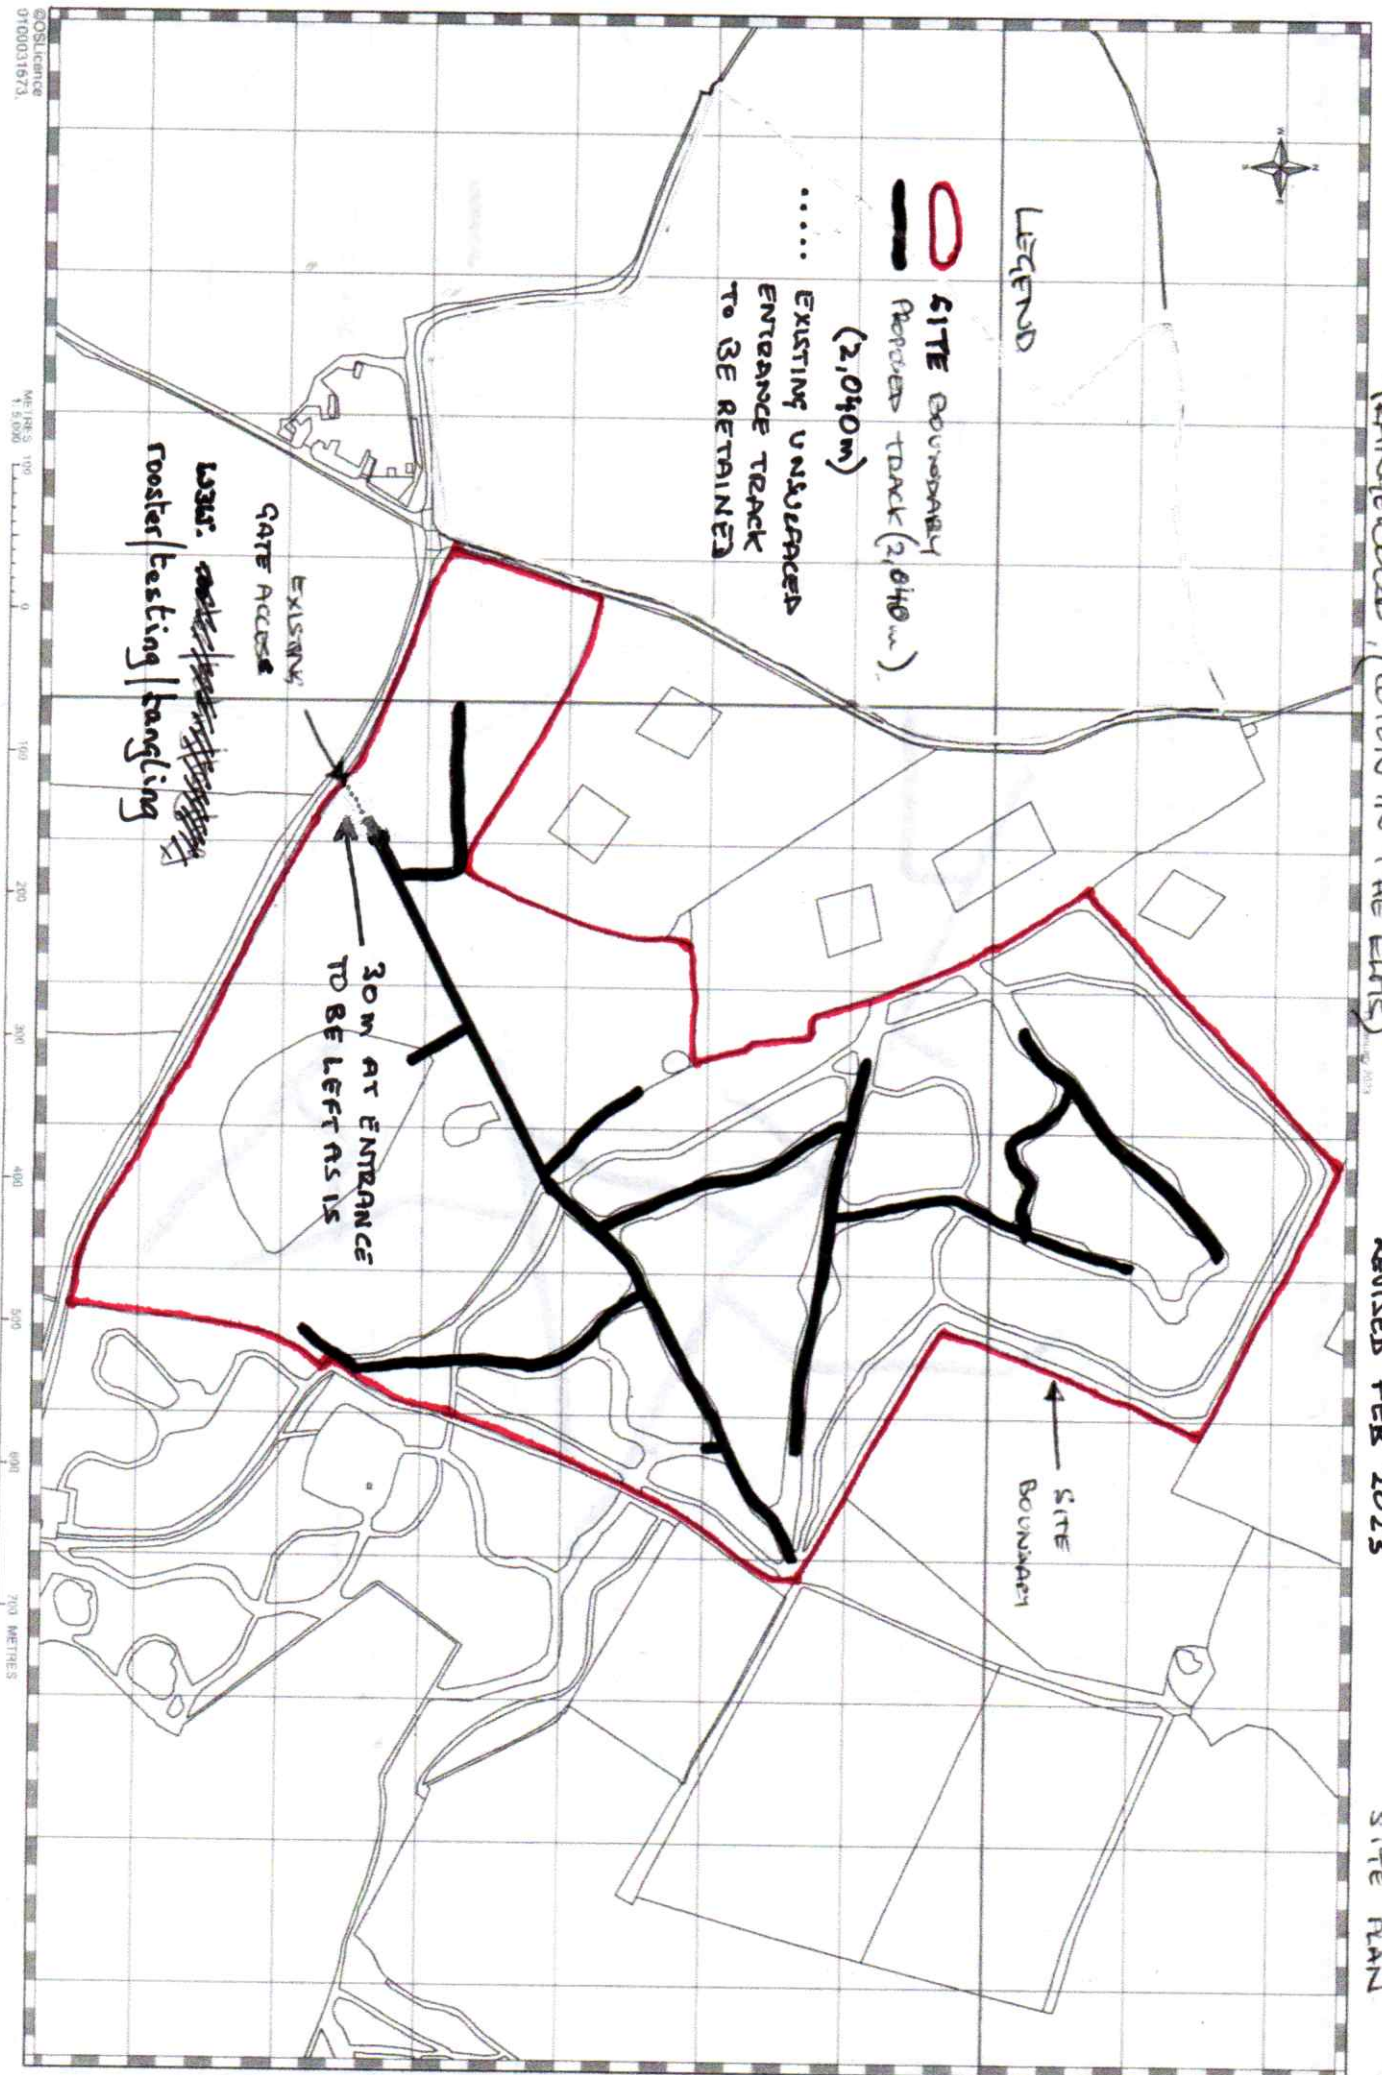

©OS Licence 0700031673
METRES 0 100 200 300 400 500 600 700 METRES

SCALE 1:5000