
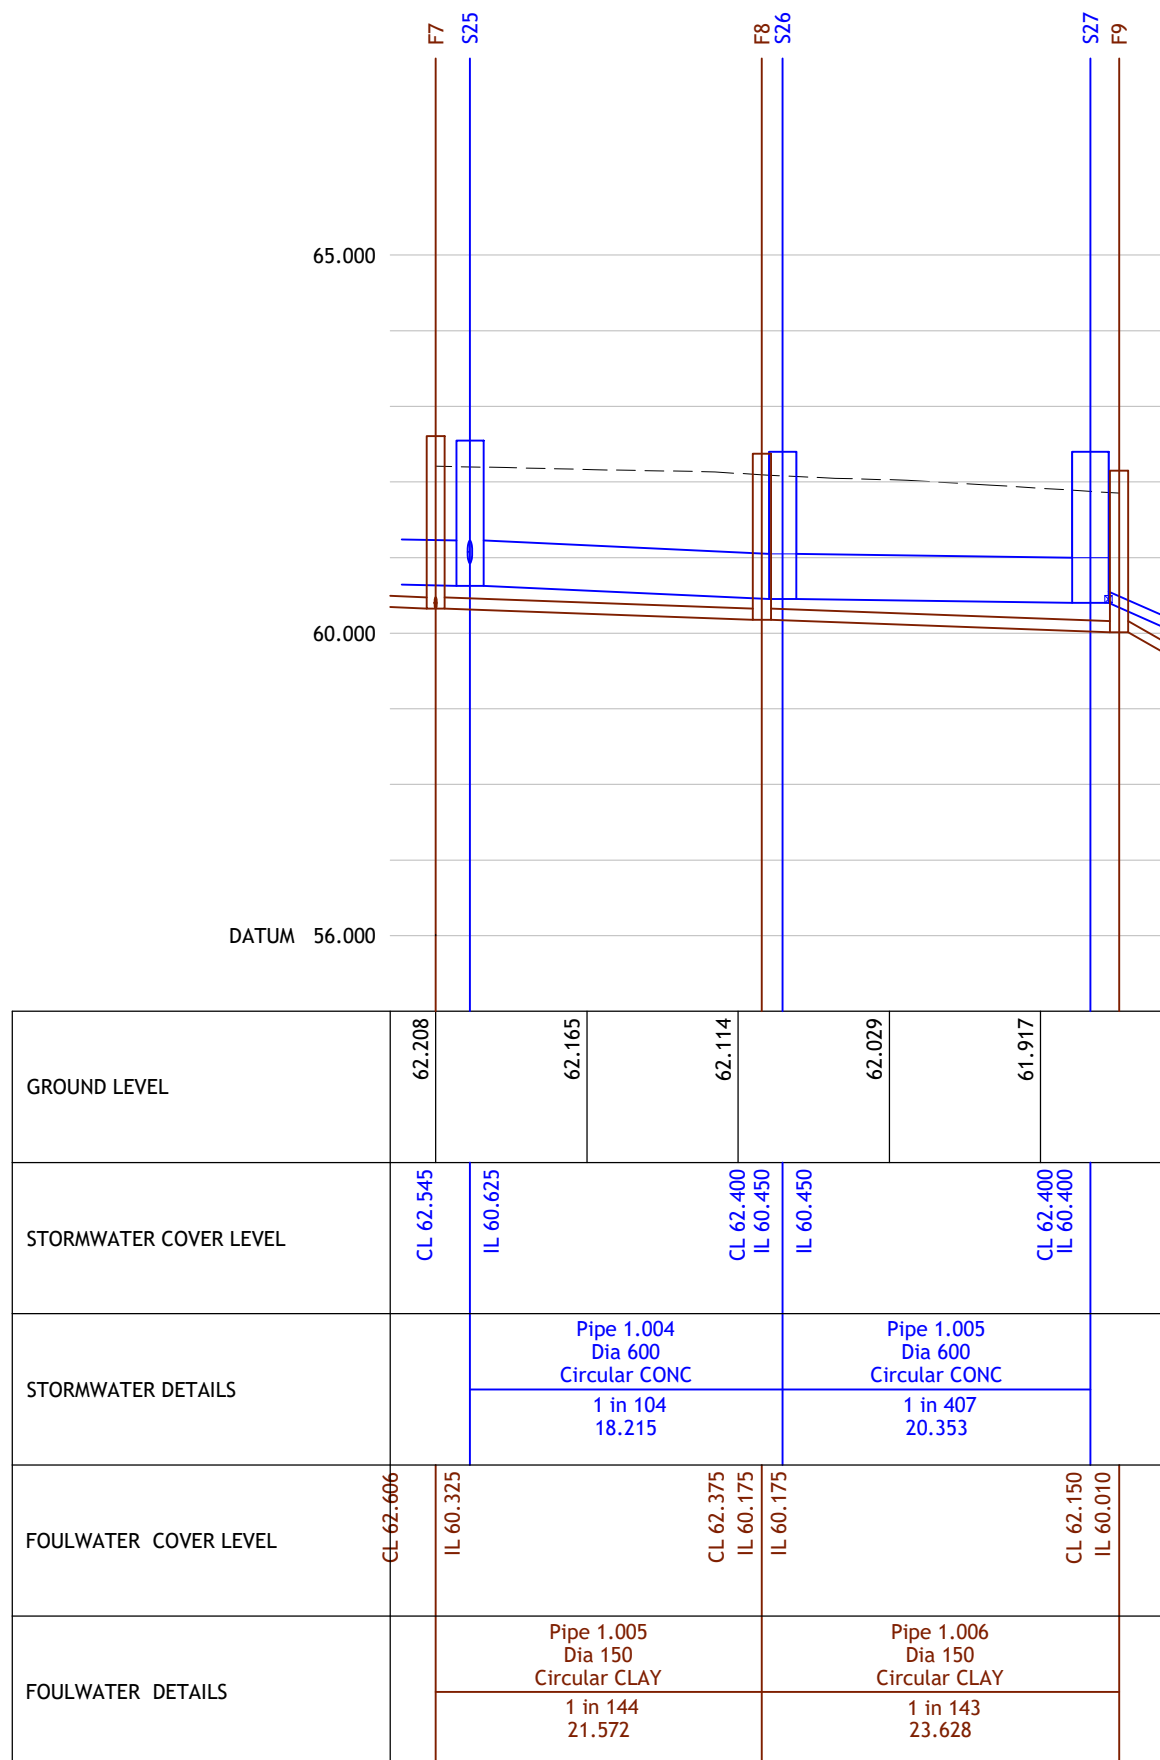
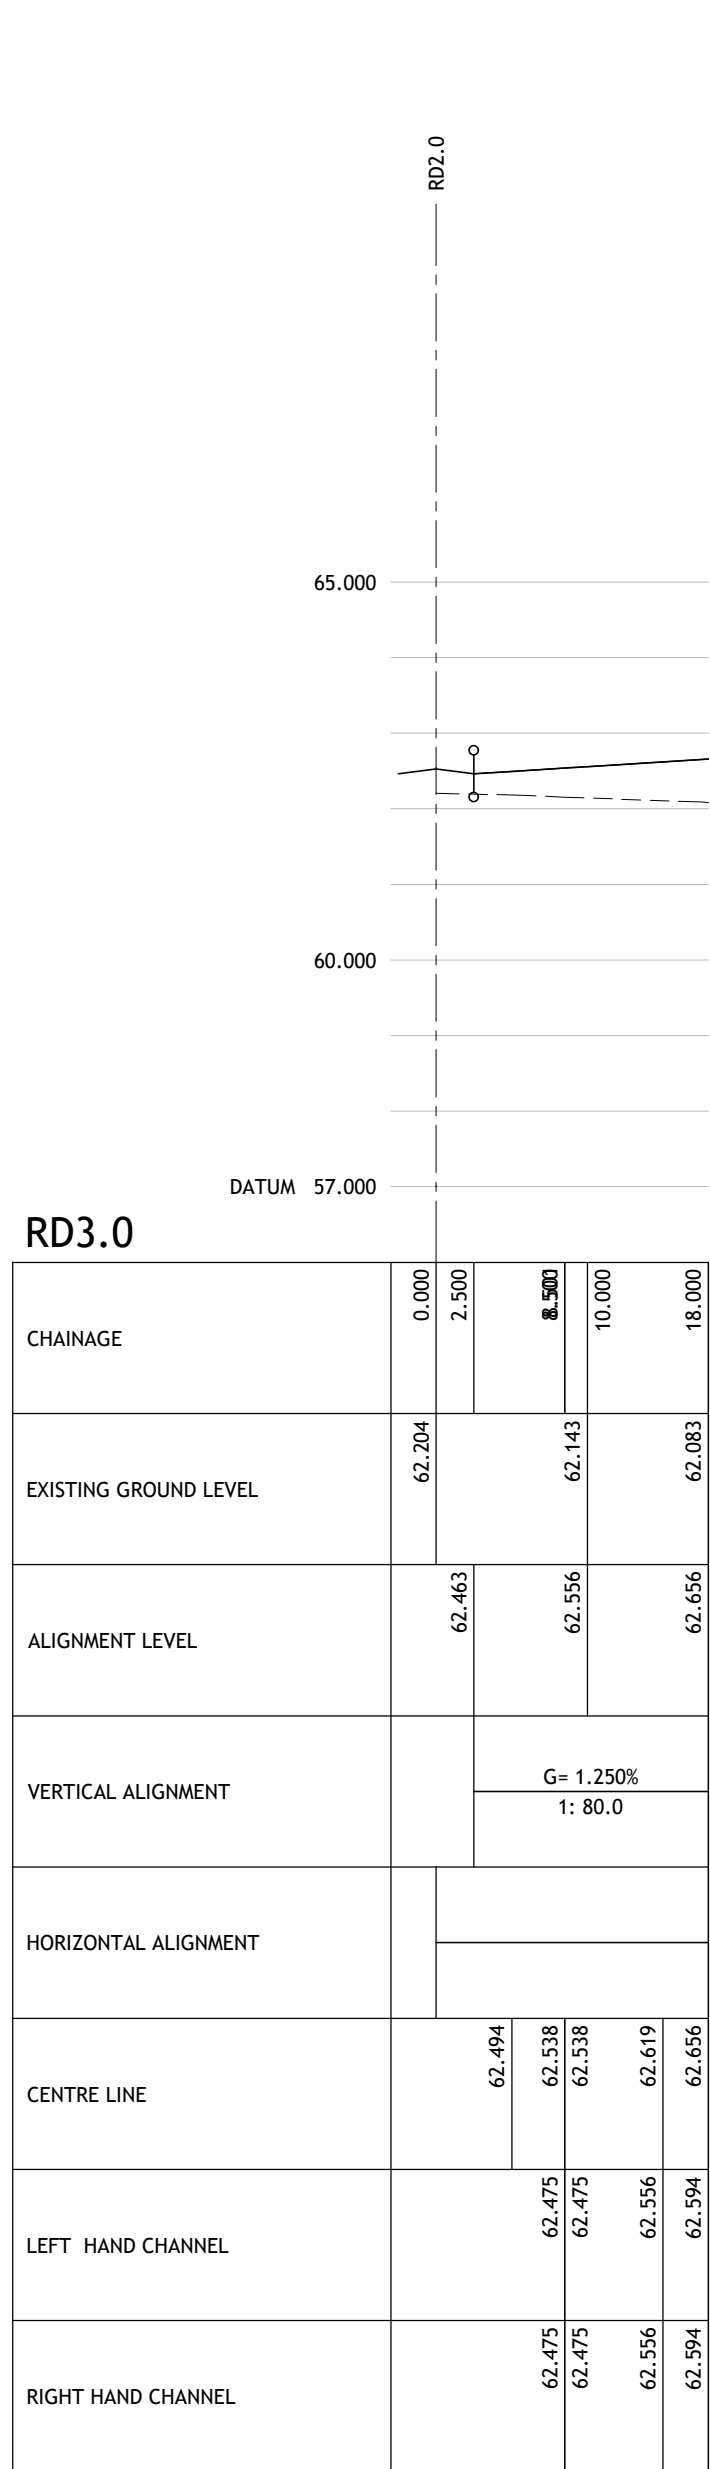
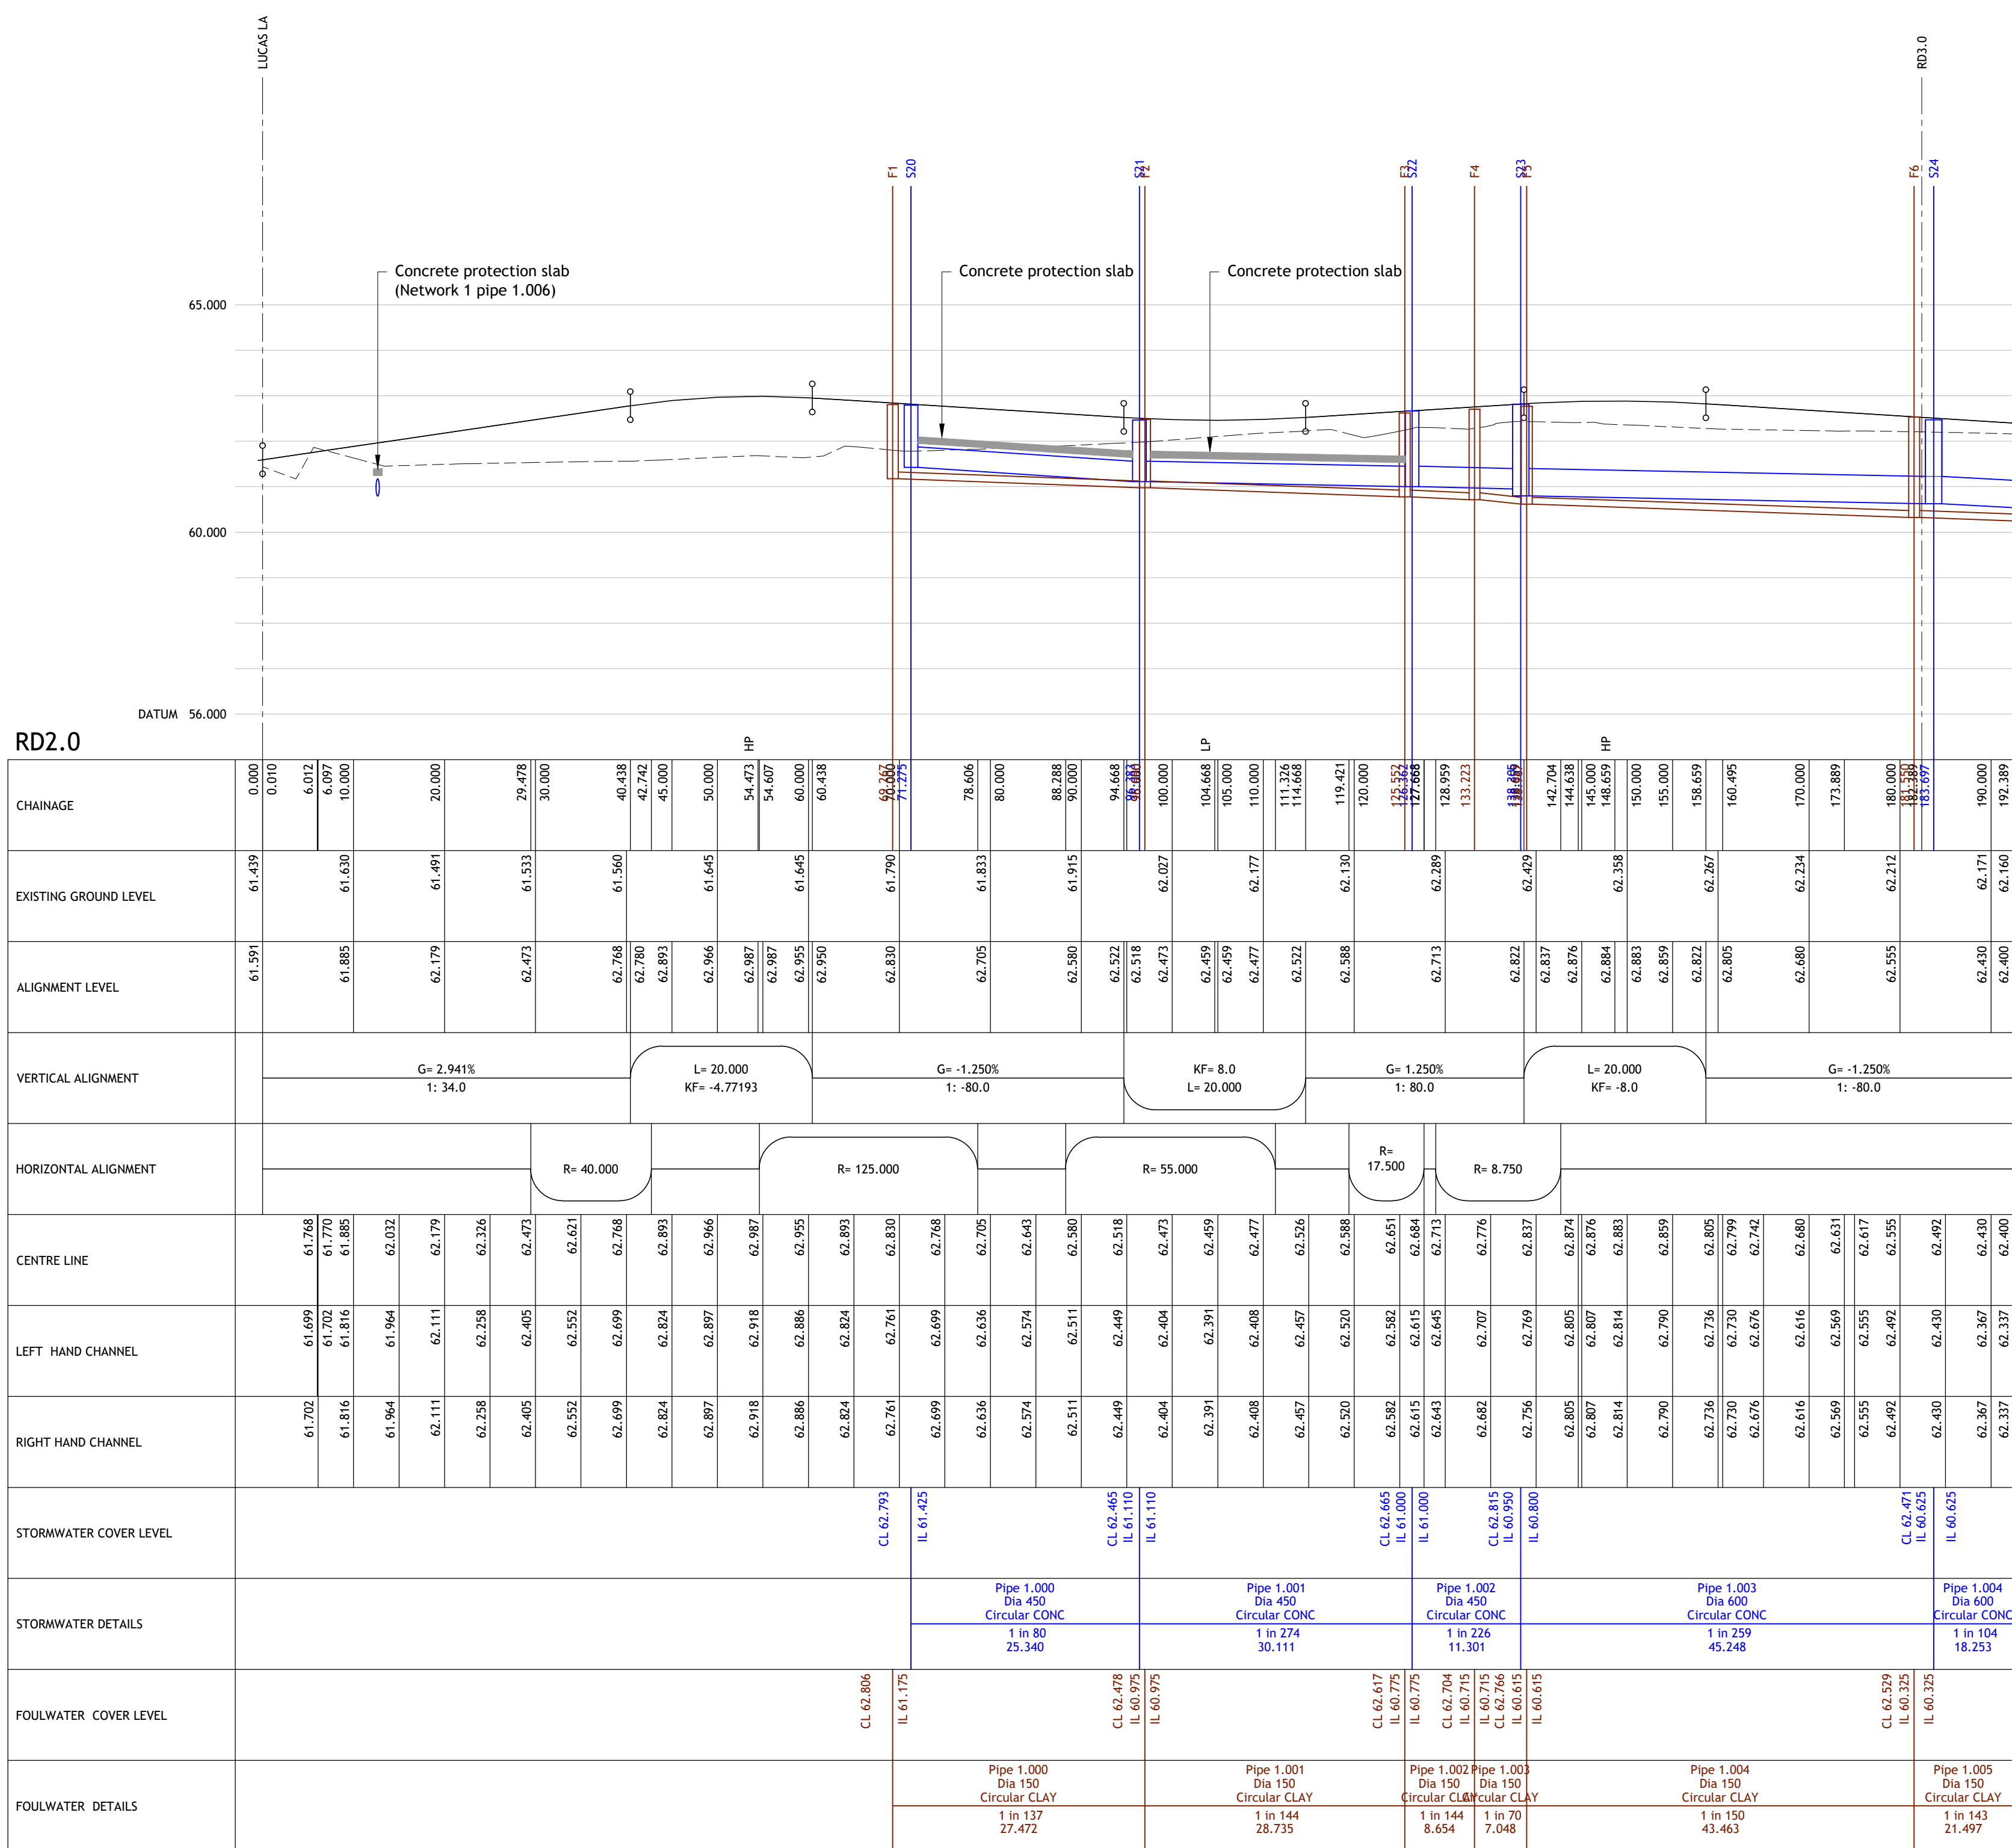
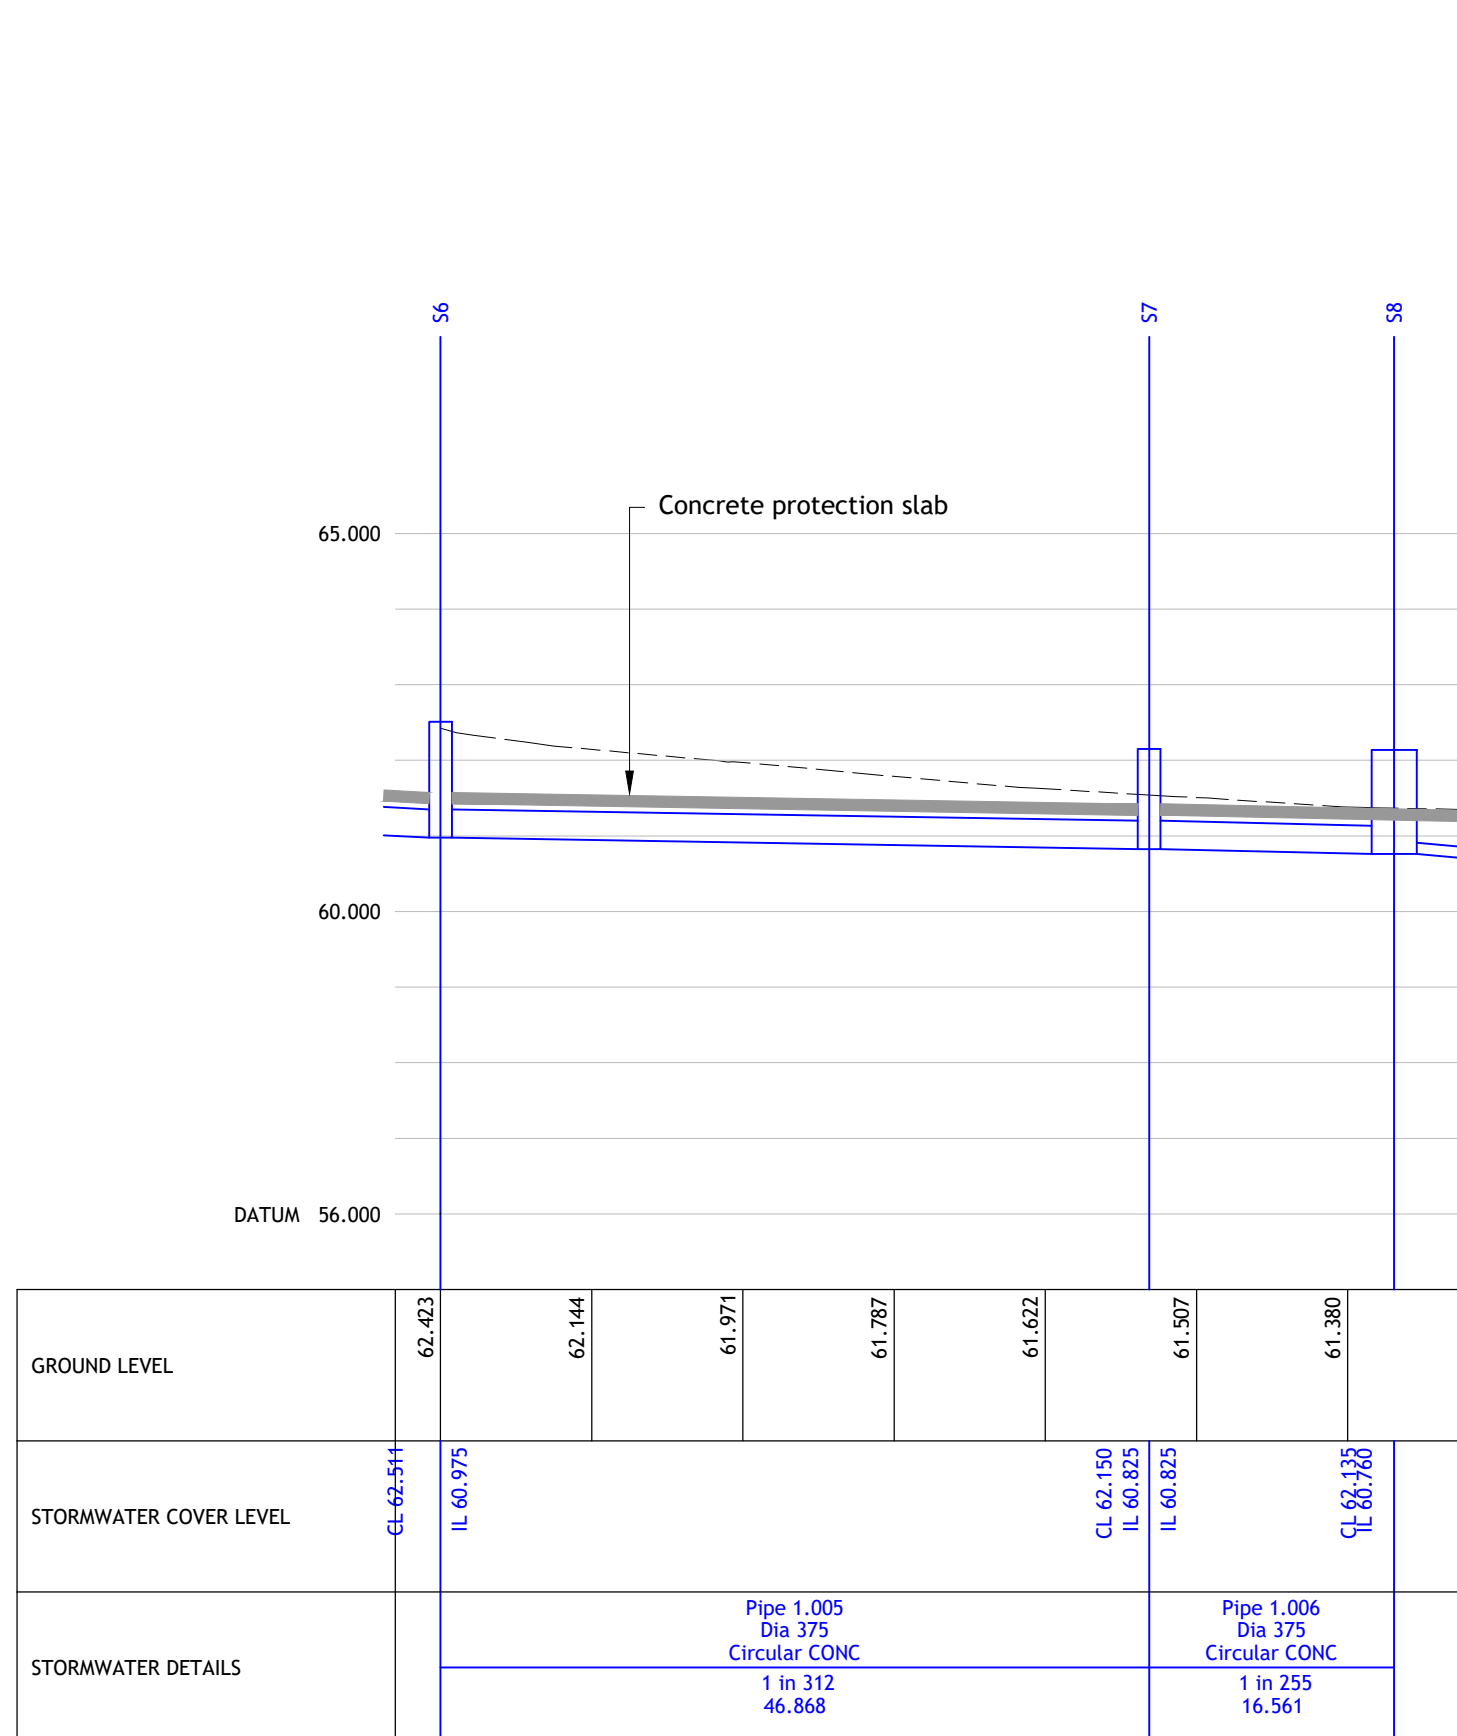
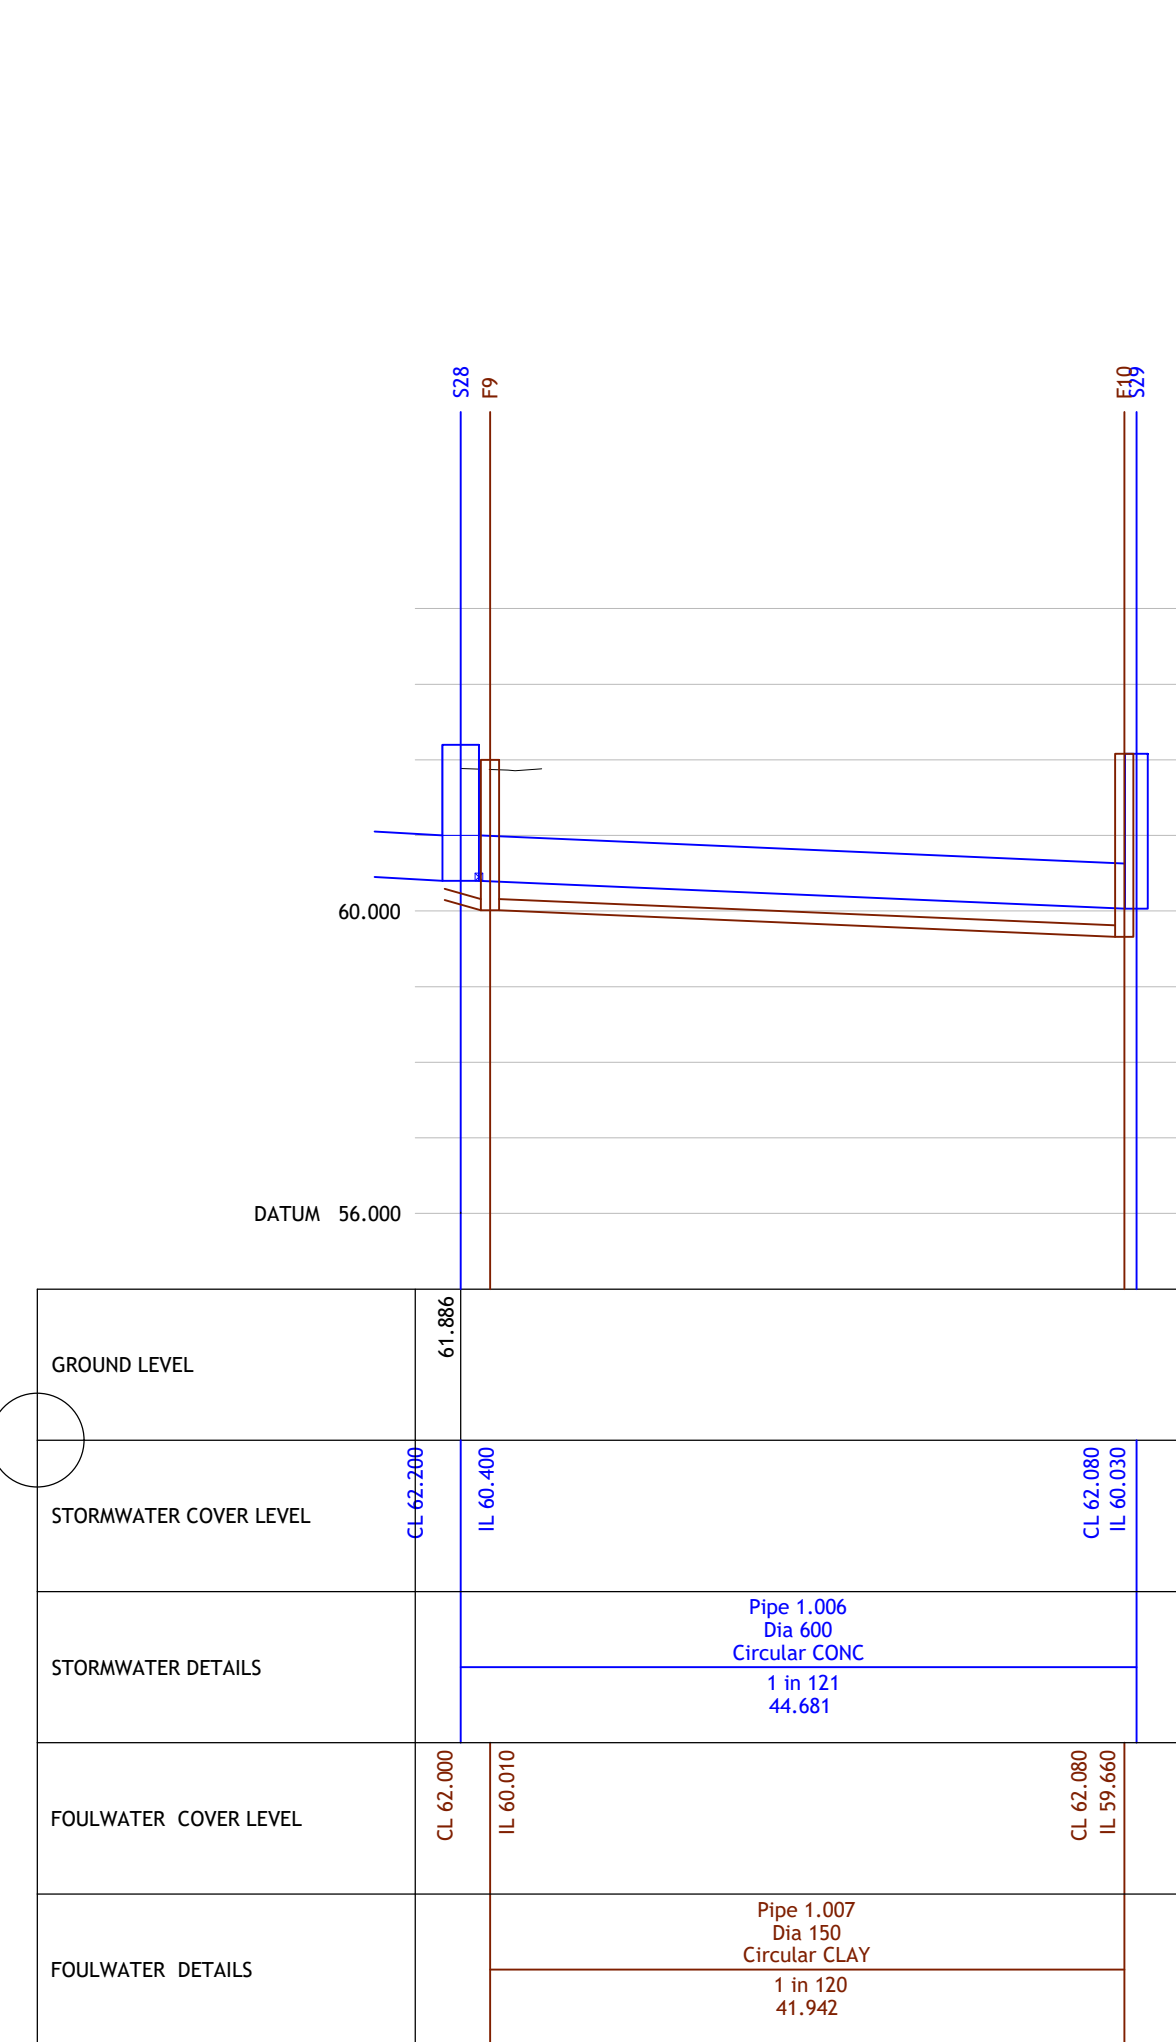
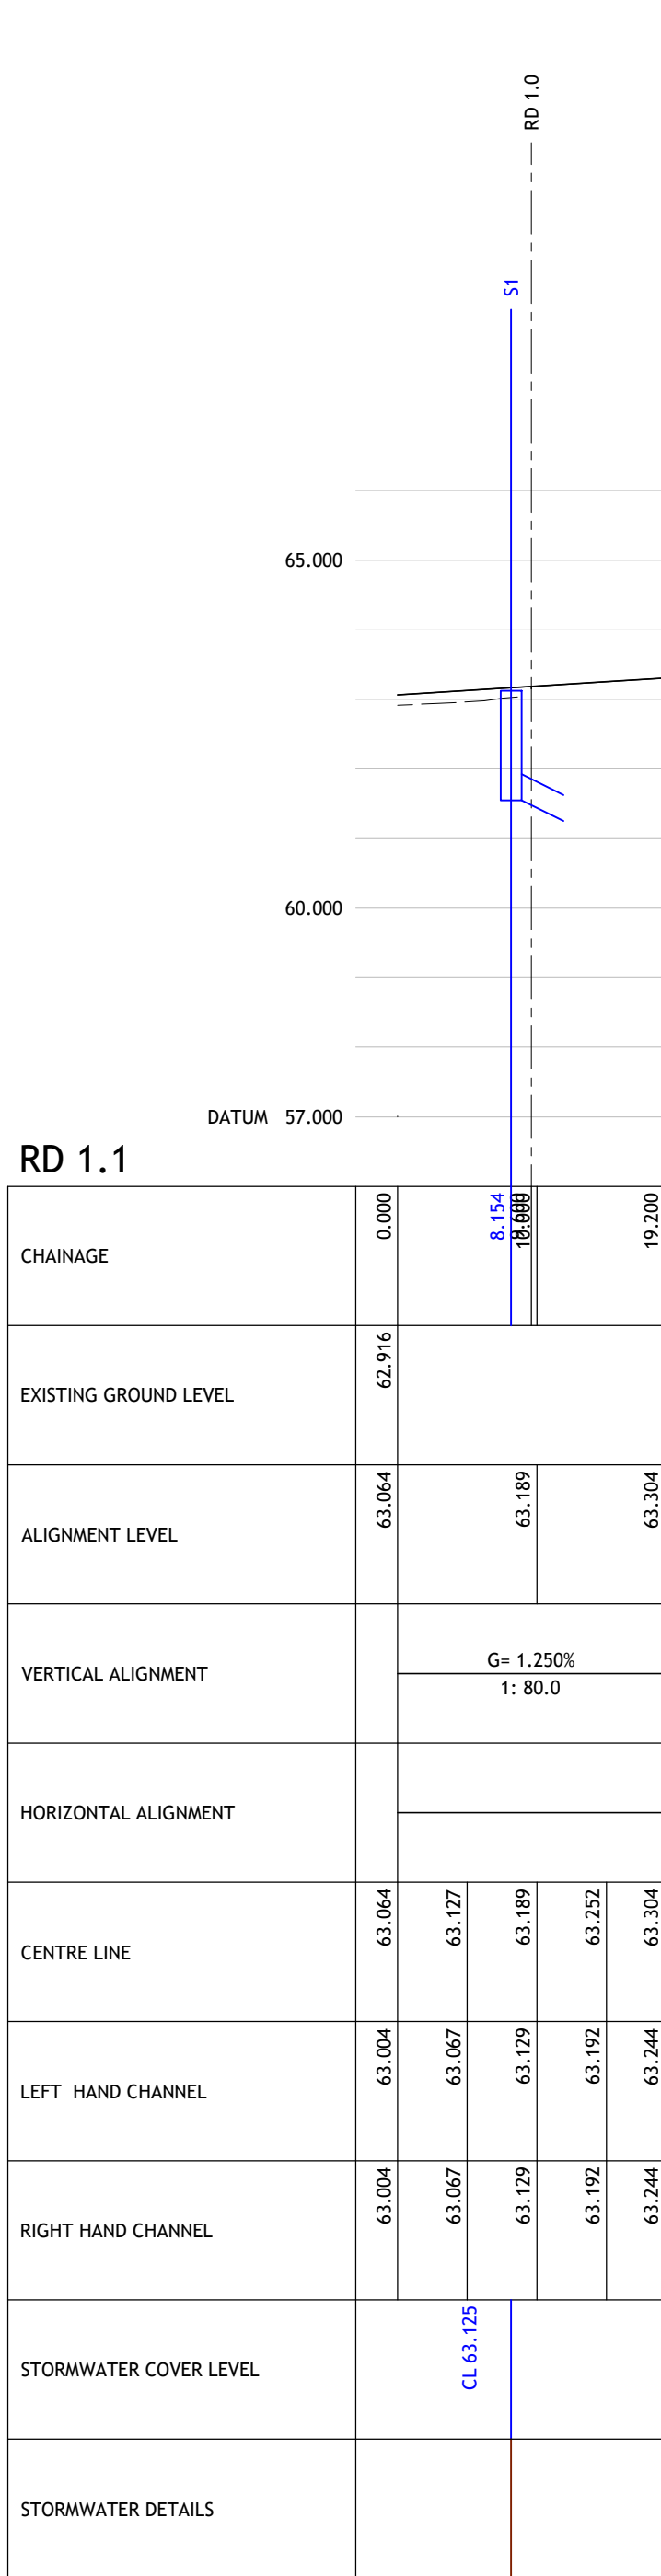


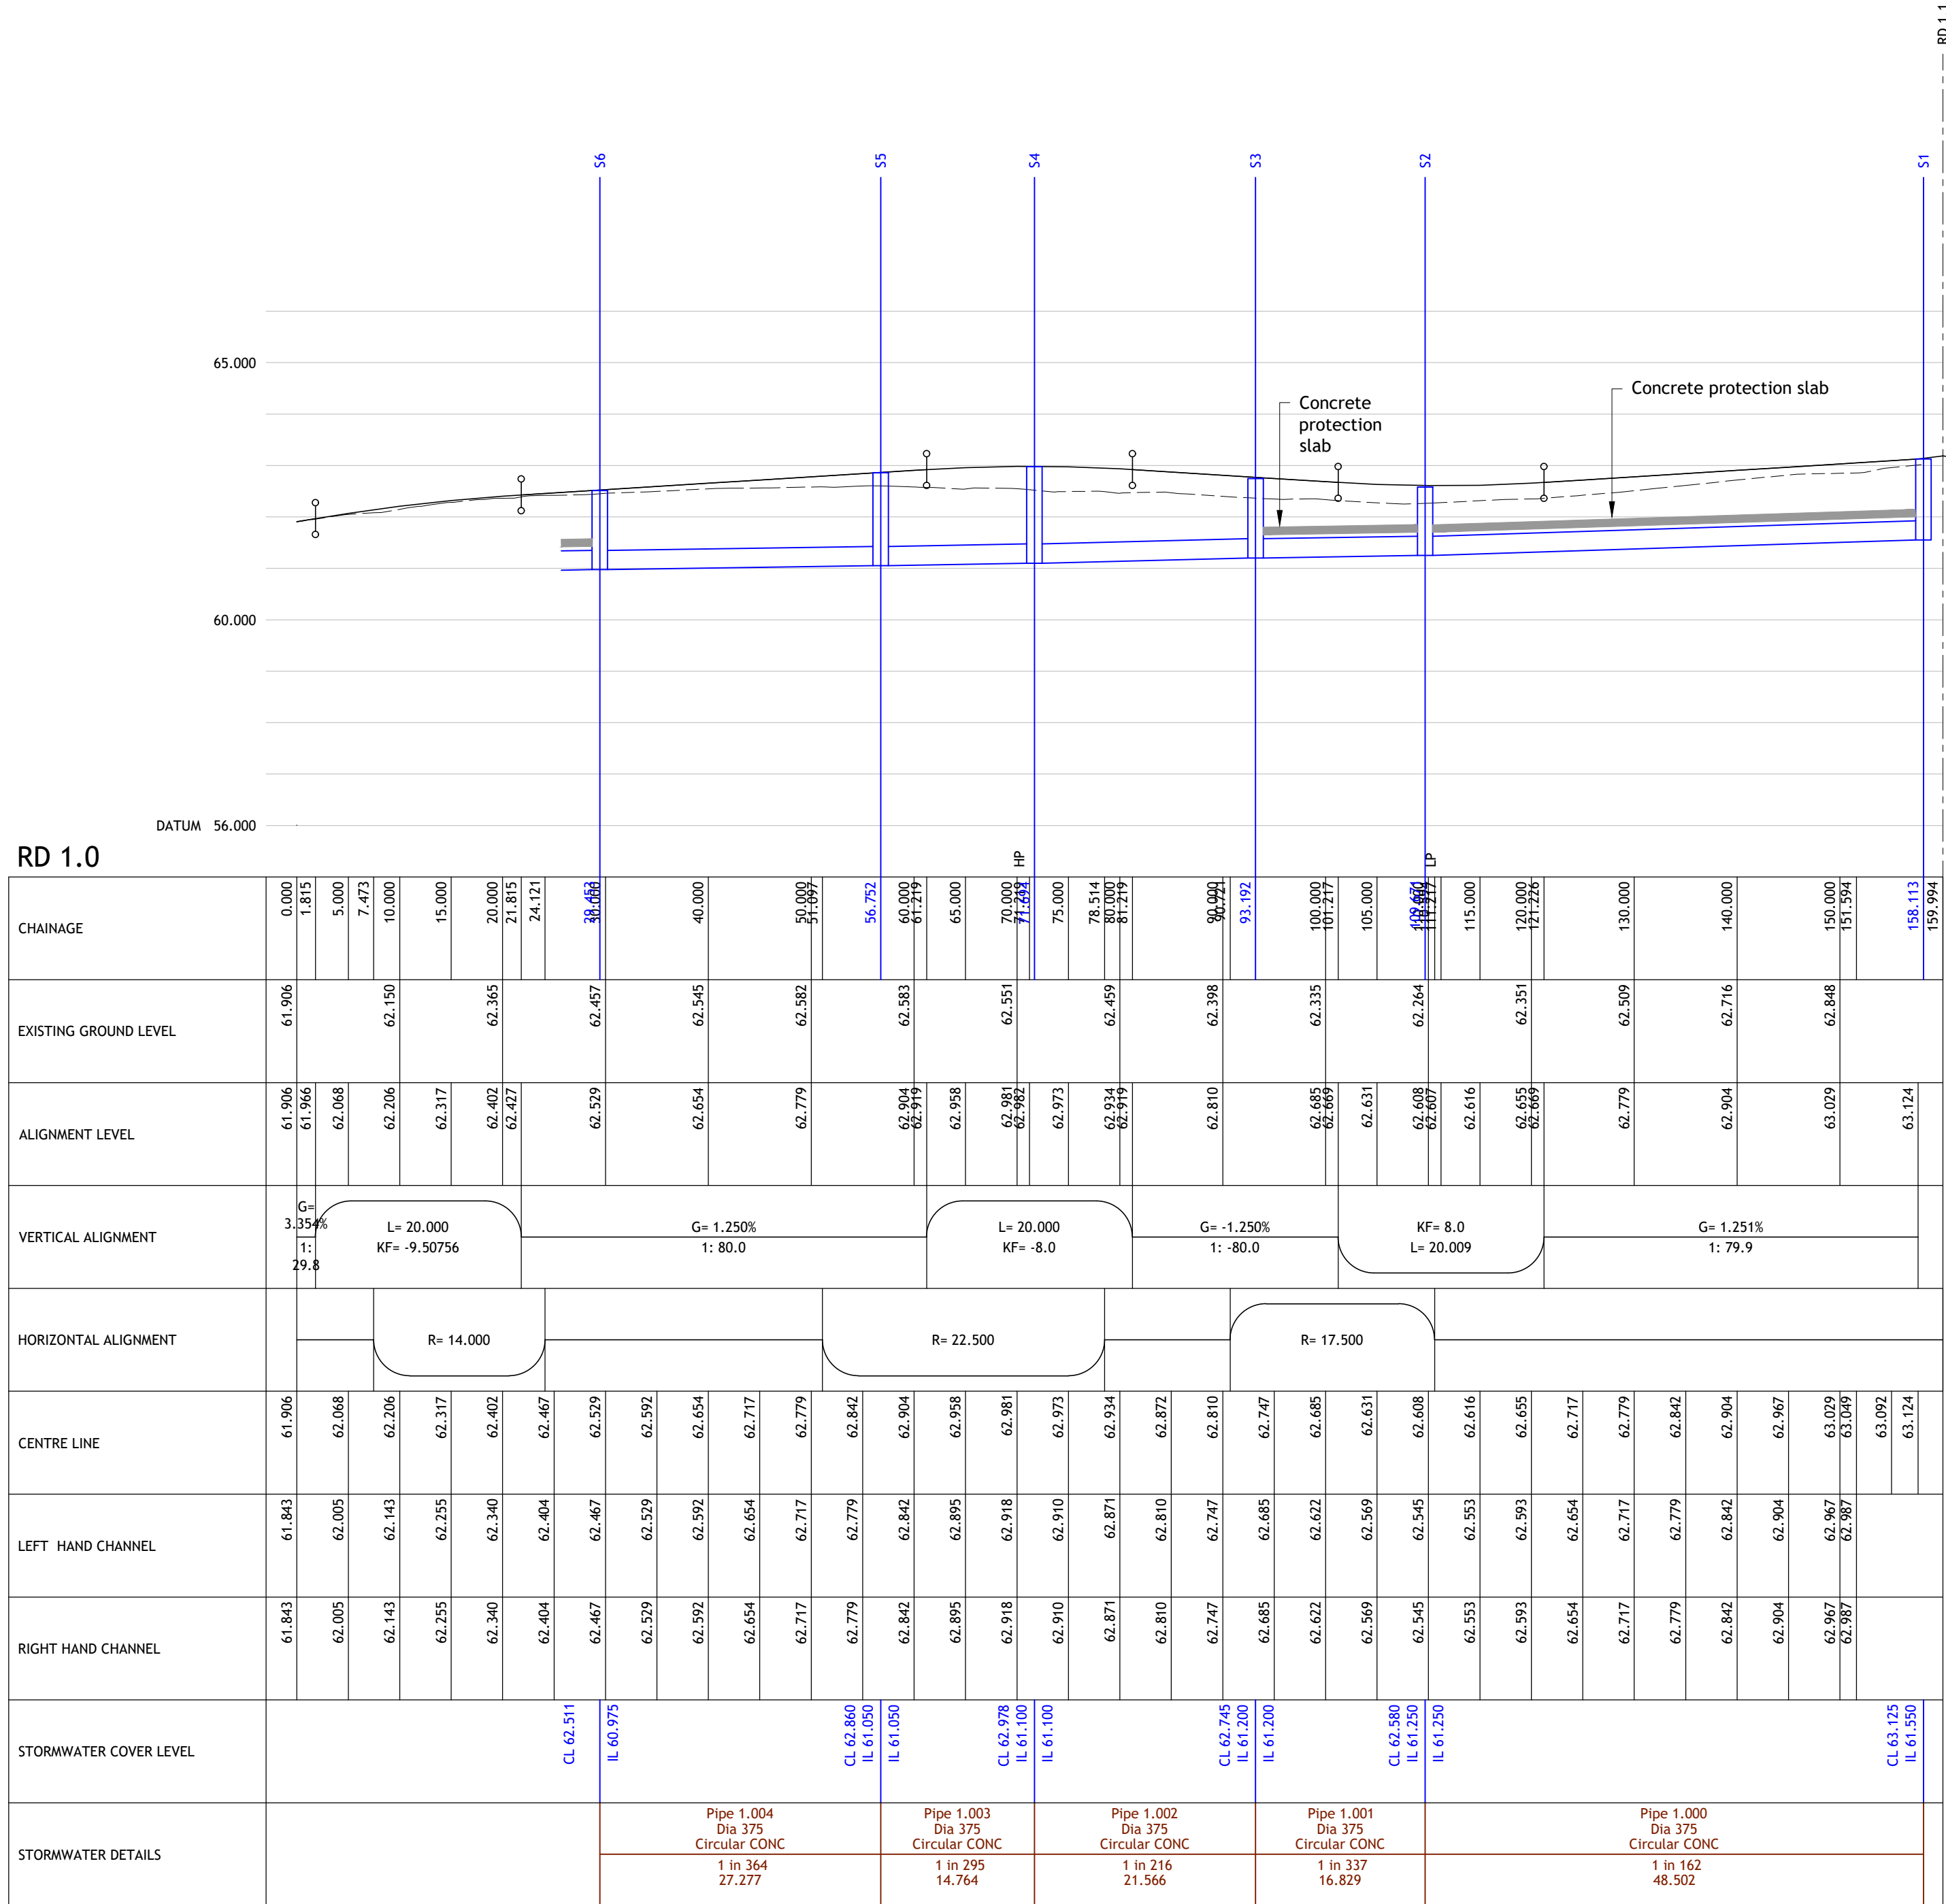

- NOTES
- Contractors must check all dimensions on site. Only figured dimensions are to be worked from. Discrepancies must be reported to the Architect or Engineer before proceeding. © This drawing is copyright.
 - Reproduced from OS Sitemap © by permission of Ordnance Survey on behalf of The Controller of Her Majesty's Stationery Office. © Crown copyright 2008. All rights reserved. Licence number 100007125.
 - Until technical approval has been obtained from the relevant authorities, all drawings are issued as preliminary and not for construction. Should the Contractor commence site work prior to the approval being given it is entirely at their own risk.
 - Woods Hardwick cannot accept any discrepancies in terms of coordinates or any other information deciphered from .dwg files.
 - The exact location and level of all existing sewers, drains and services are to be confirmed on site prior to the commencement of any works.
 - Drainage to be designed in accordance with the Sewerage Sector Guidance, Design and Construction Guidance ("the Code") Approved Version 2.1, 25 May 2021.
 - All pipes to be bedded on Class 'S' bedding, unless shown with concrete protection slab - refer to Sewerage Sector Guidance, Design and Construction Guidance ("the Code") Approved Version 2.1, 25 May 2021.

B Foul Run Removed: SR Relocated WT WD 23.05.2022

A LONGSECTIONS MARKED TO SUIT LATEST DESIGN FOLLOWING UPDATED SITE PLAN REV M WD PK 13.04.2022

REV DESCRIPTION DRN CHD DATE

☒ PRELIMINARY ☐ INFORMATION ☐ TENDER

☐ CONSTRUCTION ☐ AS BUILT

SCALE 1:500 @ A0 DATE OCTOBER 2021

DRAWN ML CHK WD

DRAWING NO. 18911-LULA-5-700 REV B

TITLE LAND OFF LUCAS LANE HILTON

DETAILS LONG SECTIONS

Woods Hardwick
Architecture | Engineering | Planning | Surveying

BEDFORD : HEAD OFFICE
15-17 Goldington Road
Bedford MK40 3NH
T: +44 (0) 1234 268862

BIRMINGHAM
Fort Dunlop, Fort Parkway
Birmingham B24 9FE
T: +44 (0) 121 6297784

ONLINE: mail@woodshardwick.com | woodshardwick.com

PLEASE CONSIDER THE ENVIRONMENT BEFORE PRINTING THIS DRAWING