




Proposed Second Floor Plan
Scale 1:50



Proposed Second Floor Plan
Scale 1:50



PROPOSED NEW DWELLING ~ LAND AT 20 ARTHUR STREET ~ CASTLE GRESLEY ~ SWADLINCOTE ~ DERBYSHIRE

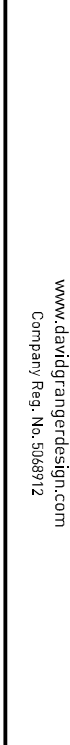

www.davidgrangerdesign.com
Company Reg. No. 5068912

This drawing is to be read in conjunction with Drawing No.s 16.334.01, 02 and 03 Topographical Survey

The drawing is to be read in conjunction with Drawing No.s 16.334.01, 02 and 03 Topographical Survey

Figured dimensions must be taken in preference to scaled dimensions and any discrepancies are to be referred to David Granger Architectural Ltd and not to the client. All dimensions are to be taken from the all dimensions on site before connecting any work or making any working drawings. All drawings are copyright of David Granger Architectural Design Limited. Ordnance Survey data. © Crown Copyright. All rights reserved. Licence No. A67100000001. Laminar UK Ref: 1105818

C	Client: <i>Merediths</i>	25.08.17
B	Client: <i>Merediths</i>	23.08.17
A	Client: <i>Merediths</i>	18.08.17
