

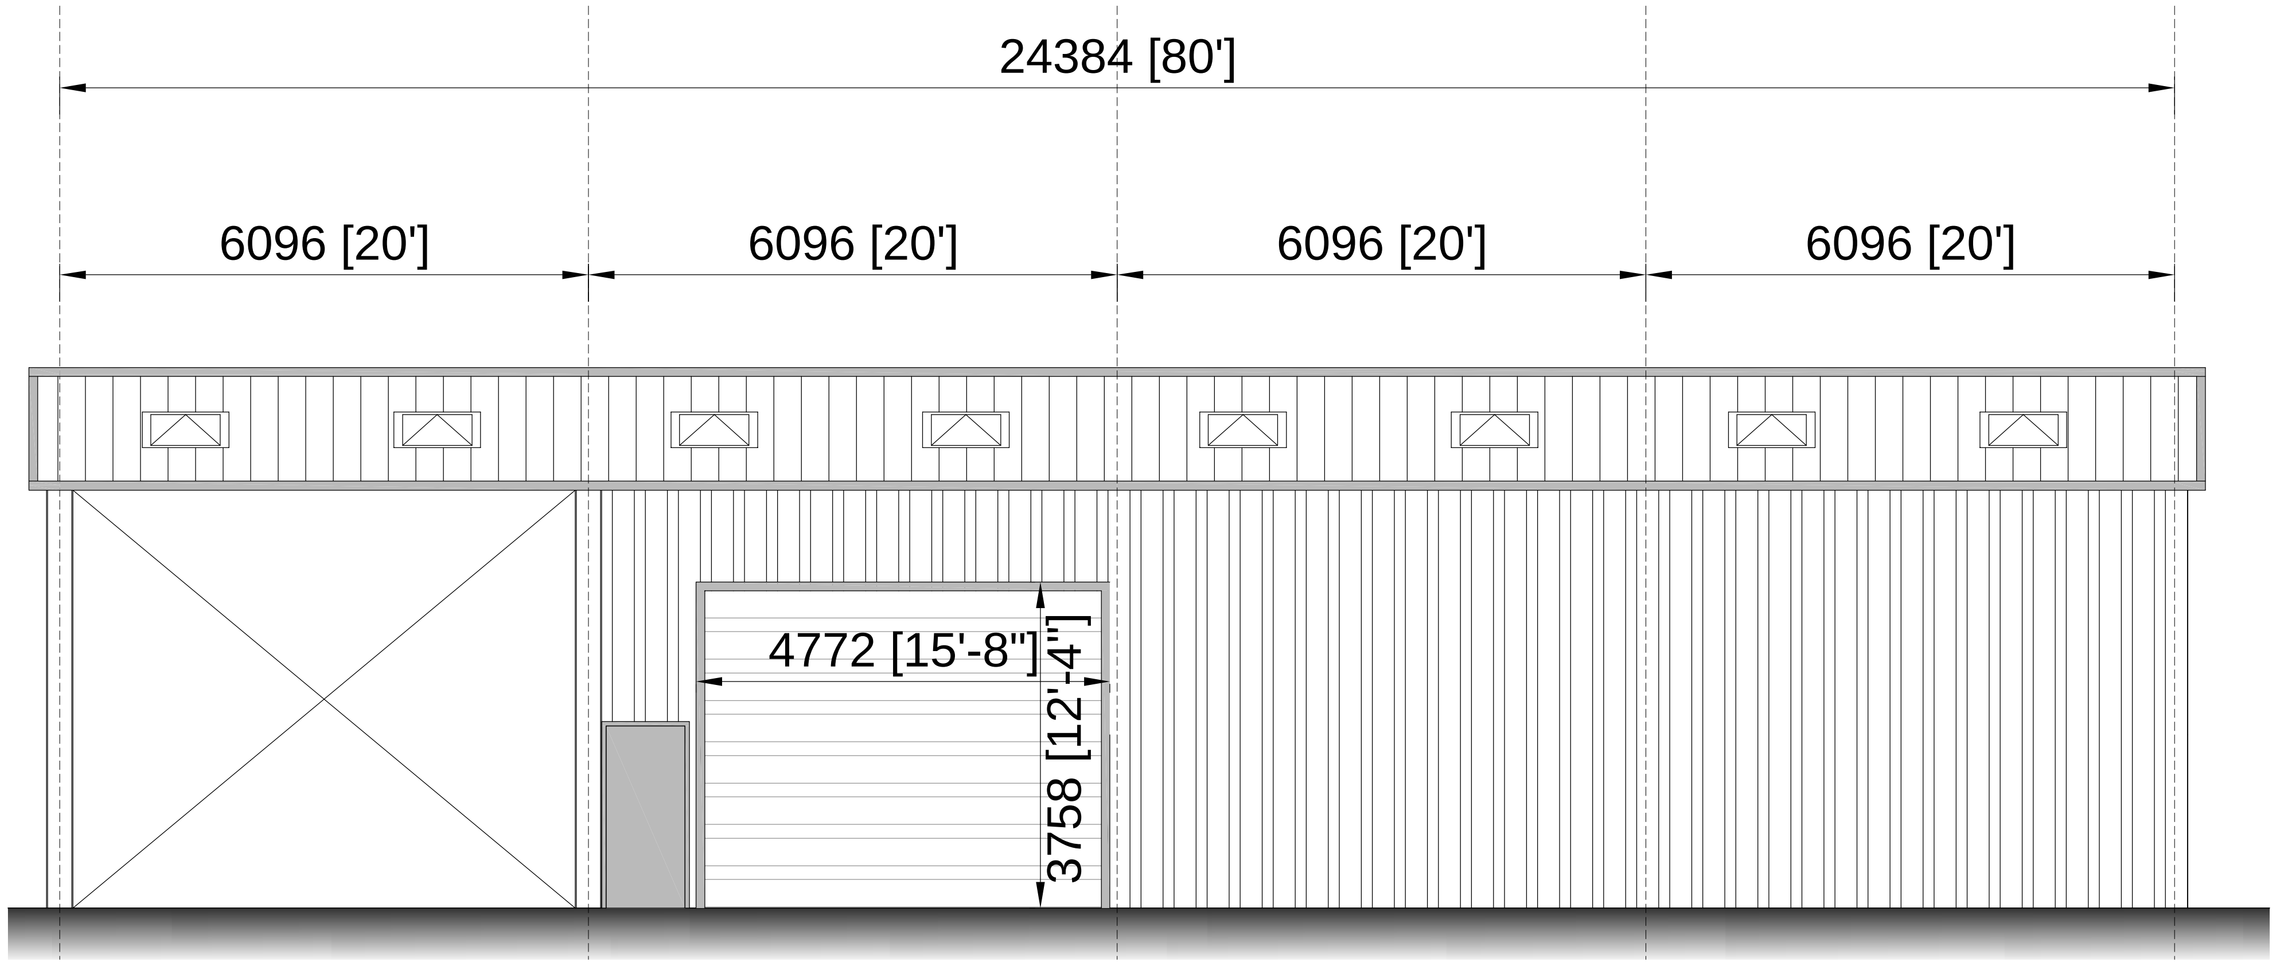



PROPOSED FRONT ELEVATION SCALE 1:50

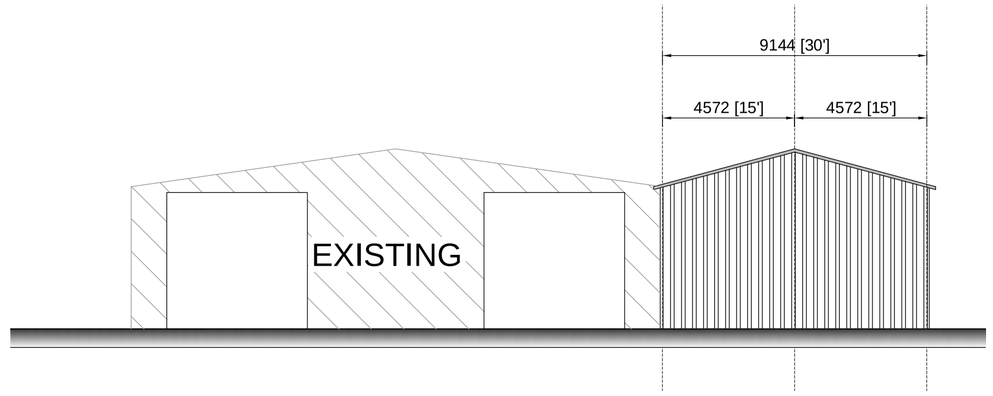


PROPOSED SIDE ELEVATION SCALE 1:100

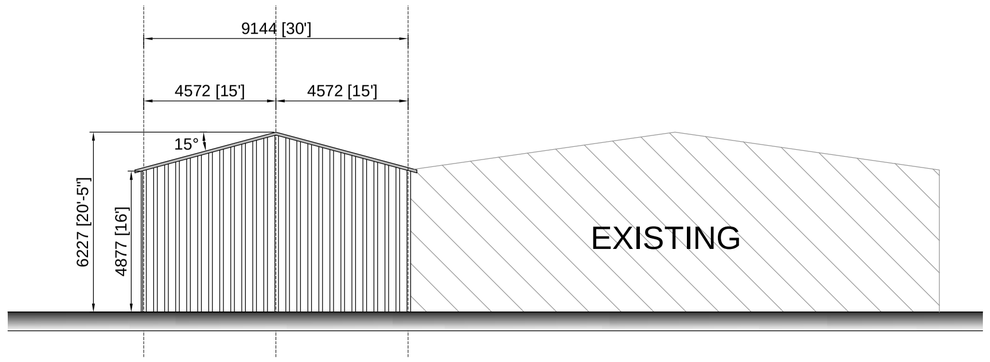

PROPOSED SIDE ELEVATION SCALE 1:100

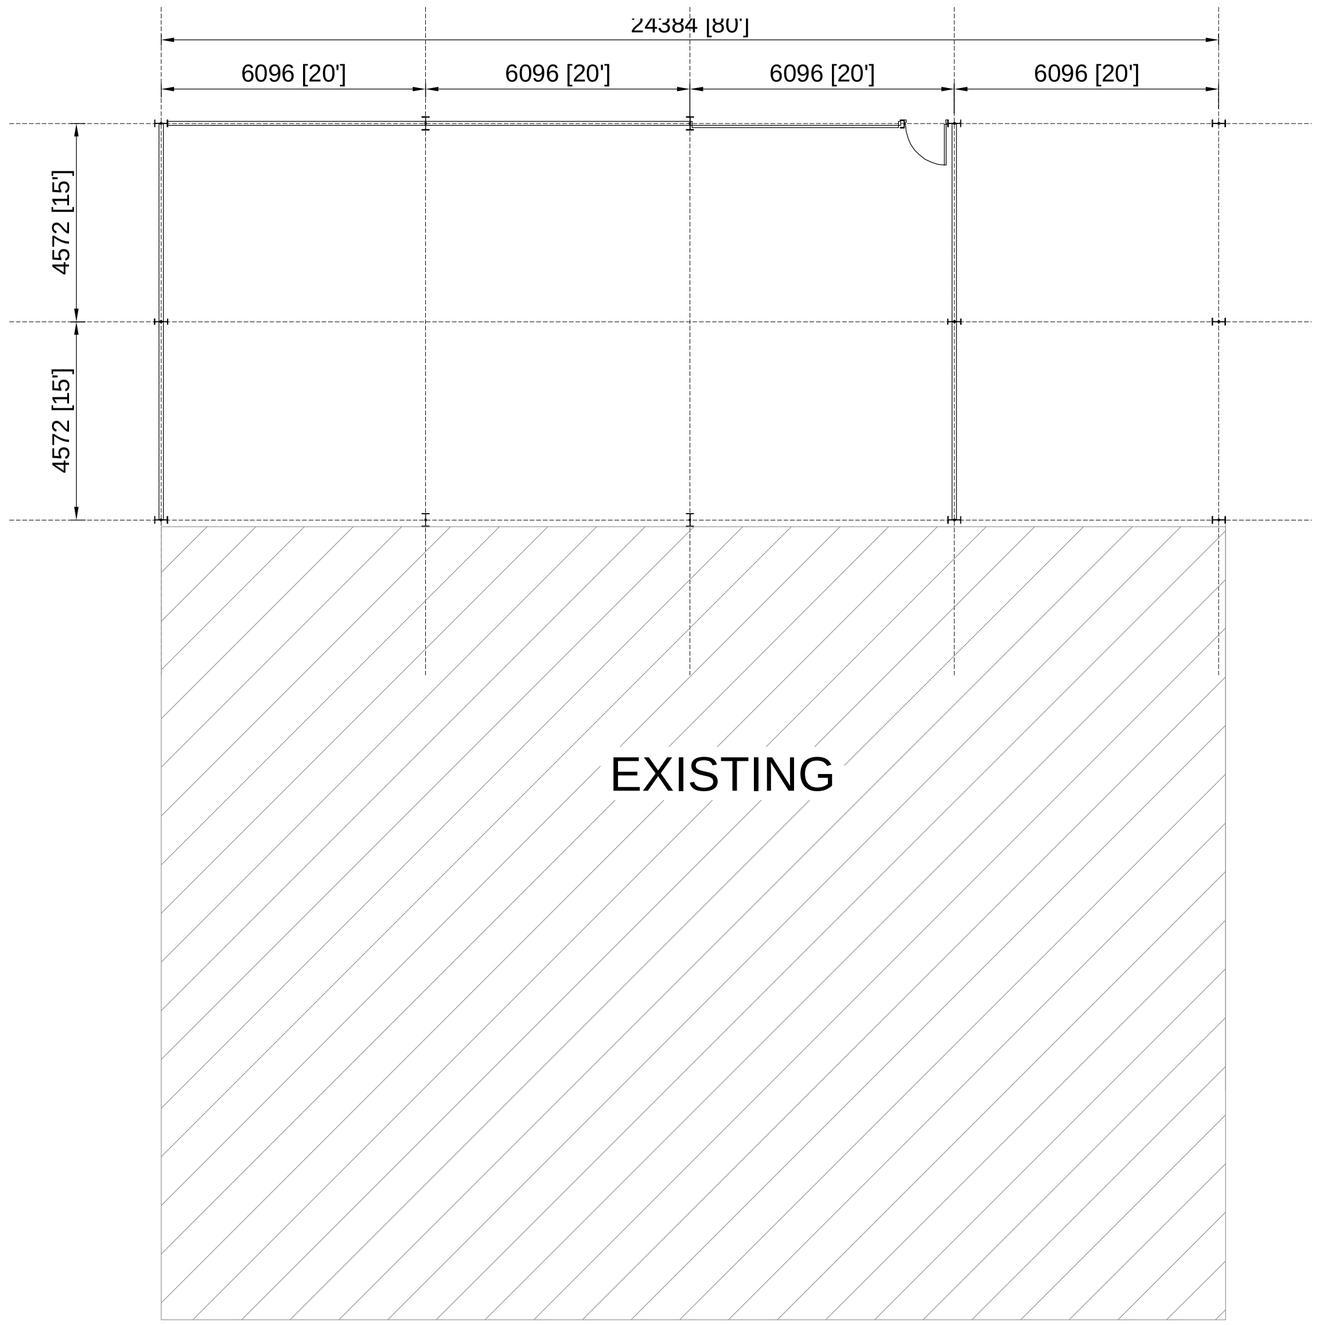

PROPOSED FLOOR PLAN SCALE 1:200

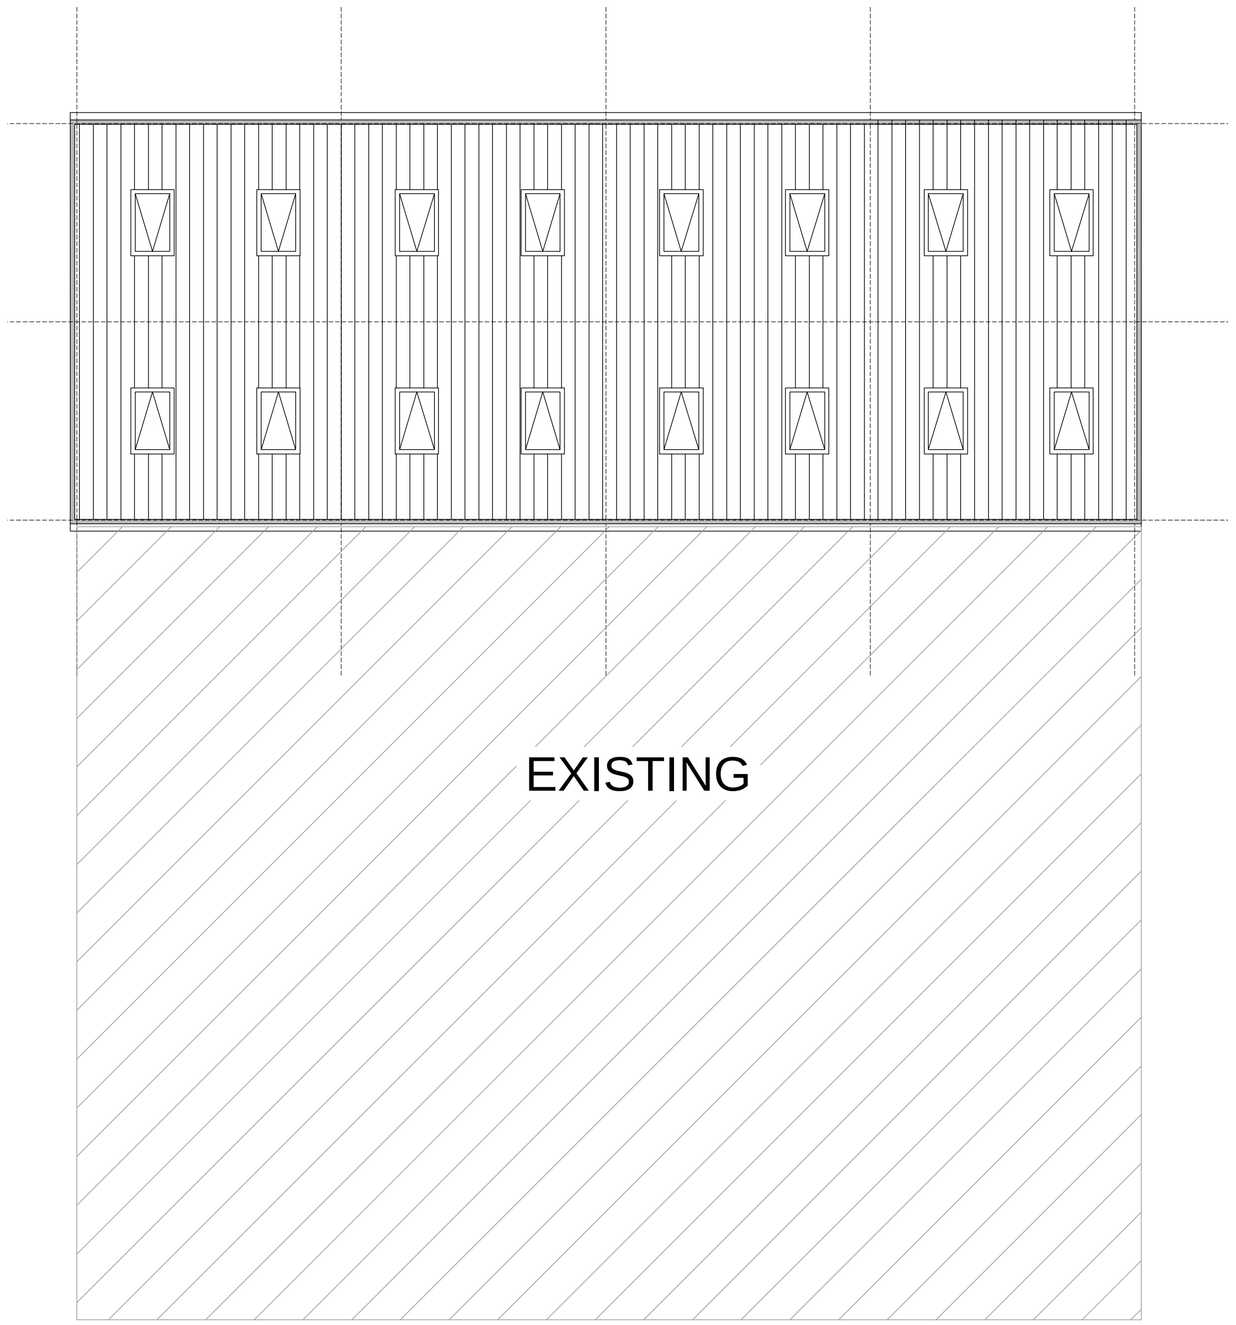

PROPOSED ROOF PLAN SCALE 1:200

Proposed Side Extension
80ft Long 4 x 20ft bays x 30ft wide.16ft to the eaves with a 15° roof pitch.

Roof area only would be clad in 40mm core insulated composite sheets, laid in accordance with the manufacturers specification, complete with ridge and barge boards at the gable ends.

One side for three bays, one gable and one internal gable, would be clad to FFL using 40mm core insulated composite sheets.

Rev	Date	Description
A	15.08.19	Amendments to Existing elevations

M J BARRETT
CONSTRUCTIONS

Brookside Business Park
Brookside Road
Uttoxeter Staffs.
ST14 8AT
tel 01889 564253 fax 01889 564210

Client
Mr John Poultney

Project
Gunby Farm
Gunby Road
Netherseal
South Derbyshire
DE12 8AS

Title
Proposed Plans and Elevations

Drawn	Date
NNC	July 19
Checked	Scale
-	As Shown @ A1

Status
Scheme Proposals

Drg No.
-

Rev

DO NOT SCALE. IF IN DOUBT ASK

This drawing is Copyright. It is sent to you in confidence. It must not be copied or disclosed to third parties without our written permission. It remains our property and must be returned on request.