EXISTING DETAILS

WOOD FARM HOUSE ~ WOOD FARM LANE ~ WOODVILLE ~ SWADLINCOTE ~ DERBYSHIRE

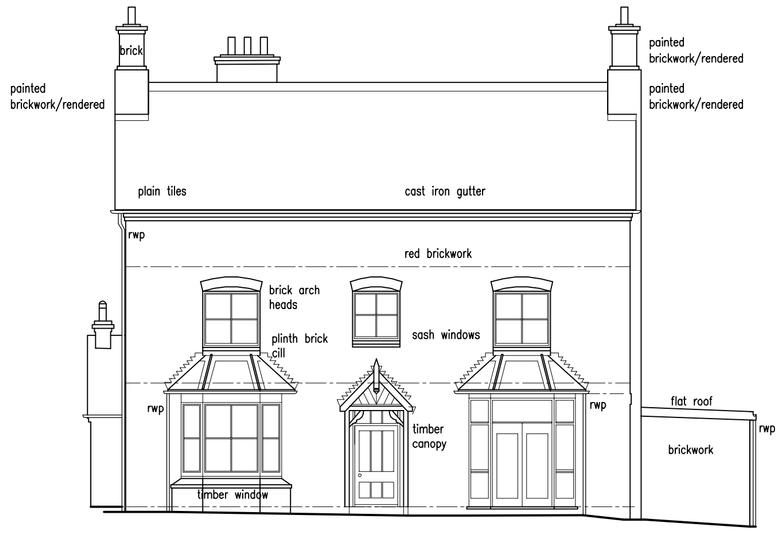

Front Elevation (1)
Scale 1:100

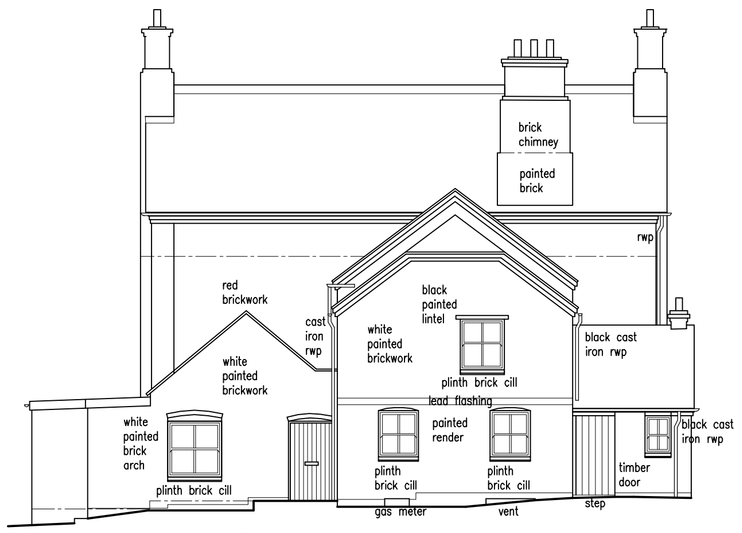

Rear Elevation (2)
Scale 1:100

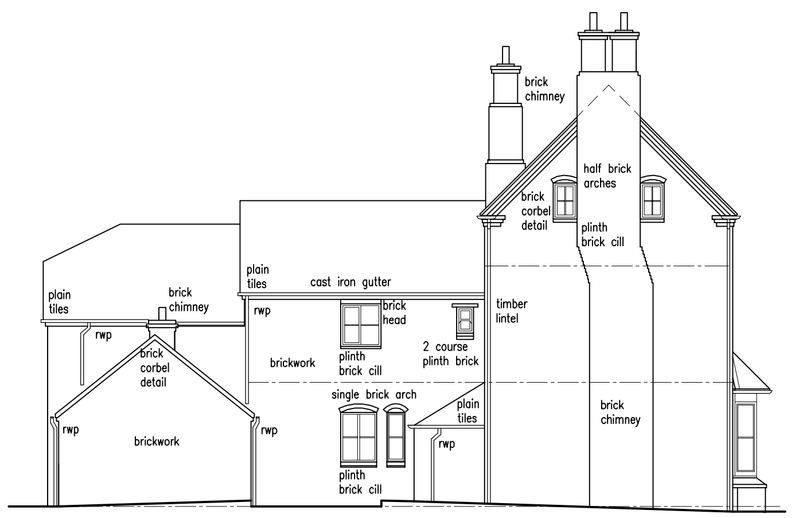

Side Elevation (5)
Scale 1:100

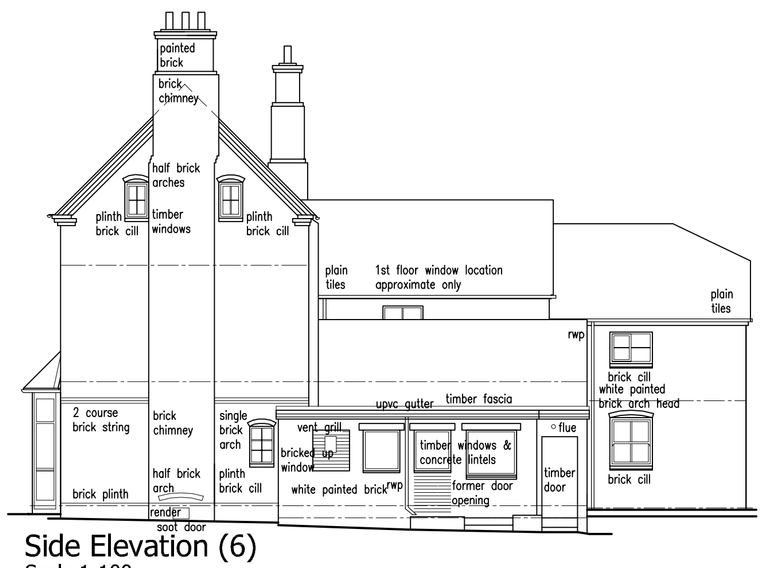

Side Elevation (6)
Scale 1:100

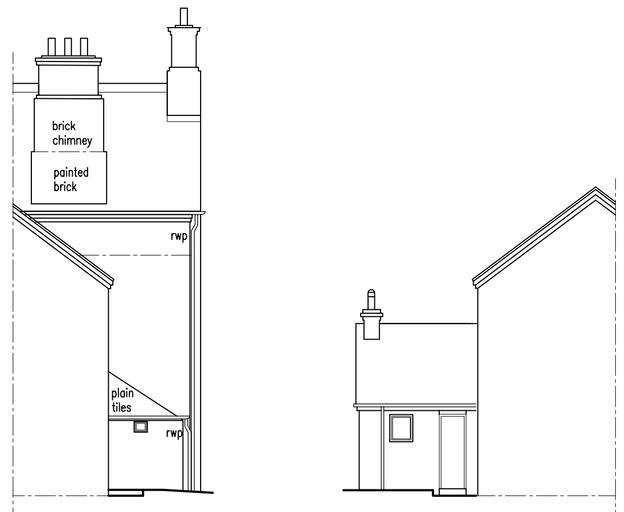

Side Elevation (4)
Scale 1:100

Side Elevation (3)
Scale 1:100

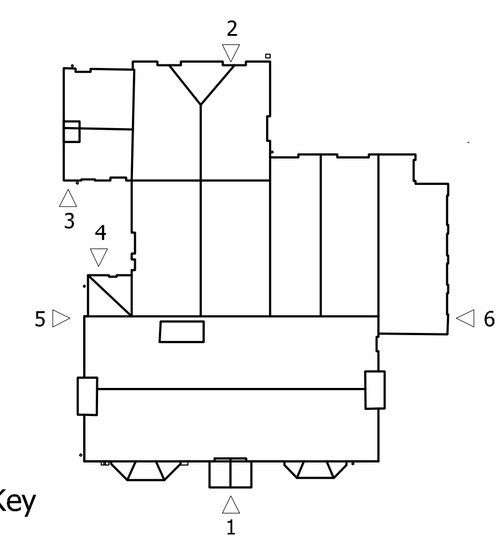

Elevation Key

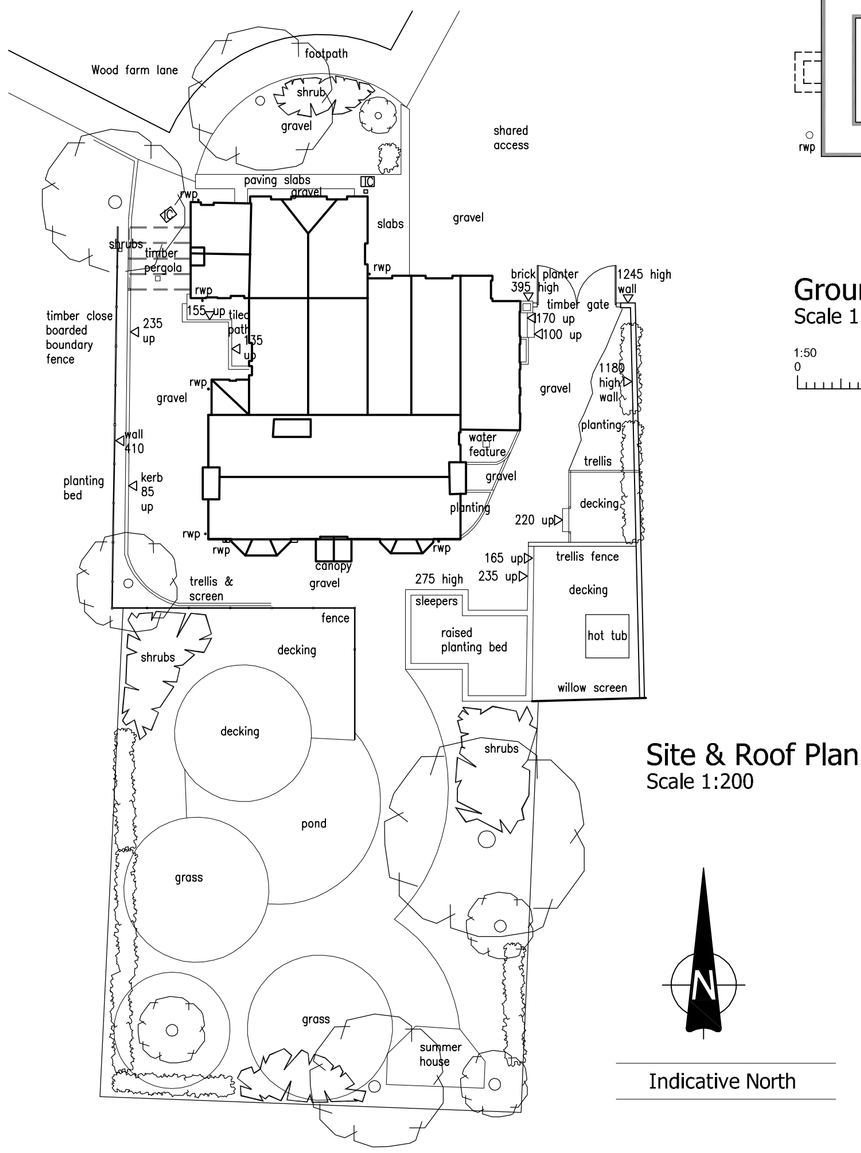

Site & Roof Plan
Scale 1:200

Indicative North

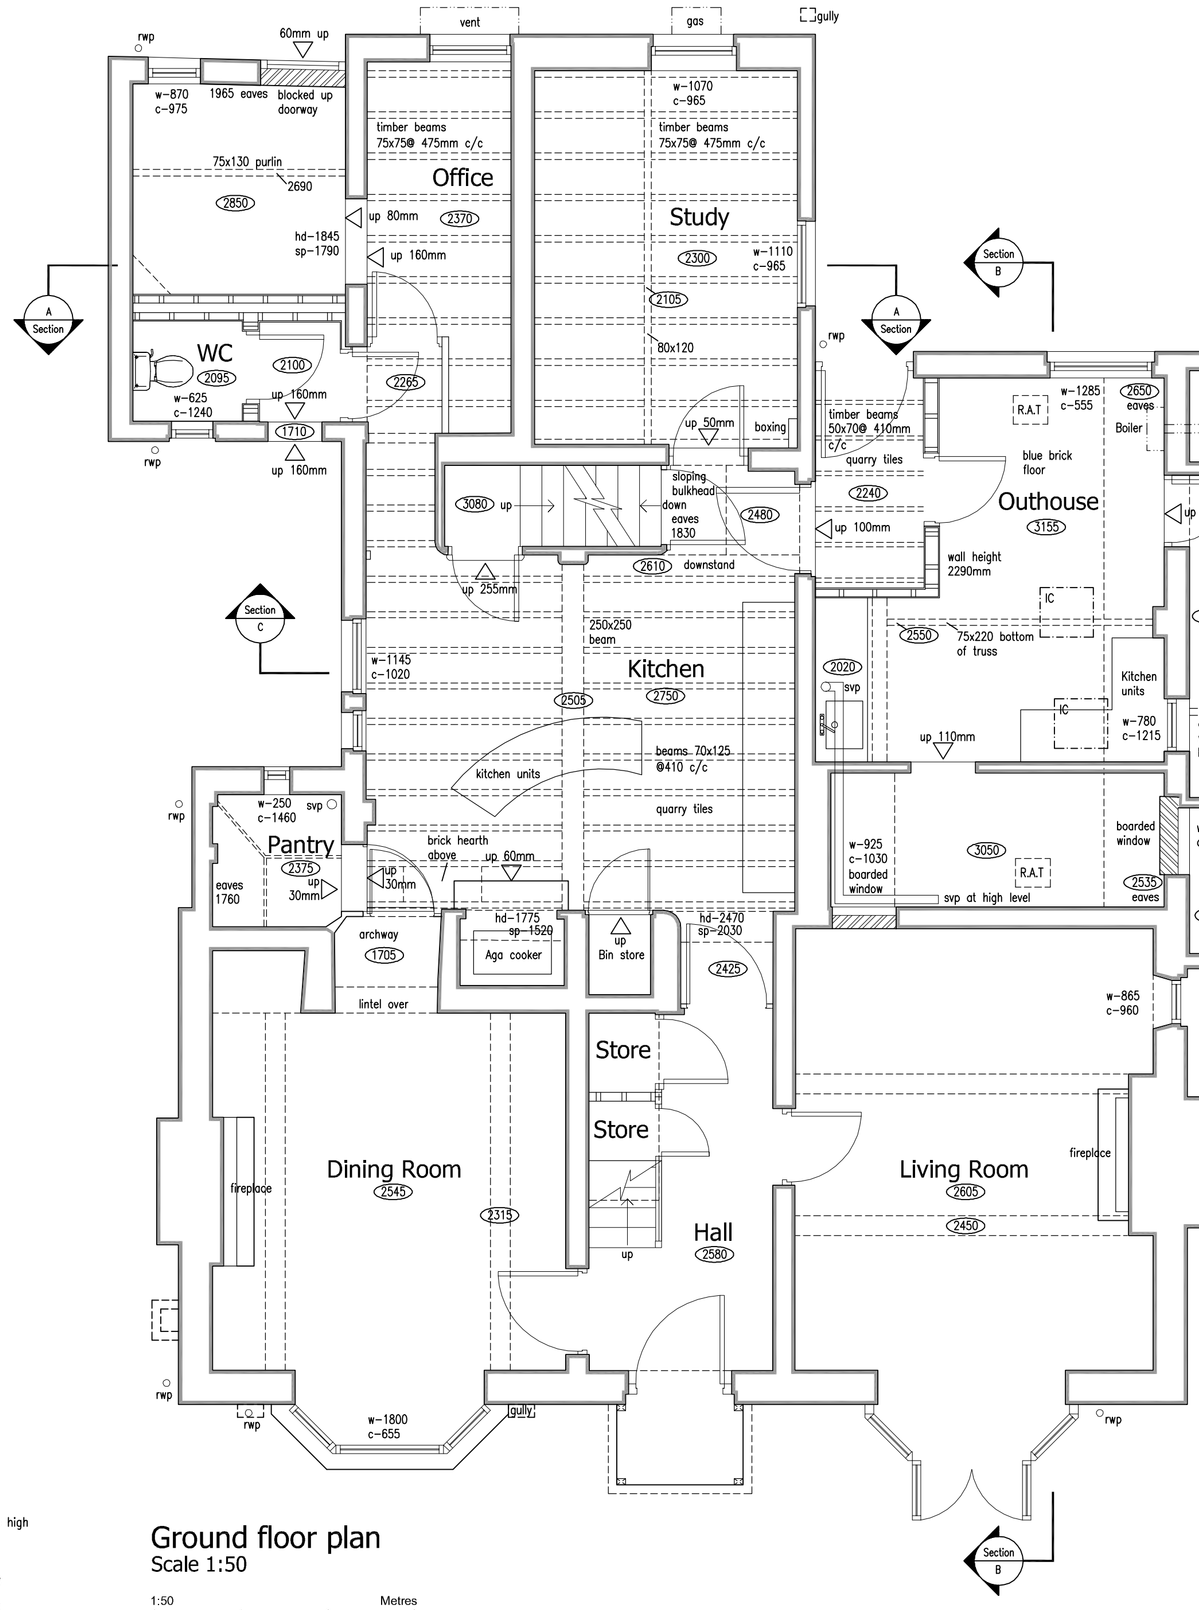

Ground floor plan
Scale 1:50

1:50 0 1 2 3 Metres

Revisions :

Figured dimensions must be taken in preference to scaled dimensions and any discrepancies are to be referred to David Granger Architectural Design Limited. Contractors, subcontractors and suppliers must verify all dimensions on site before commencing any work or making any workshop drawings. All drawings are copyright of David Granger Architectural Design Limited. Ordnance Survey Data © Crown Copyright, All rights reserved. Licence No. AR100020449. Landmark Ref. LIG0816

DAVID GRANGER
Architectural Design Limited

Project
Wood Farm House
Wood Farm Lane
Woodville
Swadlincote

Drawing Title
Existing Details
Sheet 1 of 2

Client
Mrs J Dodson

Drawing No.
14.3045.01

Date	Scale (A1 Size)
November 2014	As Shown
Drawn by	Checked by
LS	SF

The Old Dairy, Mill St., Packington,
Ashby-de-la-Zouch, Leics. LE65 1WN
Tel: 01530 560939 Fax: 01530 560115
www.davidgrangerdesign.com
Company Reg. No. 5068912