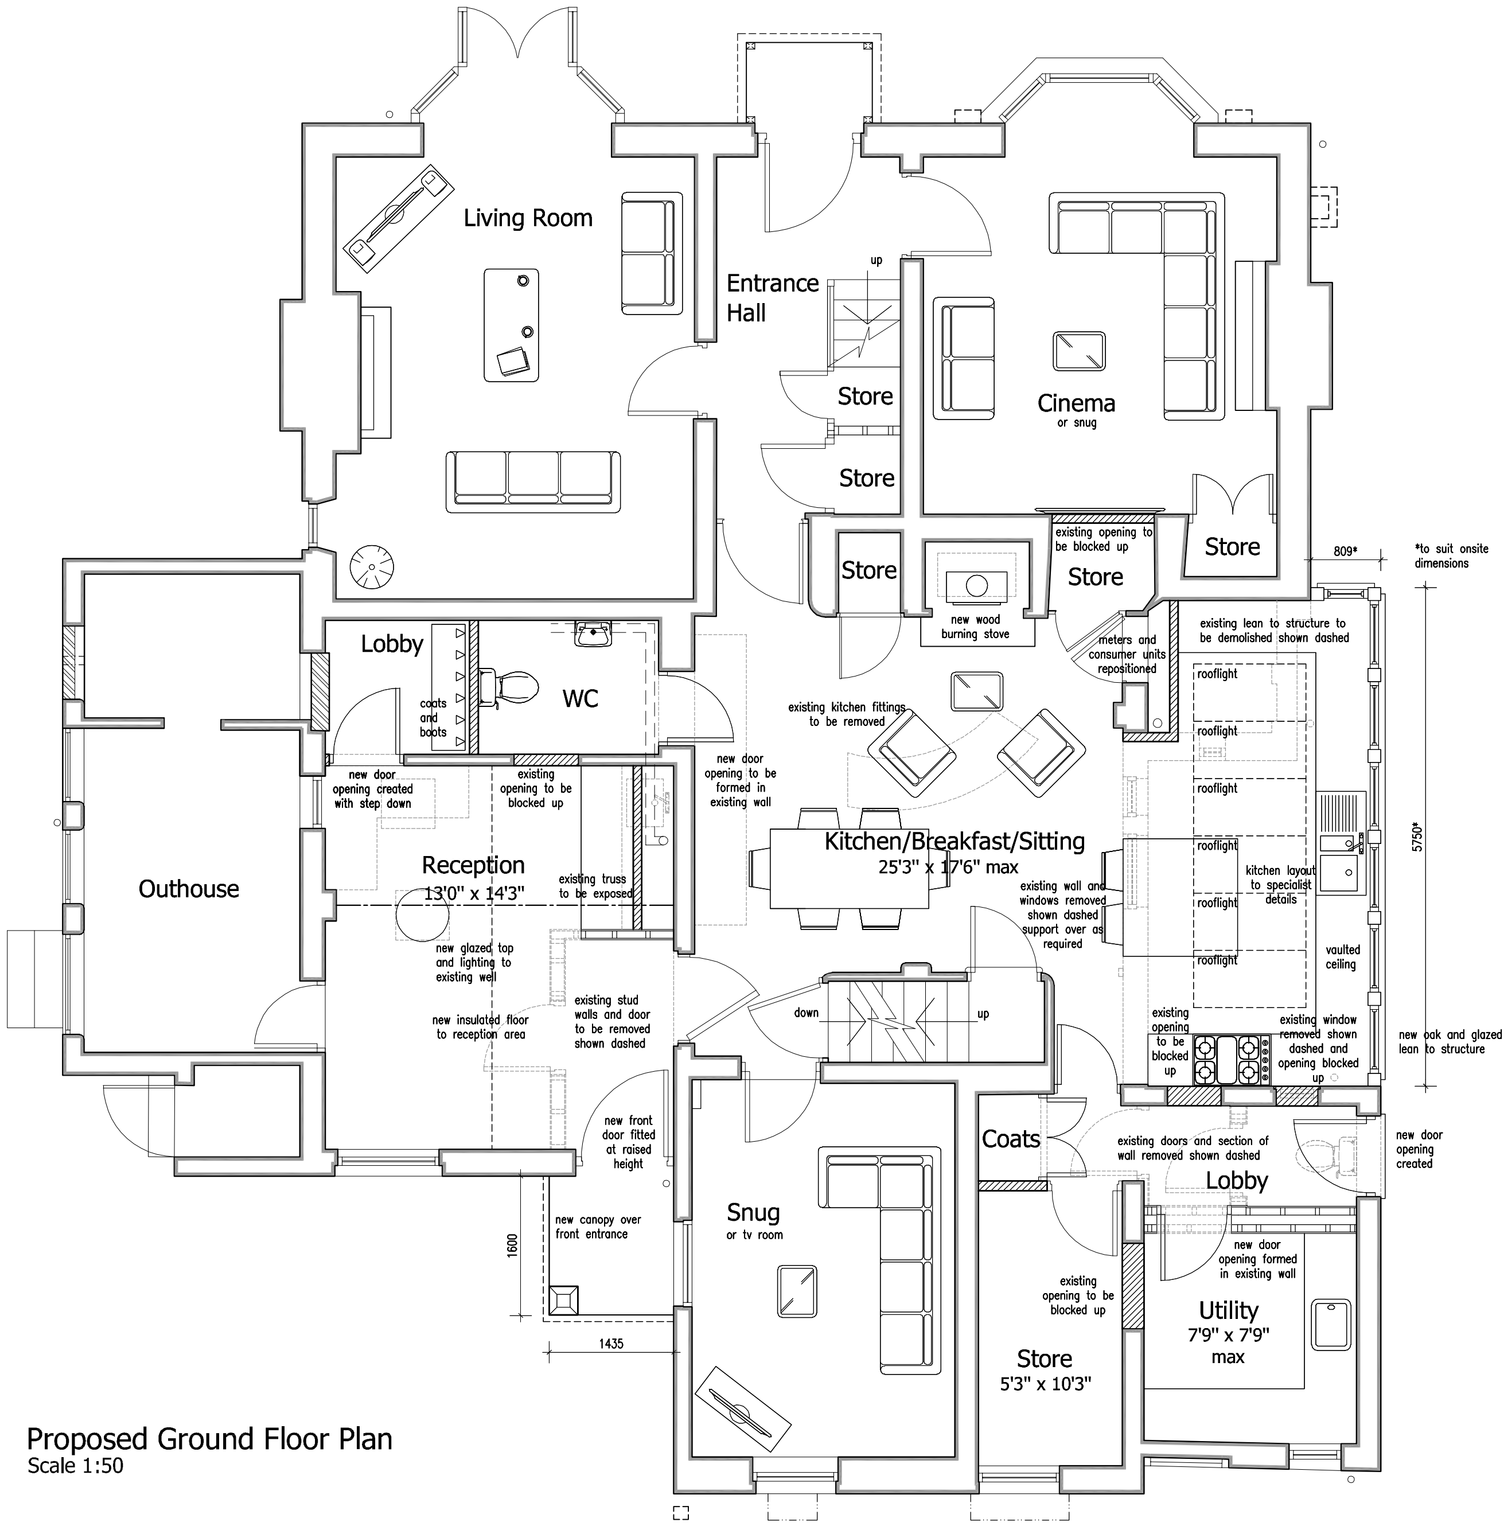


Proposed Ground Floor Plan
Scale 1:50

DETAILED PLANNING PROPOSALS

PROPOSED EXTENSIONS AND ALTERATIONS ~ WOOD FARM HOUSE ~ WOOD FARM LANE ~ WOODVILLE ~ SWADLINCOTE ~ DERBYSHIRE

1:50 Metres
0 1 2 3

This drawing is to be read in conjunction with Drawing No.'s 14.3045.01 and 02 'Existing Details'

Revisions :

Figured dimensions must be taken in preference to scaled dimensions and any discrepancies are to be referred to David Granger Architectural Design Limited. Contractors, subcontractors and suppliers must verify all dimensions on site before commencing any work or making any workshop drawings. All drawings are copyright of David Granger Architectural Design Limited. Ordnance Survey Data © Crown Copyright. All rights reserved. Licence No. AR100020449. Landmark Ref. LIG0816

DAVID GRANGER
ARCHITECTURAL DESIGN LIMITED

Project
Proposed Extensions & Alterations
Wood Farm House
Wood Farm Lane, Woodville
Swadlincote, Derbyshire

Drawing Title
Detailed Planning Proposals
Sheet 2 of 2

Client
Mrs J. Dodson

Drawing No.
14.3045.13

Date
October 2019

Scale (A1 Size)
As Shown

Drawn by
EJB/KW

Checked by
MP

The Old Dairy, Mill St., Packington,
Ashby-de-la-Zouch, Leics. LE65 1WN
Tel: 01530 560939 Fax: 01530 560115
www.davidgrangerdesign.com
Company Reg. No. 5068912