


Proposed Front Elevation - Plot 2
Scale 1:100



Proposed Side Elevation - Plot 2
Scale 1:100




Proposed Rear Elevation - Plot 2
Scale 1:100

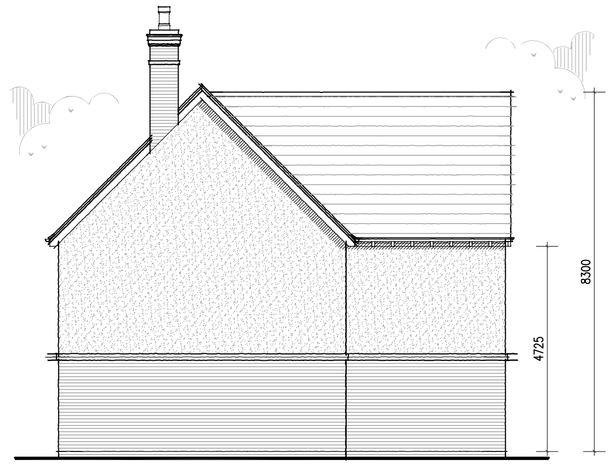

Proposed Side Elevation - Plot 2
Scale 1:100

1:100
0 2 4 6 Metres

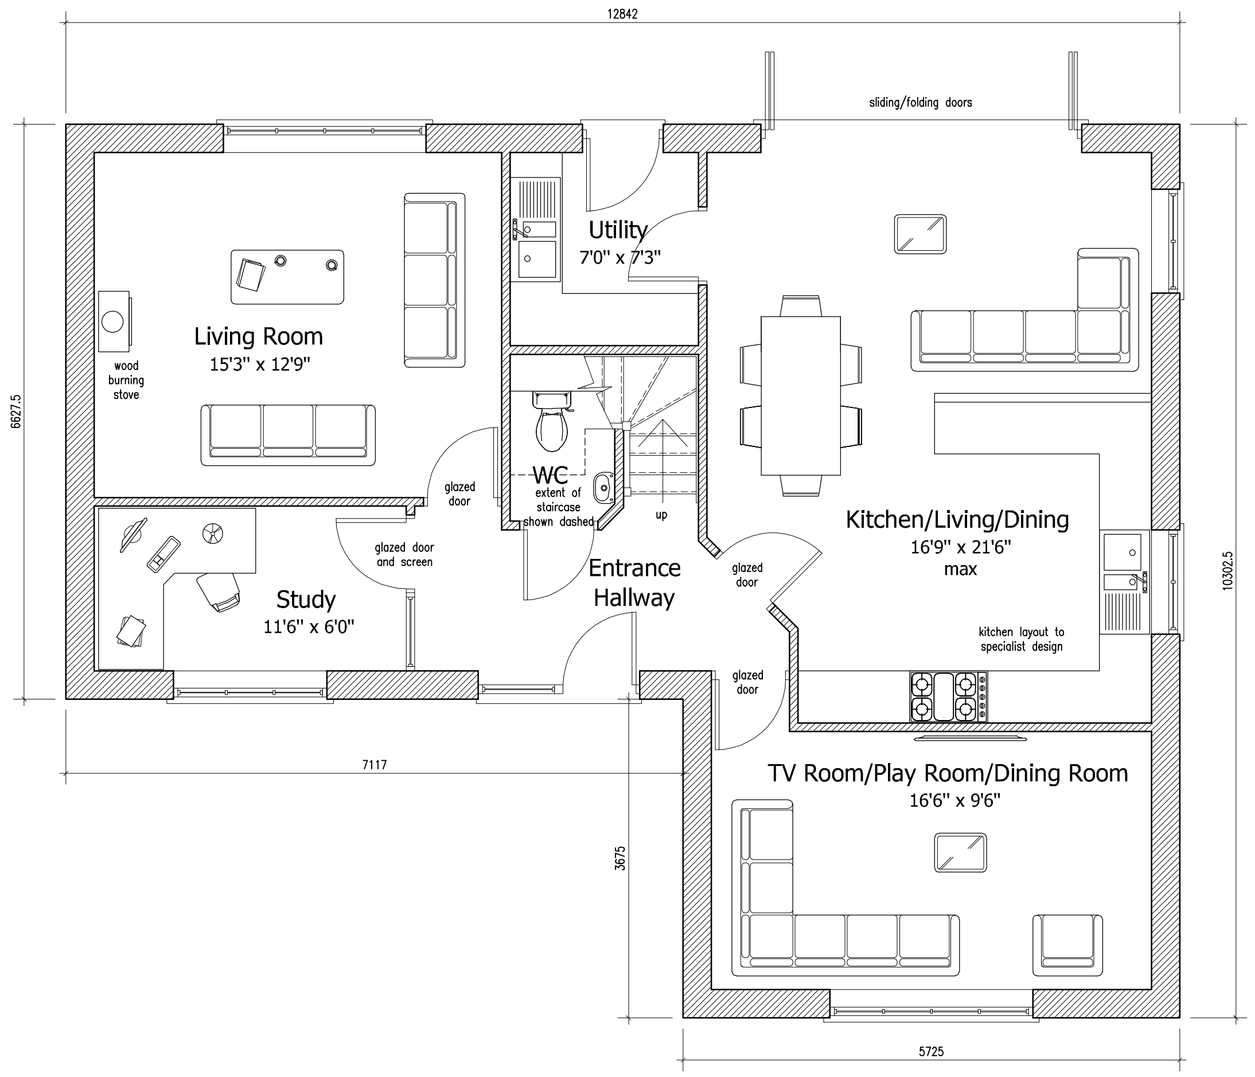

Proposed Ground Floor Plan - Plot 2
Scale 1:50

1:50
0 1 2 3 Metres

Proposed Ground Floor Plan - Plot 2
Scale 1:50

1:50
0 1 2 3 Metres

DETAILED PLANNING PROPOSALS

PROPOSED RESIDENTIAL DEVELOPMENT ~ LAND AT BURTON ROAD ~ ROSLISTON ~ DERBYSHIRE

Revisions :
B Client Amendments 17/06/2019
A Client Amendments 10/06/2019

Figured dimensions must be taken in preference to scaled dimensions and any discrepancies are to be referred to David Granger Architectural Design Limited. Contractors, subcontractors and suppliers must verify all dimensions on site before commencing any work or making any workshop drawings. All drawings are copyright of David Granger Architectural Design Limited. Ordnance Survey Data © Crown Copyright, All rights reserved. Licence No. AR100020449. Landmark Ref. LIG0816

DAVID GRANGER
ARCHITECTURAL DESIGN LIMITED

Project
Proposed Residential Development
Land at Burton Road
Rosliston
Derbyshire

Drawing Title
Detailed Planning Proposals
Sheet 6 of 12

Client
Lychgate Homes

Drawing No.
17.3409.25 B

Date
April 2019

Scale (A1 Size)
As Shown

Drawn by
MS

Checked by
DG

The Old Cottage Hospital, Leicester Road,
Ashby-de-la-Zouch, Leicestershire, LE65 1DB
Tel: 01530 560939
www.davidgrangerdesign.com
Company Reg. No. 5568912