DETAILED PLANNING PROPOSALS

PROPOSED RESIDENTIAL DEVELOPMENT - LAND AT BURTON ROAD - ROSLISTON - DERBYSHIRE



Proposed Front Elevation - Plot 10
Scale 1:100




Proposed Side Elevation - Plot 10
Scale 1:100


1:100 Metres
0 2 4 6



Proposed Rear Elevation - Plot 10
Scale 1:100

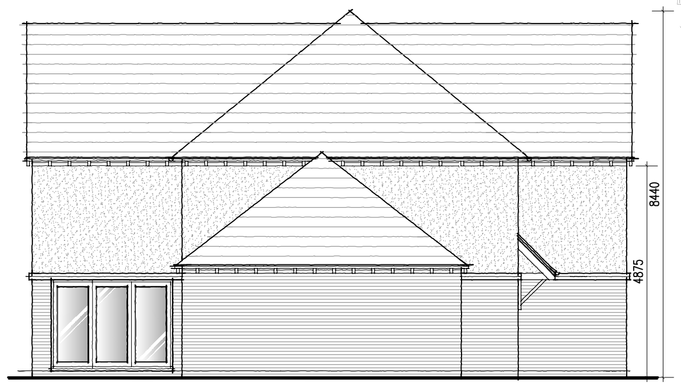


Proposed Side Elevation - Plot 10
Scale 1:100

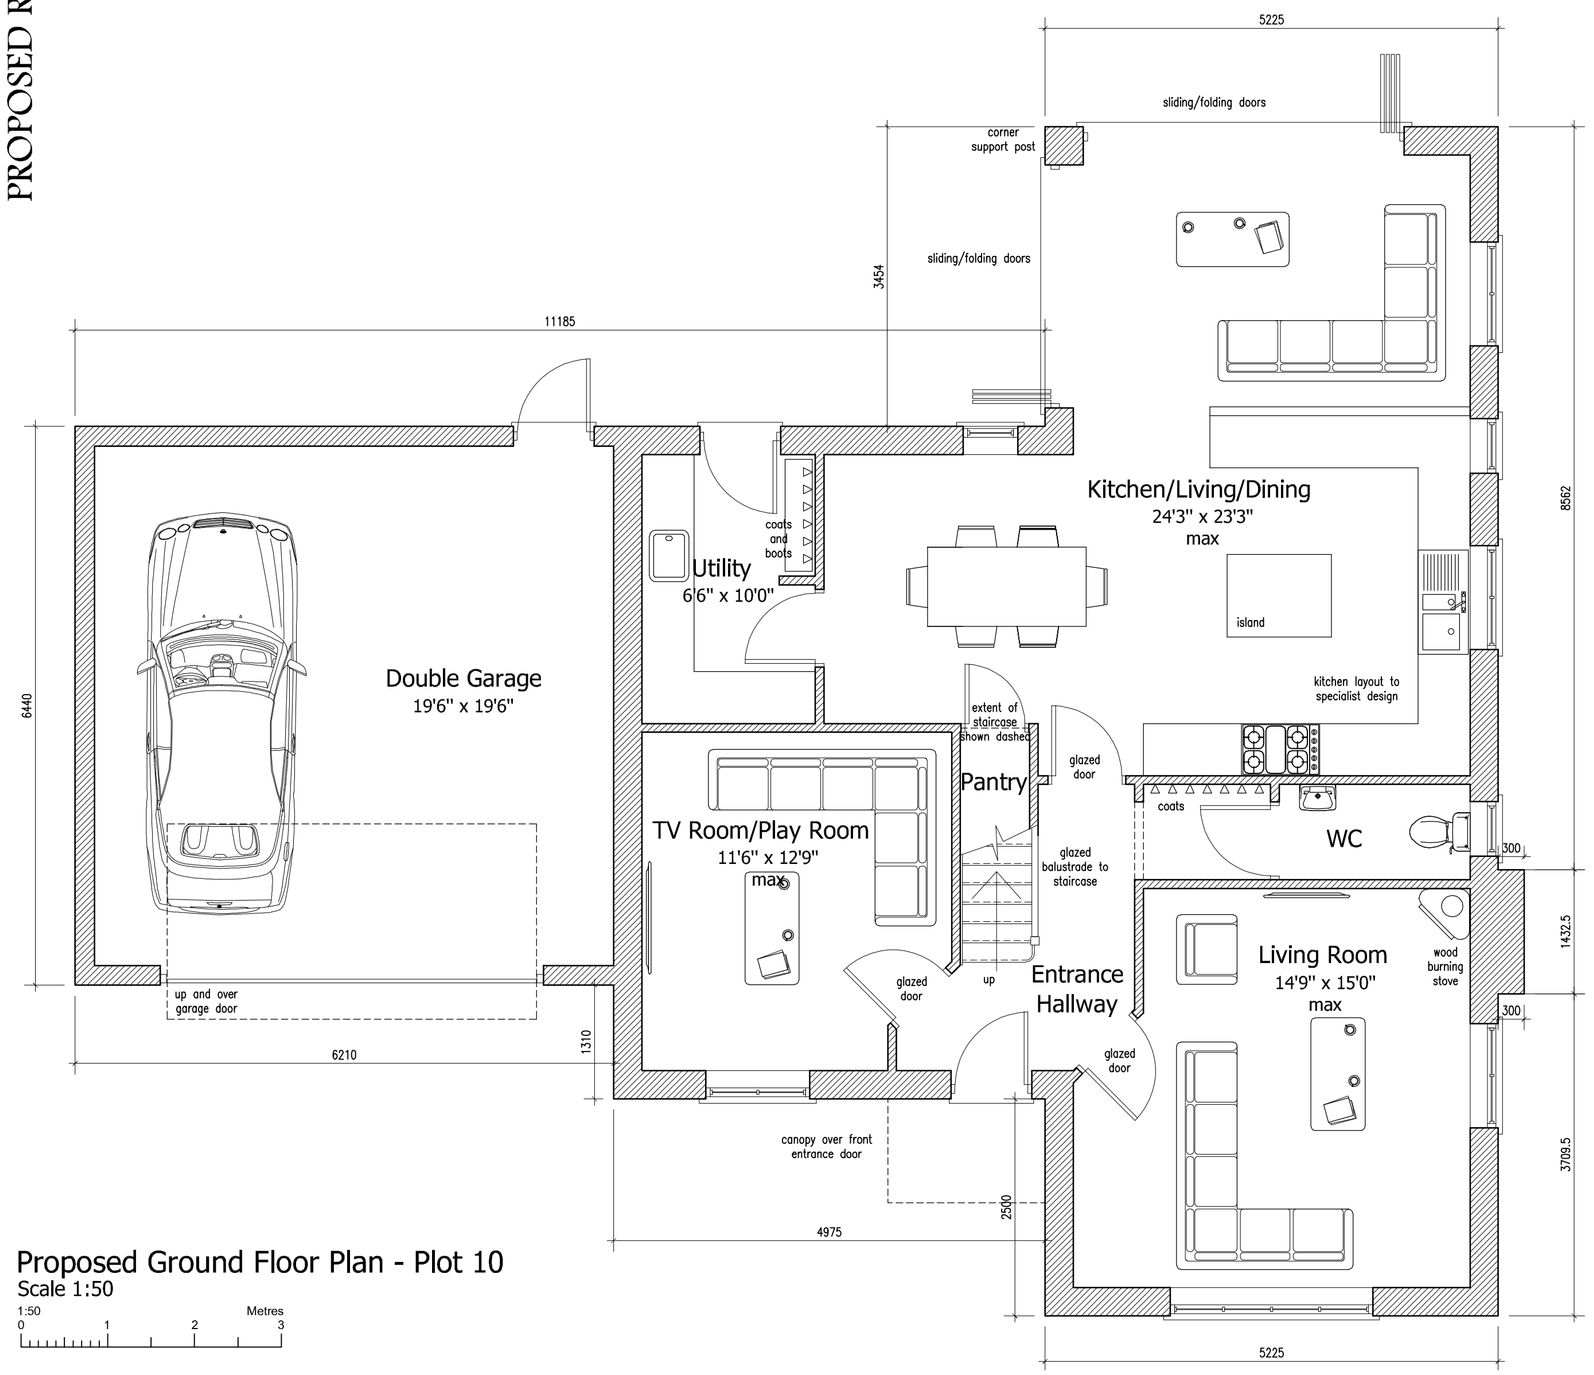

Proposed Ground Floor Plan - Plot 10
Scale 1:50

1:50 Metres
0 1 2 3

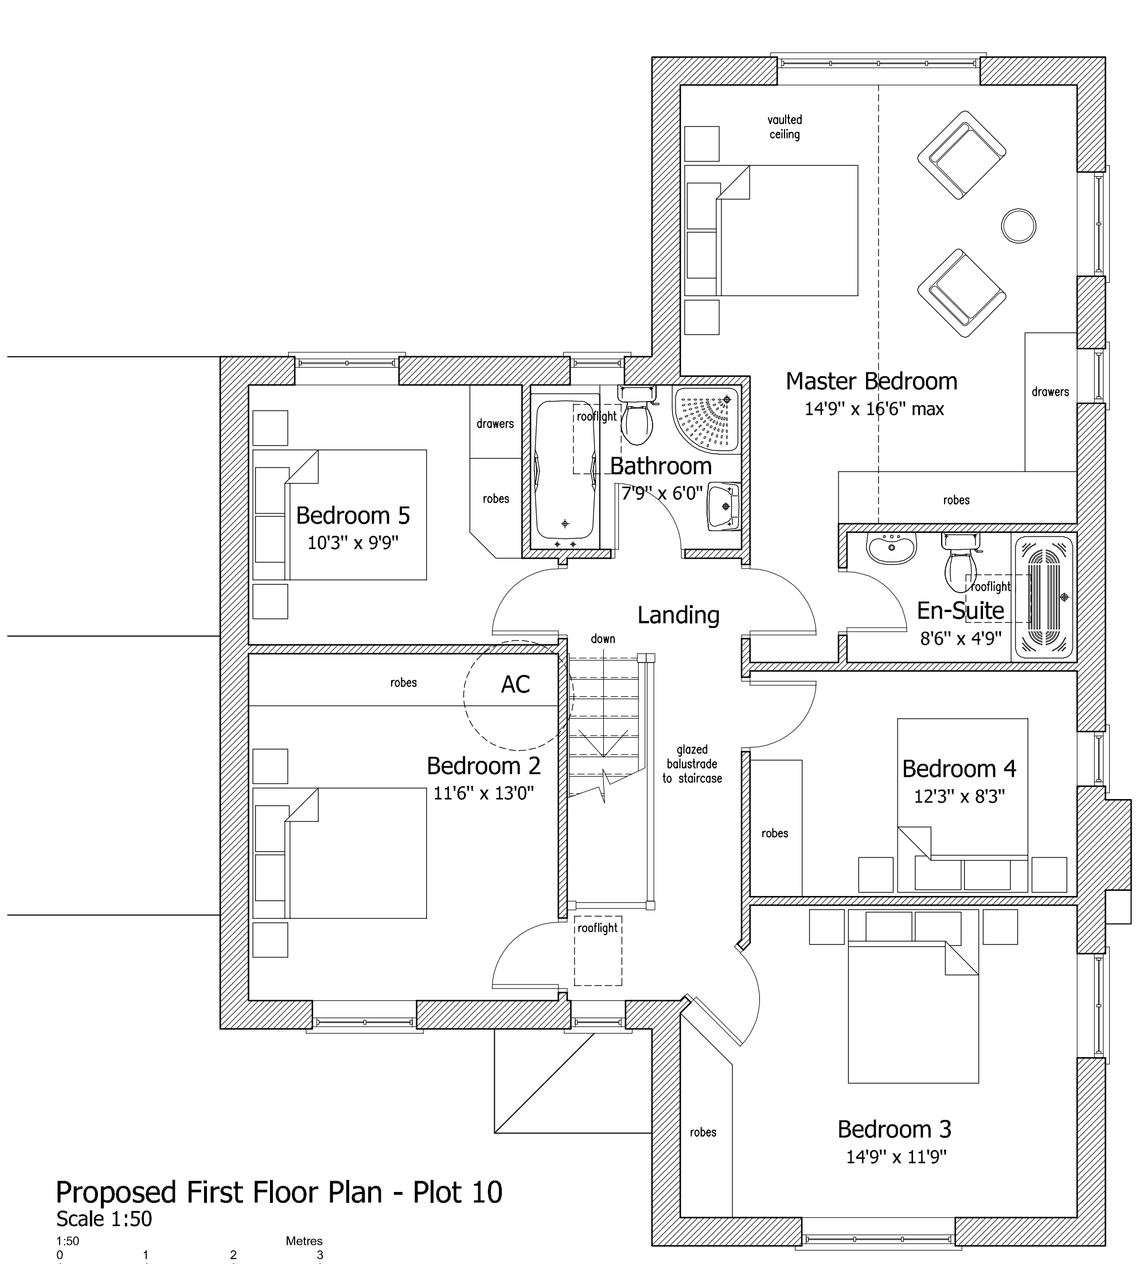

Proposed First Floor Plan - Plot 10
Scale 1:50

1:50 Metres
0 1 2 3

Revisions :			
	C	Planning Amendments	17/07/2019
	B	Client Amendments	17/06/2019
	A	Client Amendments	10/06/2019

Figured dimensions must be taken in preference to scaled dimensions and any discrepancies are to be referred to David Granger Architectural Design Limited. Contractors, subcontractors and suppliers must verify all dimensions on site before commencing any work or making any workshop drawings. All drawings are copyright of David Granger Architectural Design Limited. Ordnance Survey Data © Crown Copyright, All rights reserved. Licence No. AR100020449. Landmark Ref. LIG0816

DAVID GRANGER
ARCHITECTURAL DESIGN LIMITED

Project
Proposed Residential Development
Land at Burton Road
Rosliston
Derbyshire

Drawing Title
Detailed Planning Proposals
Sheet 12 of 12

Client
Lychgate Homes

Drawing No.
17.3409.31 C

Date
April 2019

Scale (A1 Size)
As Shown

Drawn by
MS

Checked by
DG

The Old Cottage Hospital, Leicester Road,
Ashby-de-la-Zouch, Leicestershire, LE65 1DB
Tel: 01530 560939
www.davidgrangerdesign.com
Company Reg. No. 5068912