

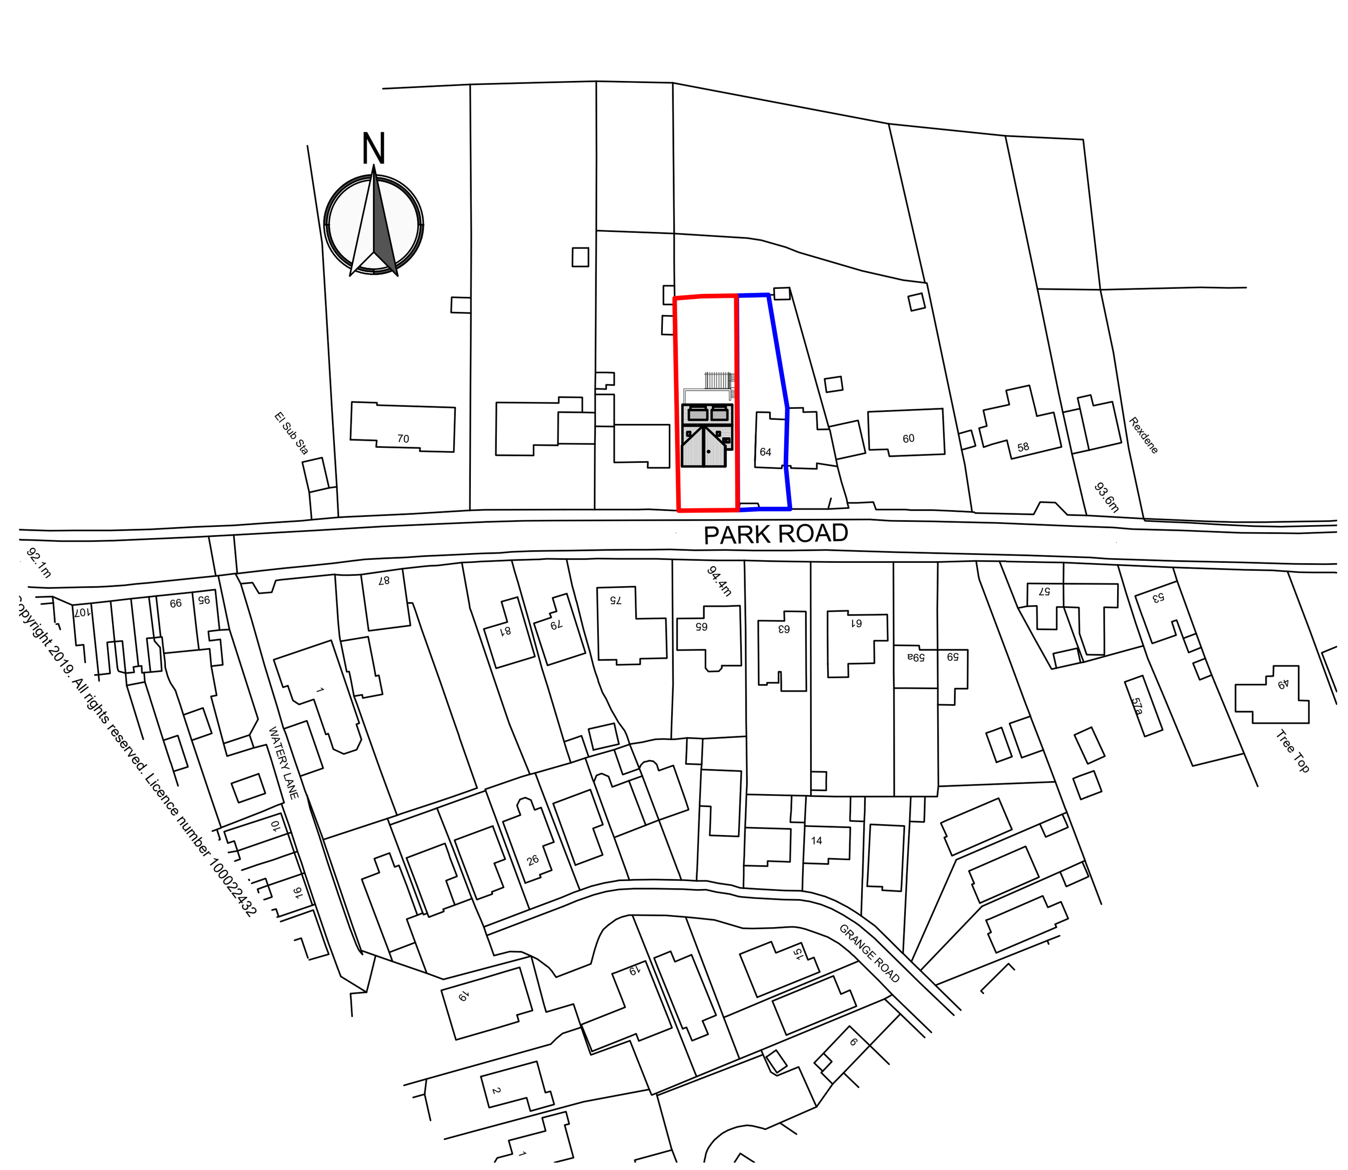


OS Plan 1:1250

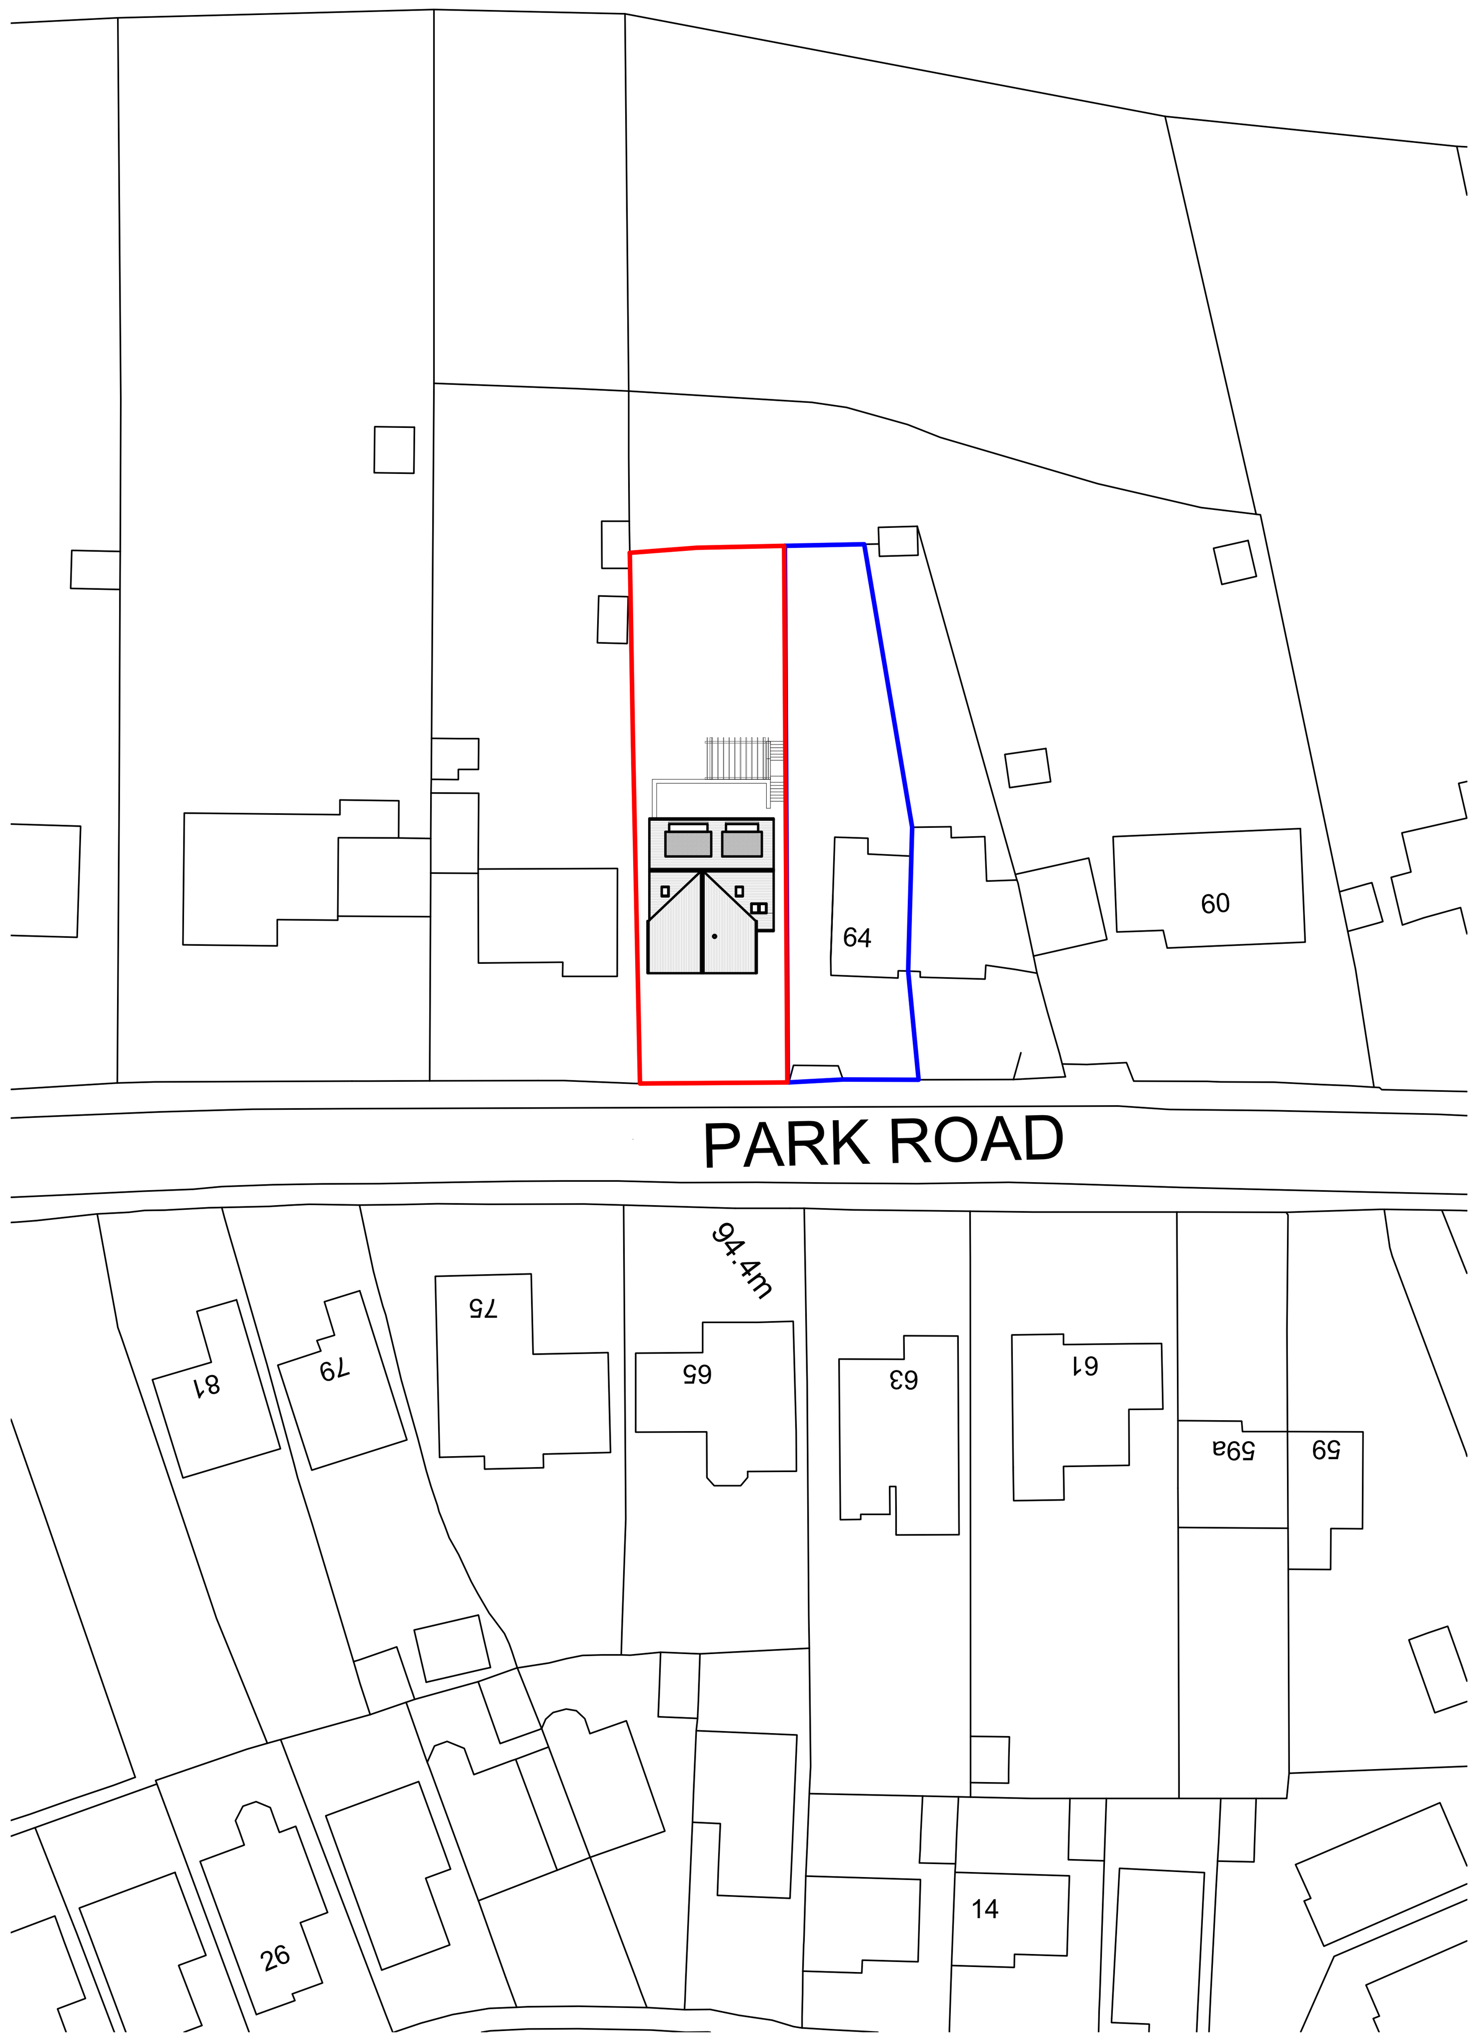

Ordnance Survey, (c) Crown Copyright 2019. All rights reserved. Licence number 100022432

Block Plan 1:500

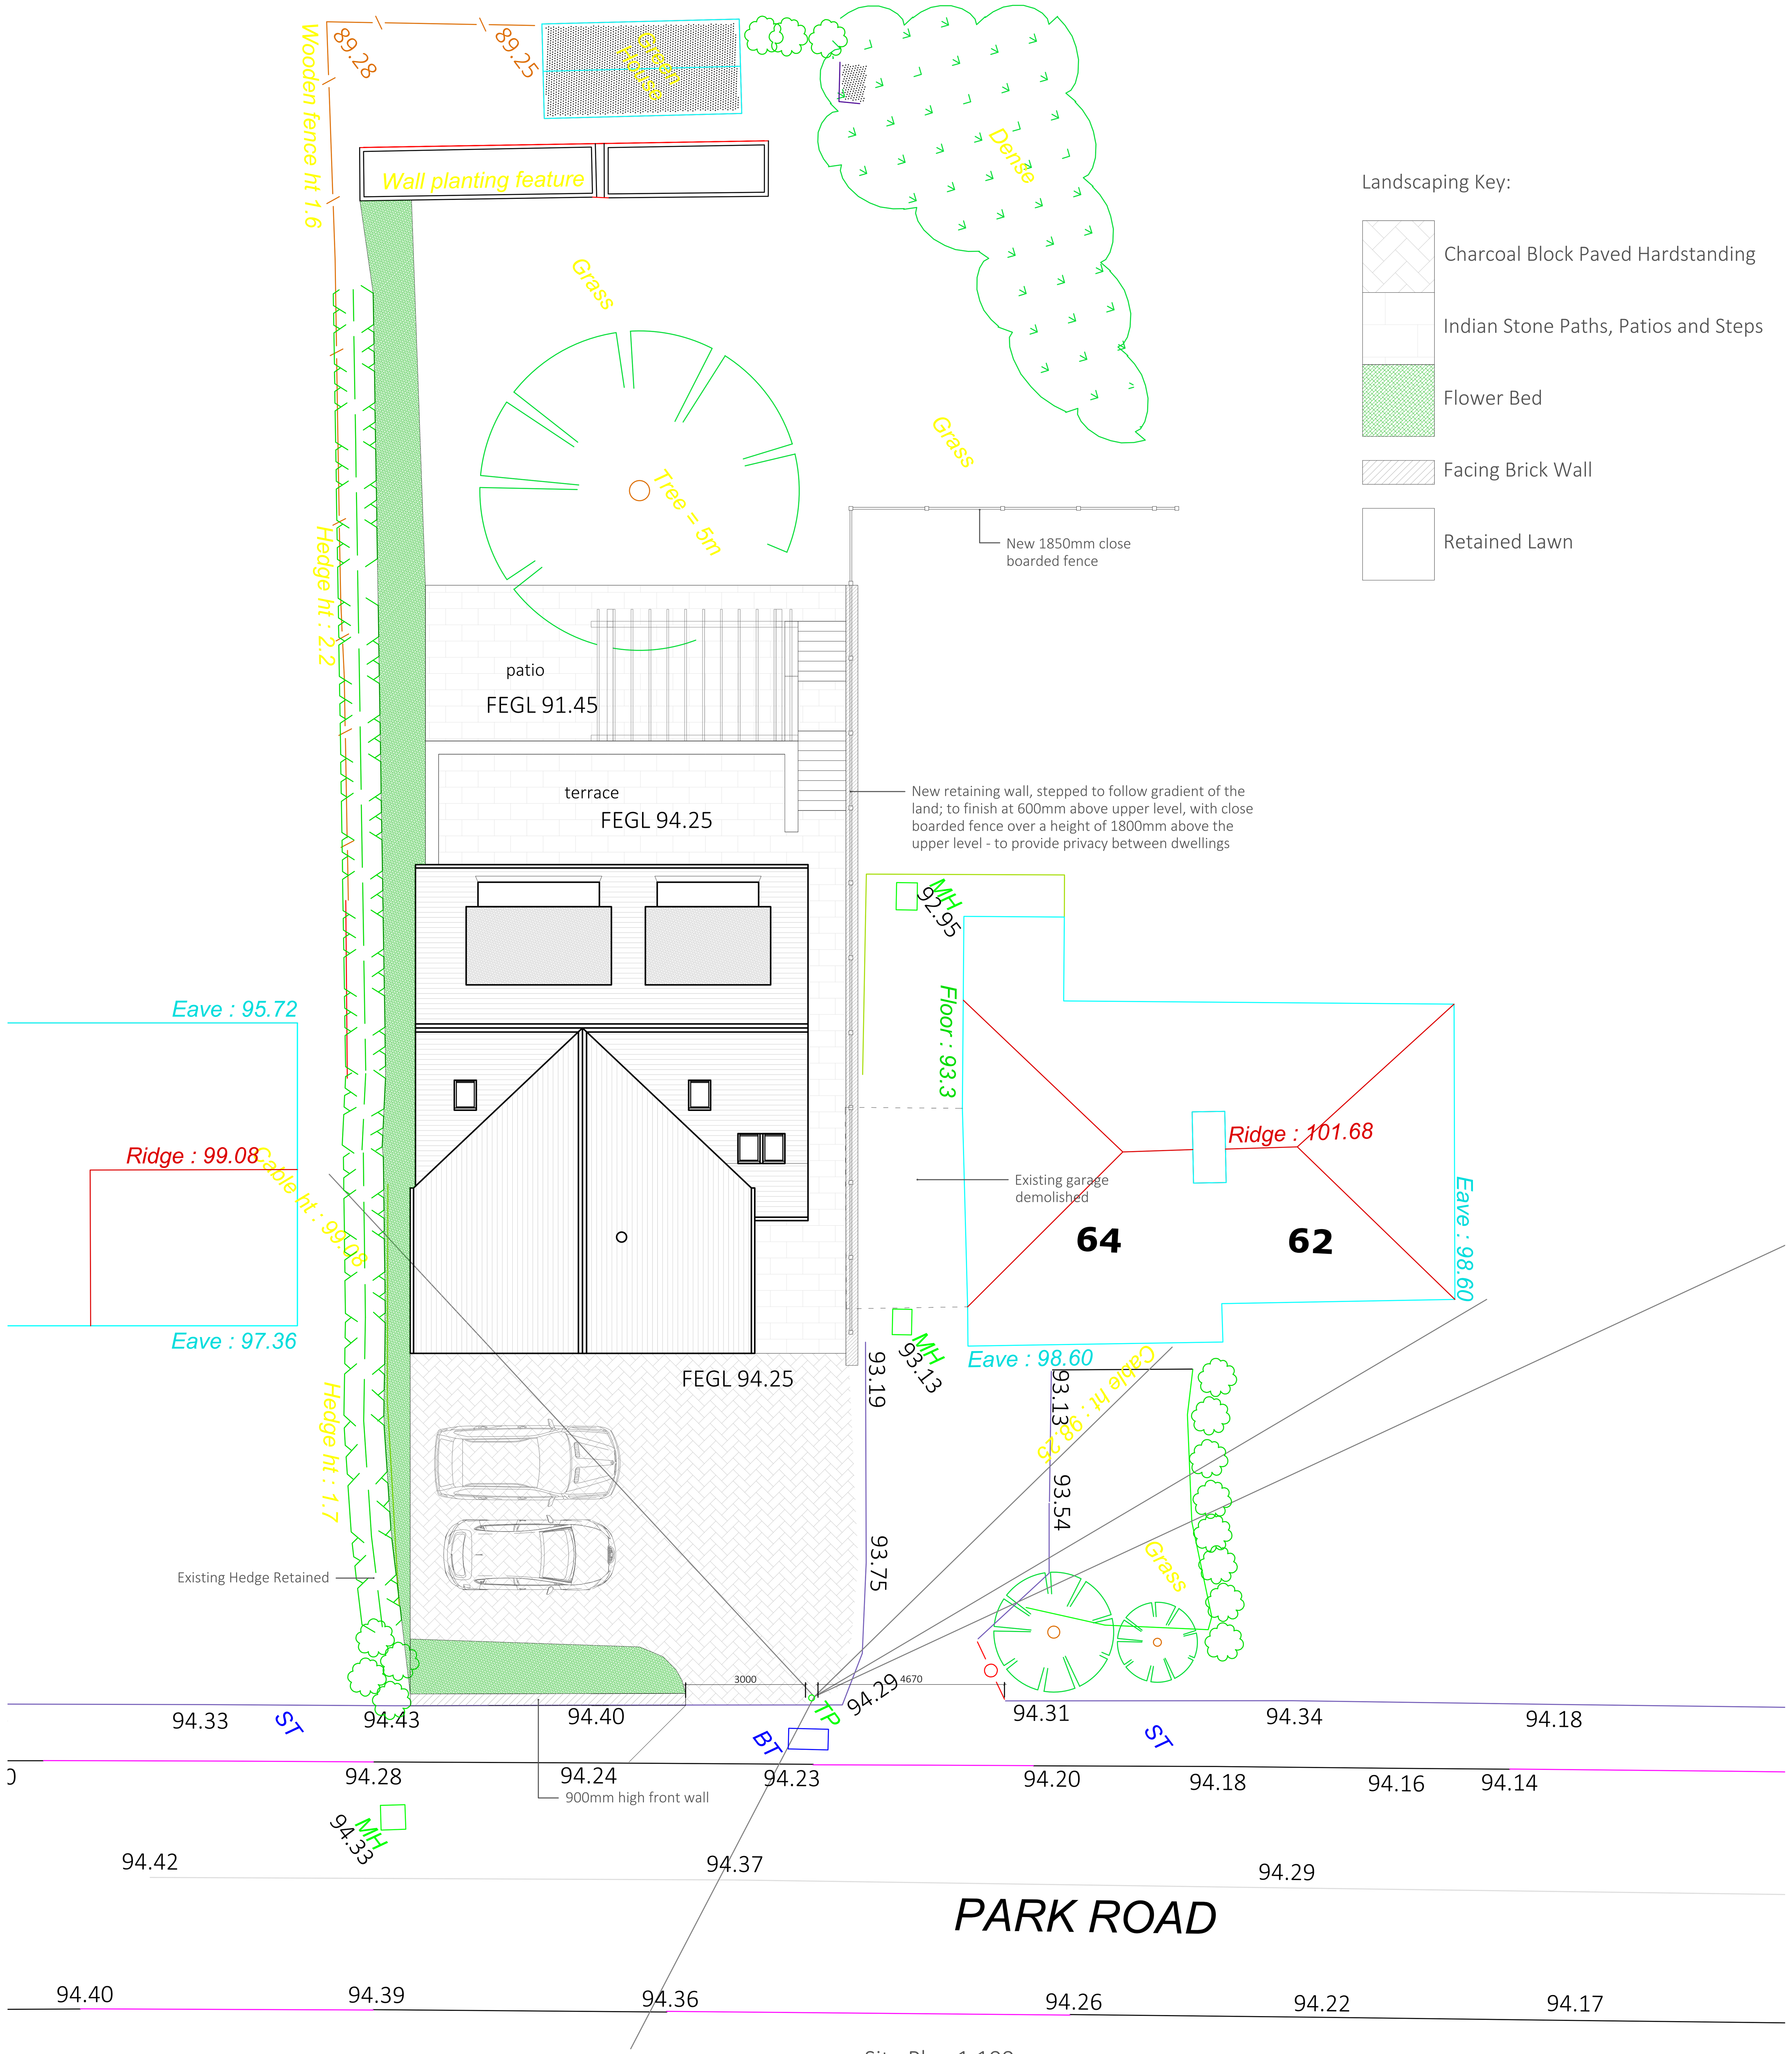

Site Plan 1:100

Landscaping Key:

- Charcoal Block Paved Hardstanding
- Indian Stone Paths, Patios and Steps
- Flower Bed
- Facing Brick Wall
- Retained Lawn

All dimensions are given for indicative purposes only.

All measurements should be checked on site prior to commencement and manufacturing.

If in doubt - ASK

Rev	Date	Details	Drawn
-	-/-/-	-	RT
Rev C	12.08.19	Proposed access aligned with outline permission block plan	RT
Rev B	23.07.19	Landscaping key added	RT
Rev A	23.07.19	Boundary line changed to match original outline application	RT

Client:
Mr & MrsTilley

Project Title:
Land Adjacent to 64 Park Road, Newhall, Swadlincote, Derbyshire, DE11 0TU

Drawing Title:
Proposed OS, Block and Site Plan

PLANNING DRAWING

TURNER & Co.

Turner & Co Ltd : Architectural Design : 1st Flr : Charity House Duke Street : Tutbury : Burton upon Trent : DE13 9NE
T : 01283 813368 W: www.tccltd.net E : enquiries@tccltd.net

Scale:	Date:	Drawn:	Checked:
varies	12.08.19	RT	

Reference:	Drawing Number:	Revision:
PR190619	P001	Rev C