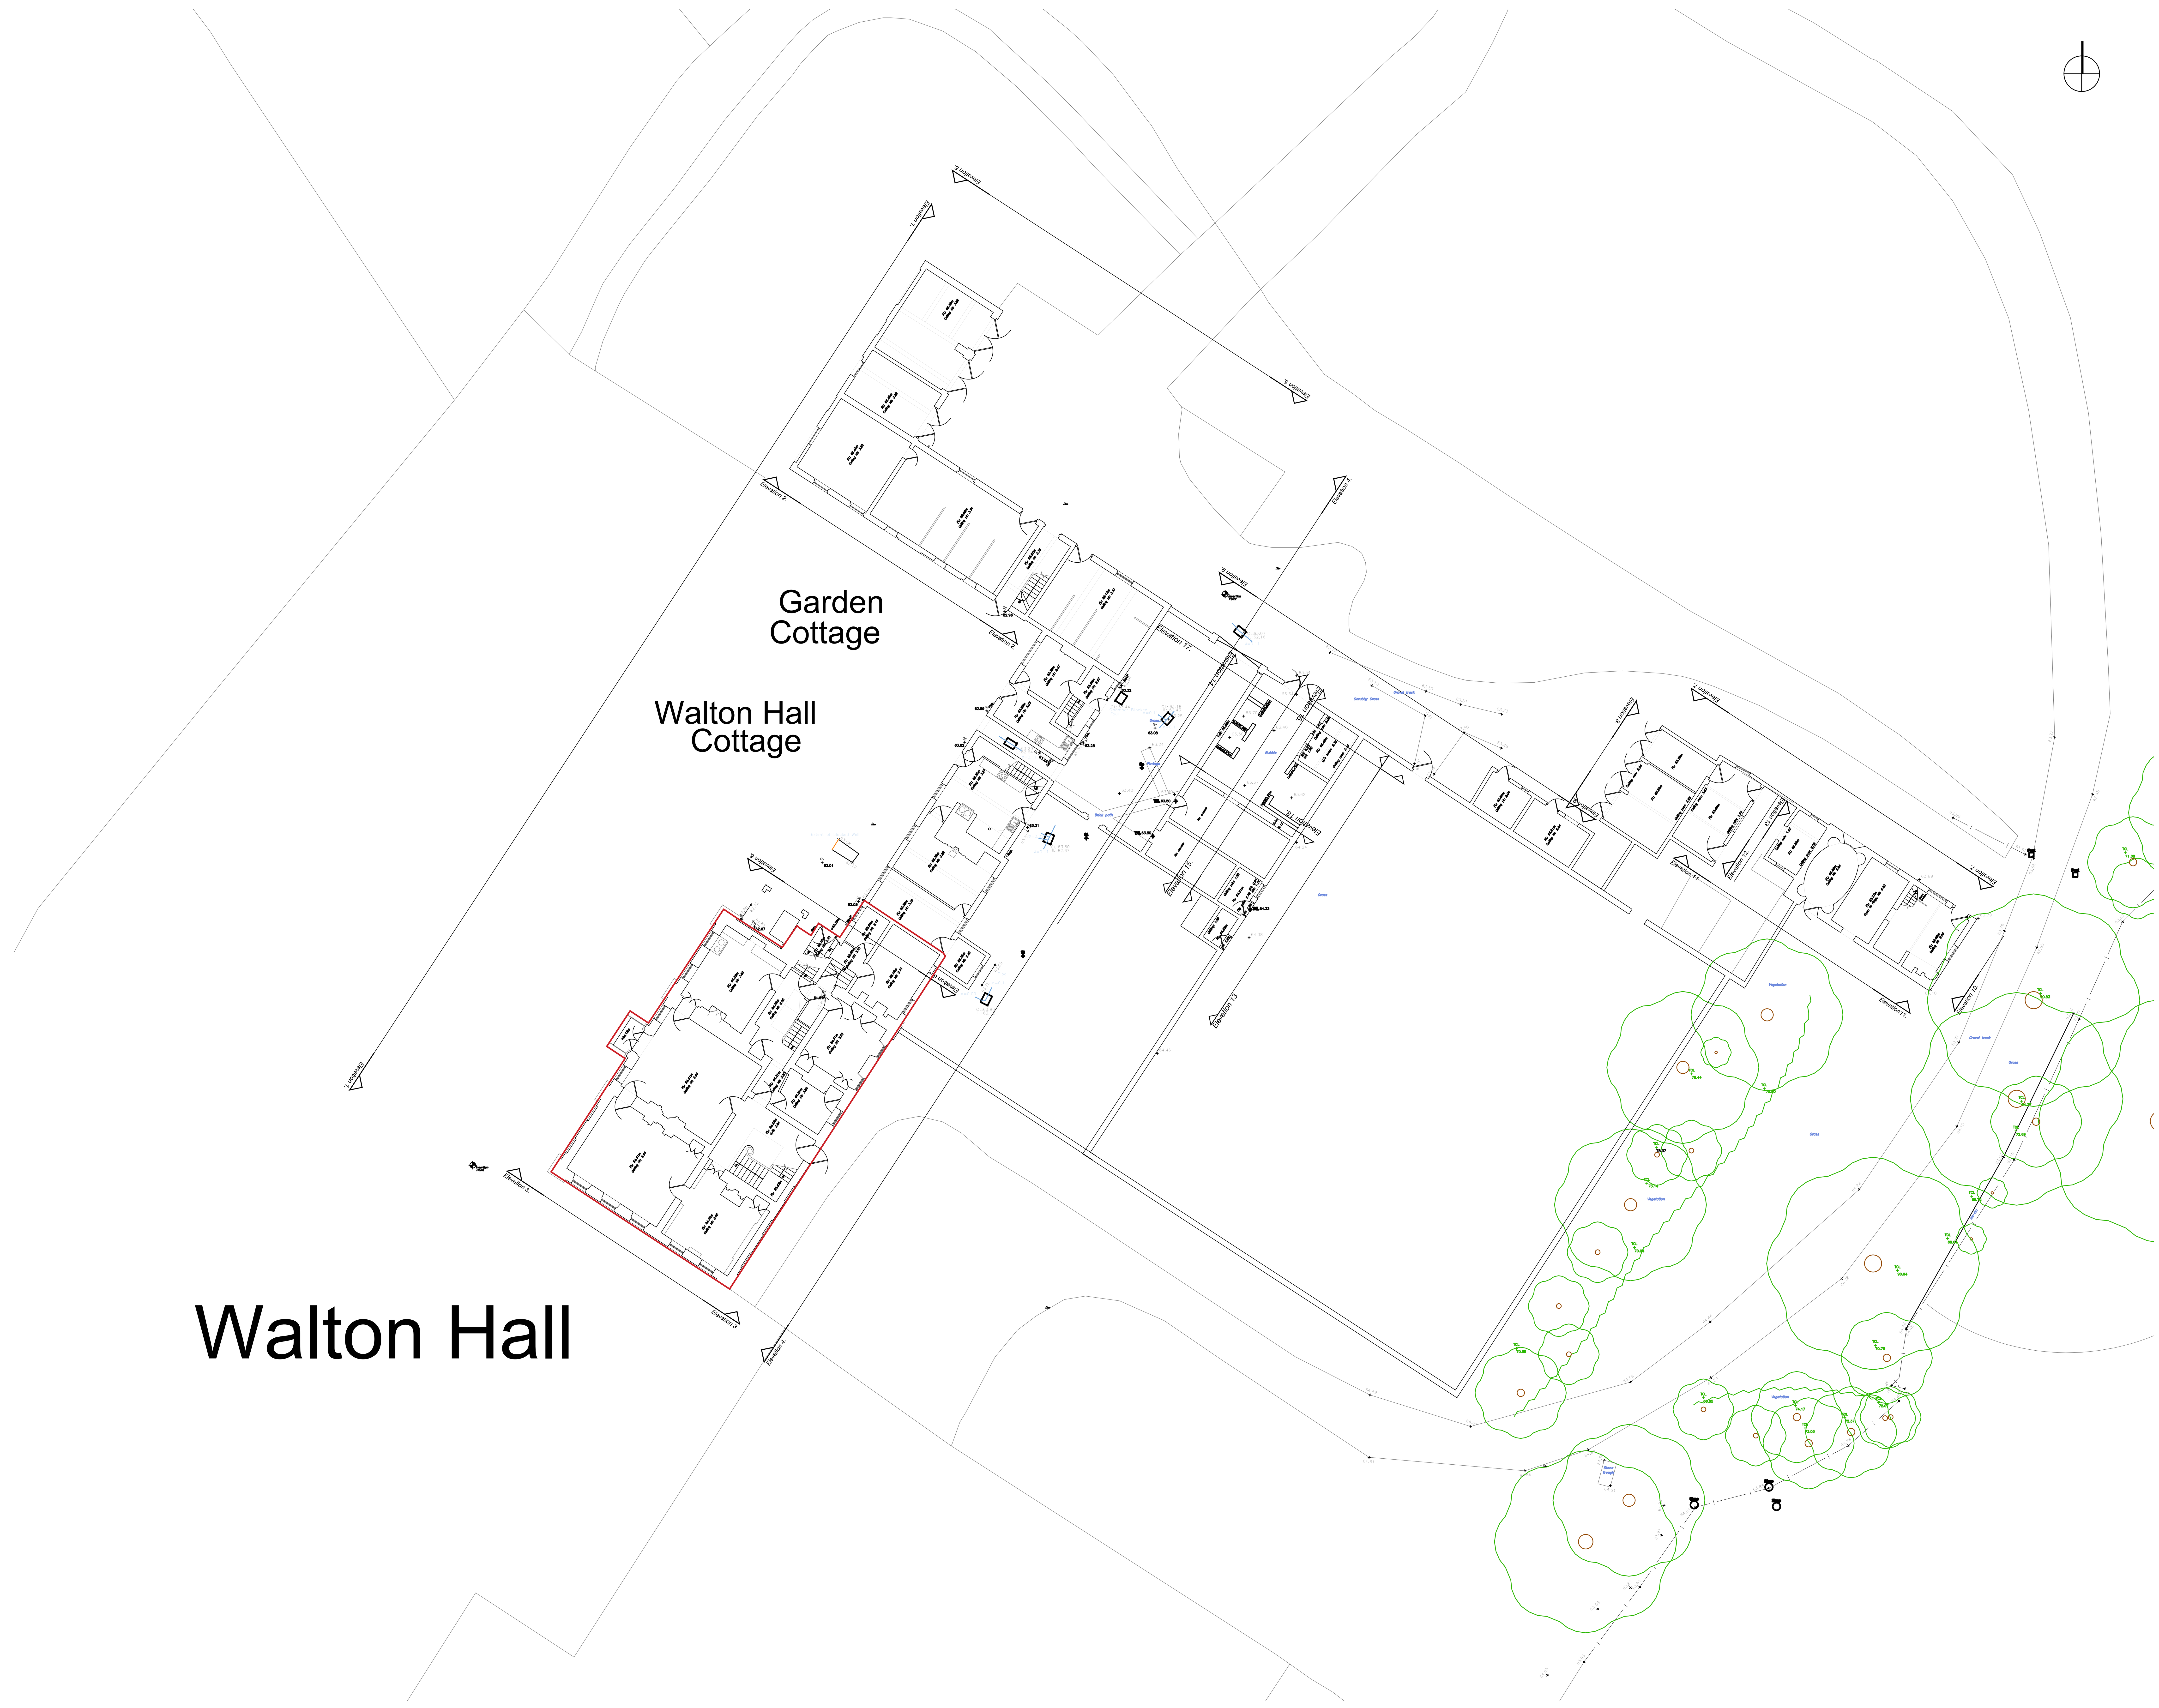


Safety Health and Environmental Information A1

The following risks are identified as unusual or unfamiliar to a competent contractor

CONSTRUCTION RISKS
There are no significant or unfamiliar risks

DEMOLITION RISKS (FUTURE)
There are no significant or unfamiliar risks

It is assumed that all work will be carried out by a competent contractor working, where appropriate, to an approved method statement

Notes:

REV	DETAILS	DATE	CHECKED
C	Red boundary amended to main house	15/03/19	JLL
B	Outbuilding surveyed and added to drawing	11/12/18	JLL
A	Red boundary line added	28/11/18	JLL

brownhill hayward brown
chartered architects

01543 254357 - mail@bhbarchitects.co.uk

Alteration and Repair to Walton Hall

Existing Site Plan

Mr & Mrs Lyell

DRAWING NO. 3405 - 02

REV C

DATE Sept '18

SURVEY DRAWING

DRAWN JLL

CHECKED AM

SCALE 1:100 @ A1

ISO 9001 REGISTERED FIRM

ISO 14001 REGISTERED FIRM

The copyright of this drawing and design is vested in the Architect and must not be copied or reproduced without written consent. All dimensions given are to be verified on site by the responsible contractor. Do not scale dimensions from this drawing.

PART OF bhb architects