




West Elevation - Garage
Scale 1:100

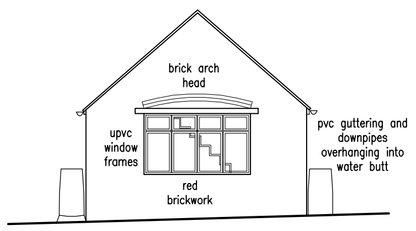


North Elevation - Garage
Scale 1:100

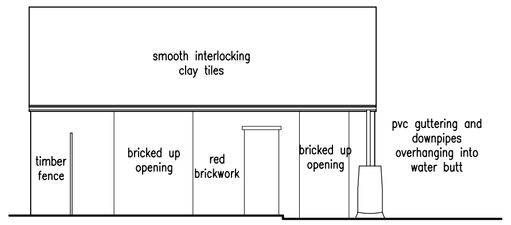


East Elevation - Garage
Scale 1:100

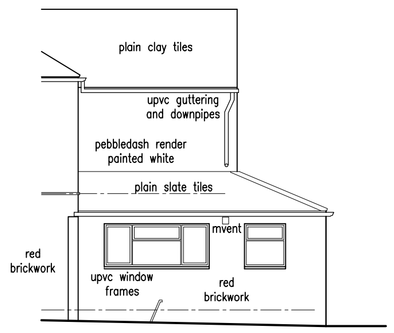



South Elevation - House
Scale 1:100

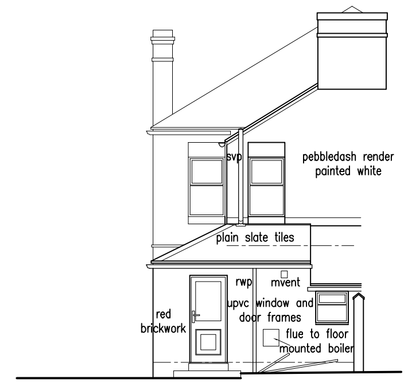


East Elevation - House
Scale 1:100

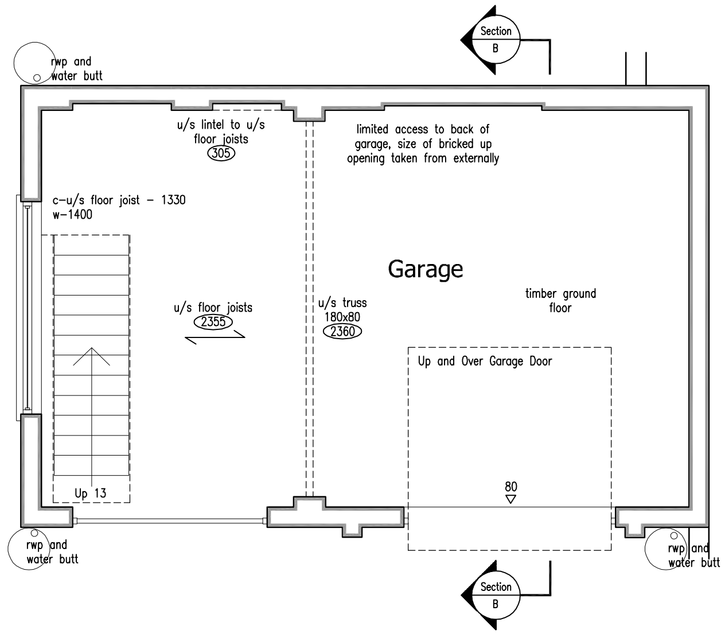

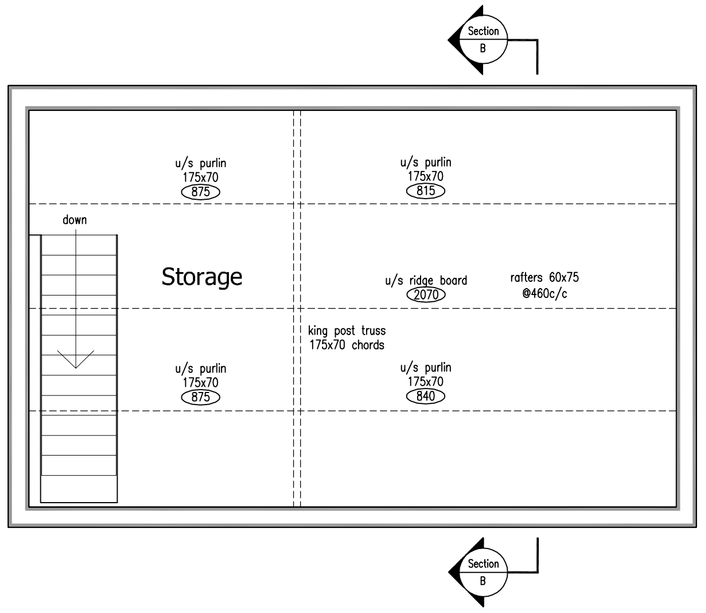


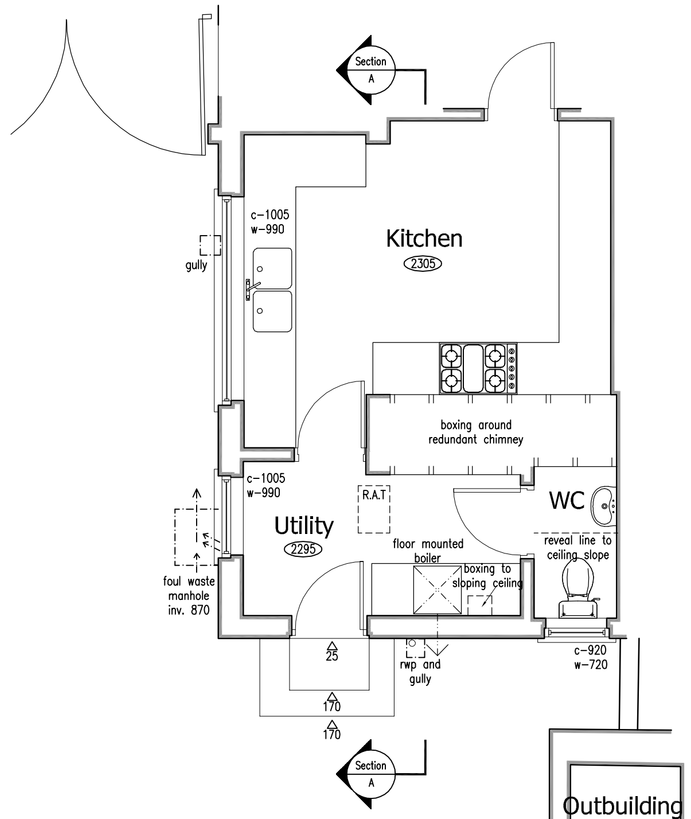


Ground Floor Plan
Scale 1:50

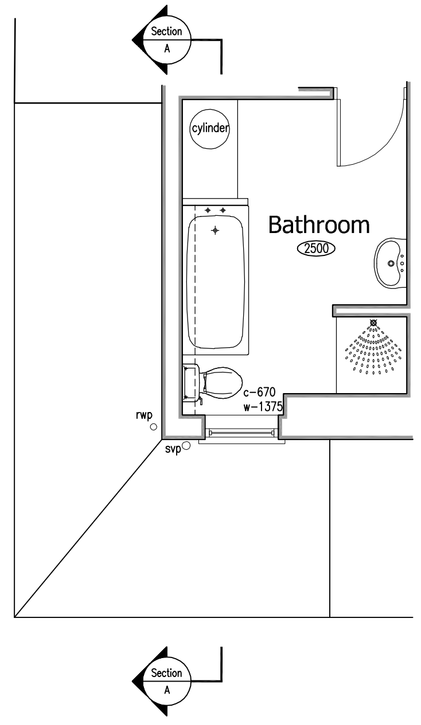

First Floor Plan
Scale 1:50

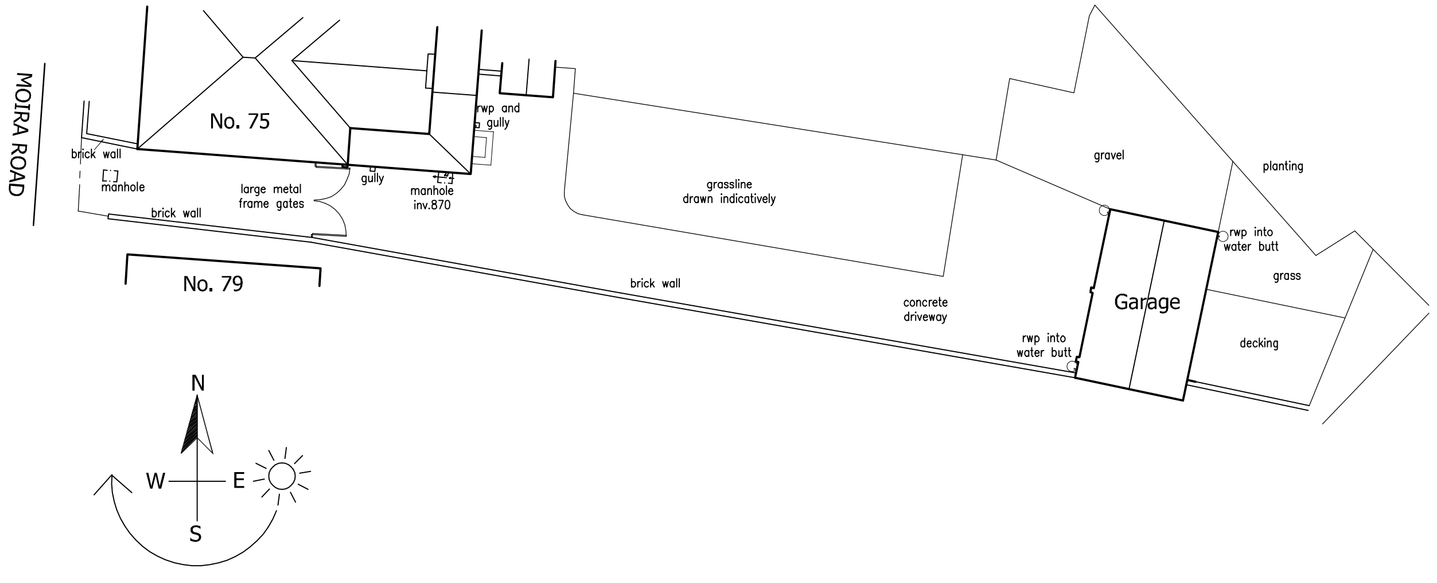

Site and Roof Plan
Scale 1:200

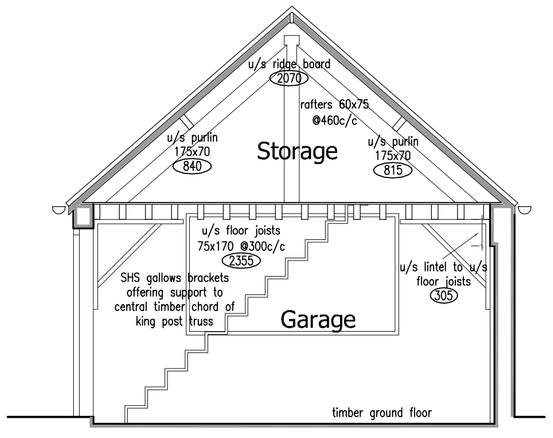

Section B-B
Scale 1:50



Section A-A
Scale 1:50

1:200 Metres
0 4 8 12

1:100 Metres
0 2 4 6

1:50 Metres
0 1 2 3

EXISTING DETAILS
75 MOIRA ROAD ~ WOODVILLE ~ DERBYSHIRE

Revisions :

Figured dimensions must be taken in preference to scaled dimensions and any discrepancies are to be referred to David Granger Architectural Design Limited. Contractors, subcontractors and suppliers must verify all dimensions on site before commencing any work or making any workshop drawings. All drawings are copyright of David Granger Architectural Design Limited. Ordnance Survey Data © Crown Copyright, All rights reserved. Licence No. AR100020449. Landmark Ref. LIG0816

DAVID GRANGER
ARCHITECTURAL DESIGN LIMITED

Project
75 Moira Road
Woodville
Derbyshire

Drawing Title
Existing Details
Sheet 1 of 1

Client
Mr and Mrs J. Greene

Drawing No.
19.3721.01

Date
July 2019

Scale (A1 Size)
As Shown

Drawn by
AC

Checked by
NK

The Old Cottage Hospital, Leicester Road,
Ashby-de-la-Zouch, Leicestershire, LE65 1DB
Tel: 01530 560939
www.davidgrangerdesign.com
Company Reg. No. 5568912