
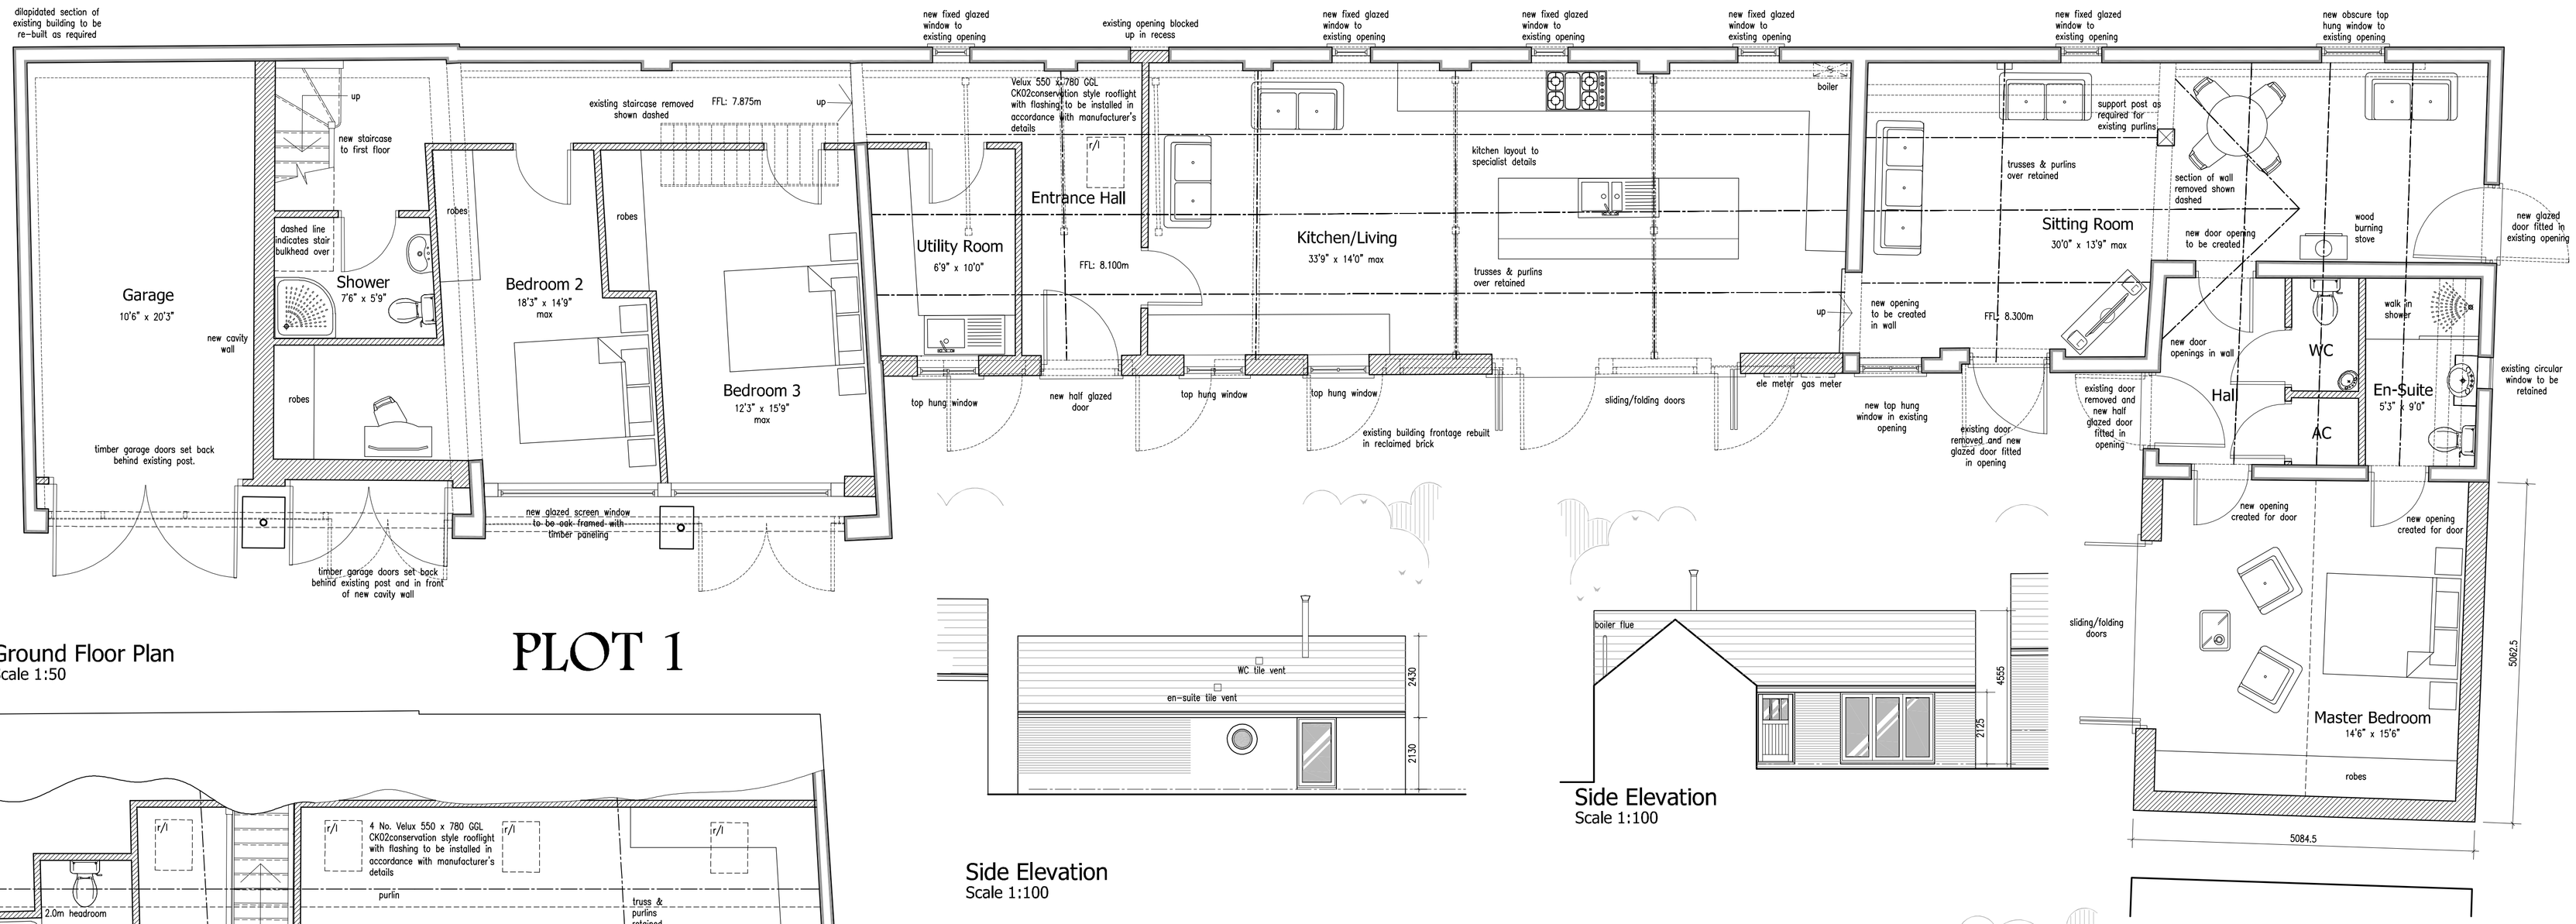


Ground Floor Plan
Scale 1:50


PLOT 1

Side Elevation
Scale 1:100


Side Elevation
Scale 1:100

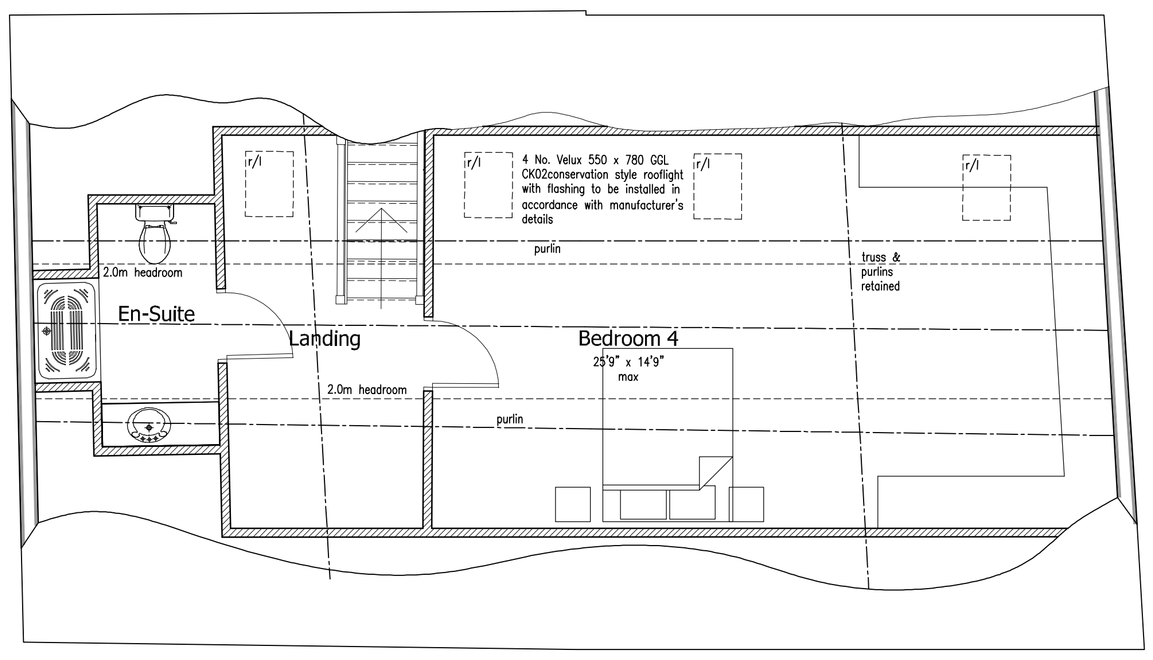


First Floor Plan
Scale 1:50

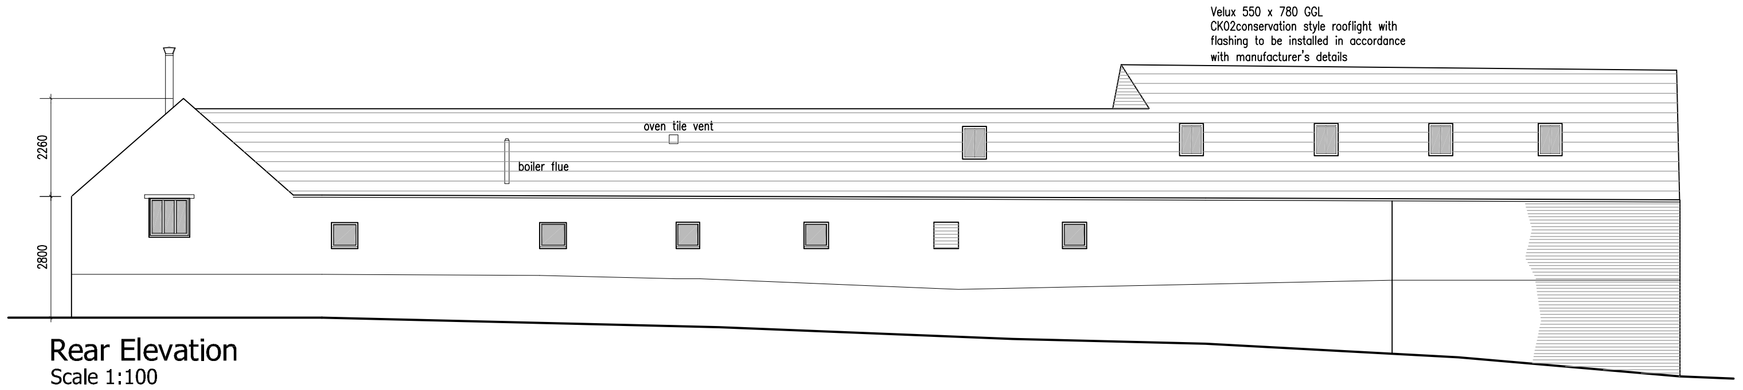

Rear Elevation
Scale 1:100

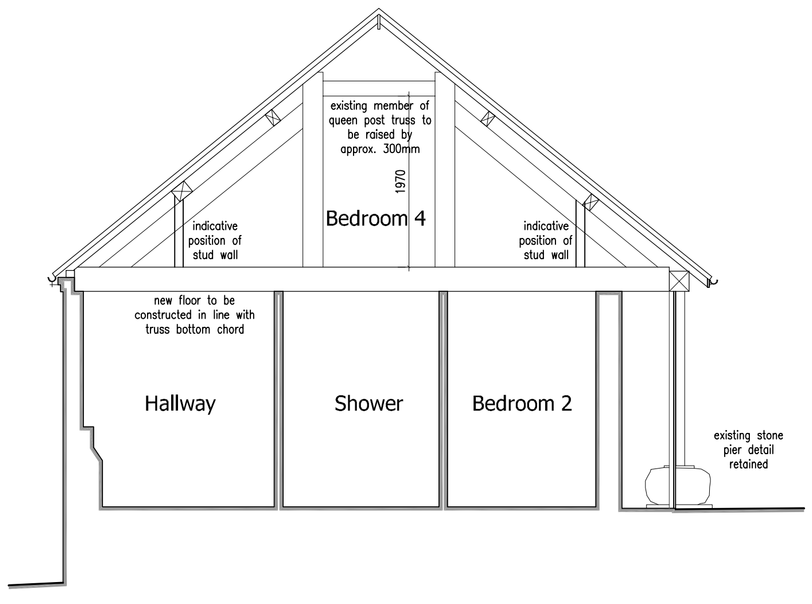

Indicative Section
Scale 1:50

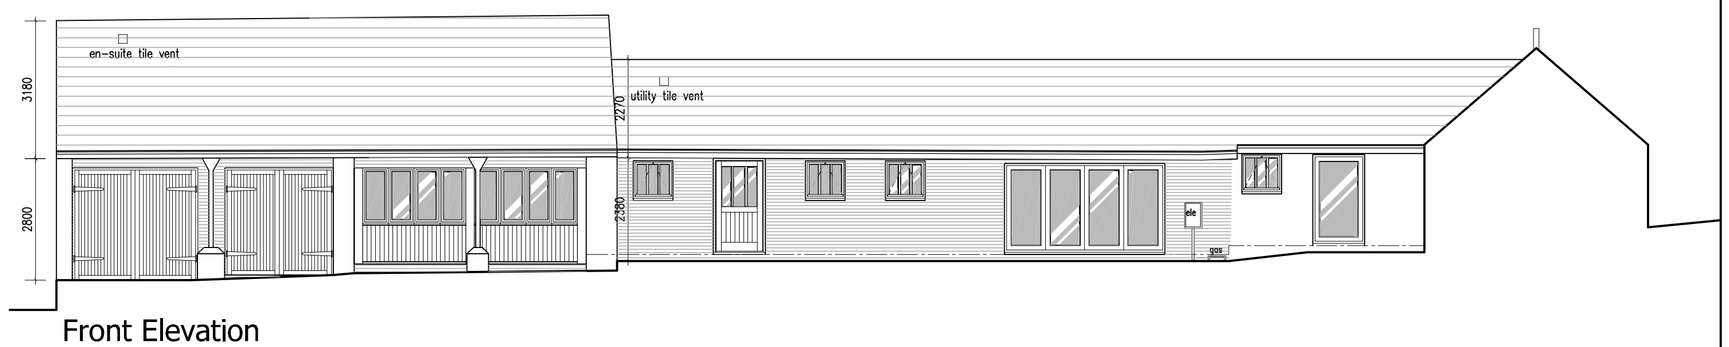

Front Elevation
Scale 1:100

DETAILED PLANNING

PROPOSED RESIDENTIAL CONVERSION ~ SMISBY MANOR ~ ANNWELL LANE ~ SMISBY ~ DERBYSHIRE

1:100 Metres 0 2 4 6

1:50 Metres 0 1 2 3

Note:
To be read in conjunction with topographical survey drawings 10.2617.09-10 and existing detail drawings 10.2617.11-13

Revisions :
- D Meter boxes amended 16/07/20
- C Planning amendments 30/01/20
- B Planning amendments 20/03/17
- A Clients amendments 20/03/17

Figured dimensions must be taken in preference to scaled dimensions and any discrepancies are to be referred to David Granger Architectural Design Limited. Contractors, subcentractors and suppliers must verify all dimensions on site before commencing any work or making any workshop drawings. All drawings are copyright of David Granger Architectural Design Limited. Ordnance Survey Data © Crown Copyright, All rights reserved. Licence No. AR100020449. Landmark Ref. LIG0816

DAVID GRANGER
ARCHITECTURAL DESIGN LIMITED

Project
Smisby Manor
Annwell Lane
Smisby
Derbyshire

Drawing Title
Detailed Planning (Conversion)
Sheet 2 of 4

Client
Mr D. Rogers

Drawing No.
10.2617.42 D

Date
March 2017

Scale (A1 Size)
As Shown

Drawn by
MP/SM

Checked by
MP

The Old Cottage Hospital, Leicester Road,
Ashby-de-la-Zouch, Leicestershire, LE65 1DB
Tel: 01530 560939 Fax: 01530 560115
www.davidgrangerdesign.com
Company Reg. No. 5068912