
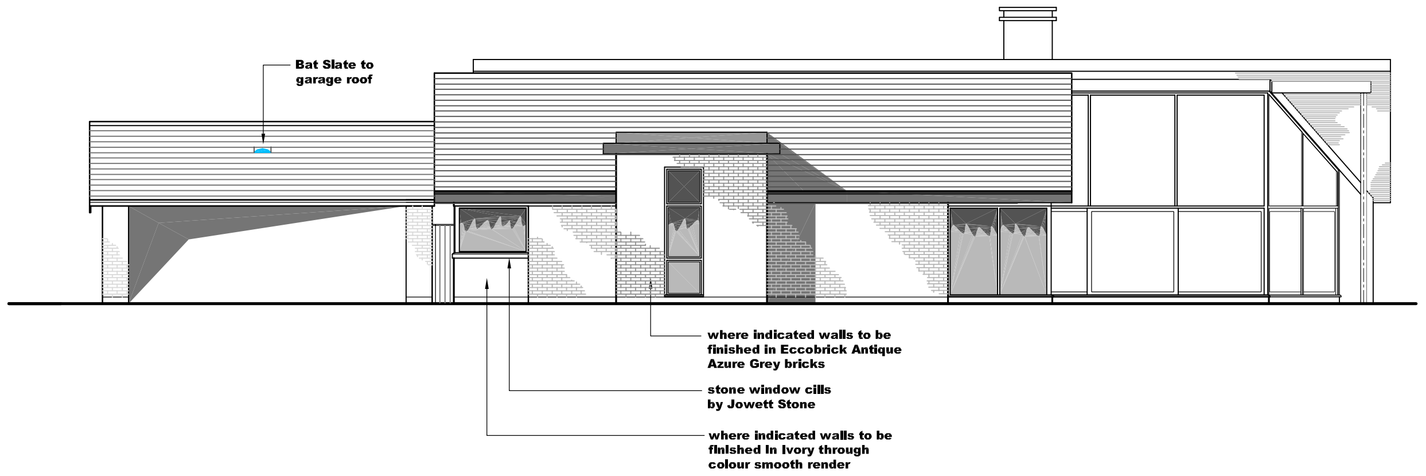



Elevation 4 - Side - South

Datum: 30.00m - Scale 1:100

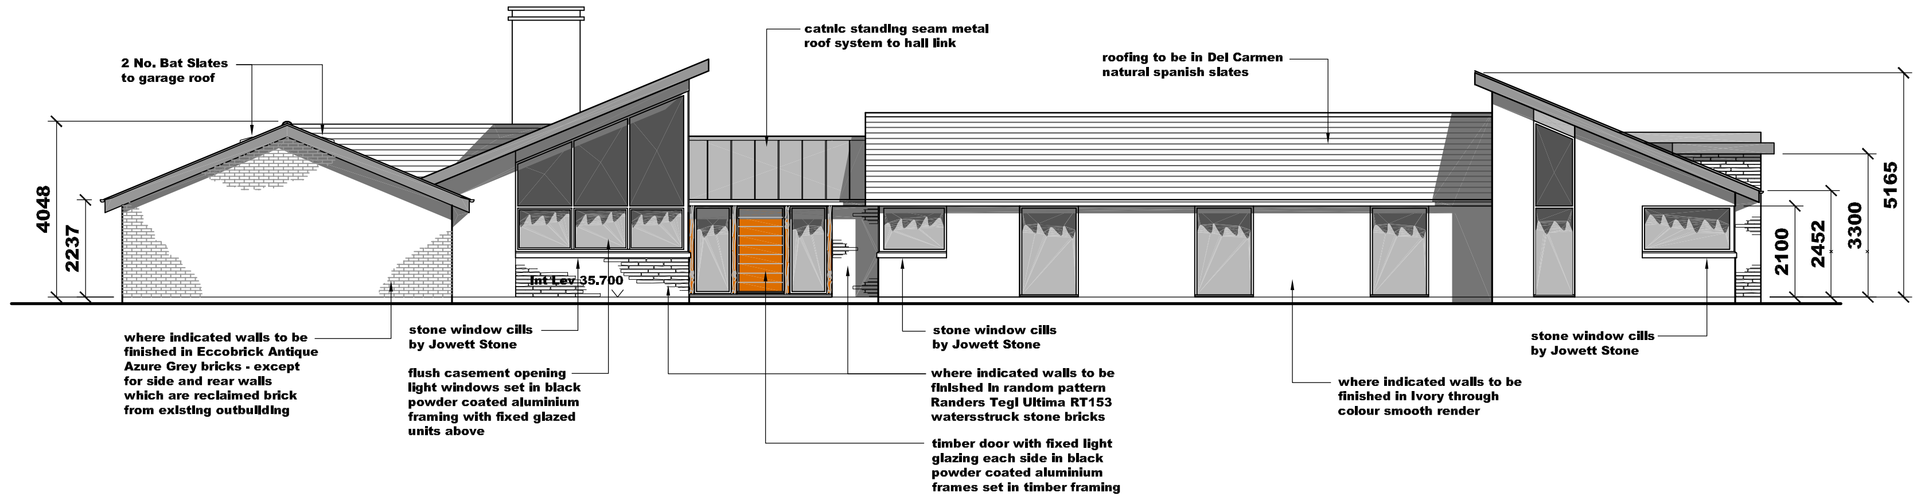


Elevation 1 - Front - West

Datum: 30.00m - Scale 1:100

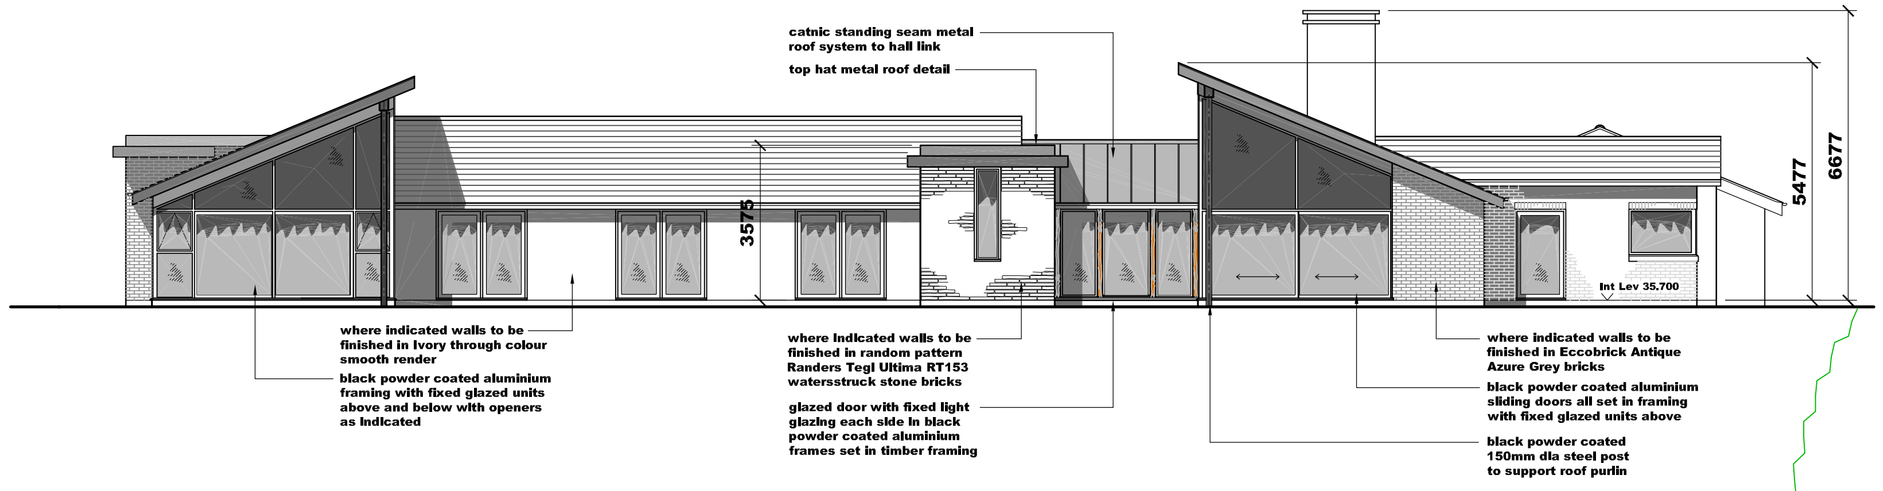


Elevation 3 - Rear - East

Datum: 30.00m - Scale 1:100

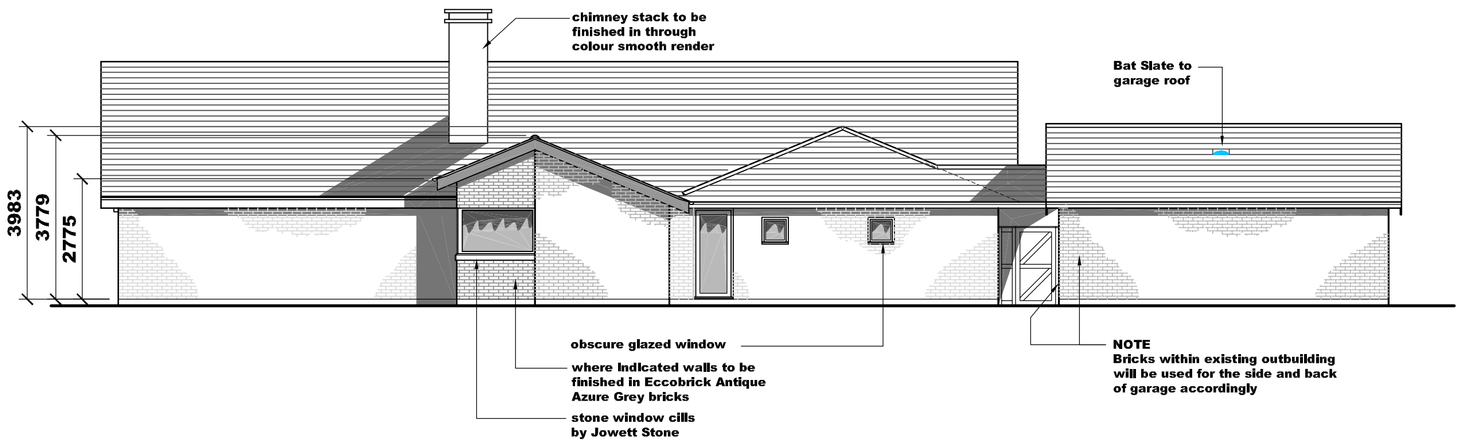


Elevation 2 - Side - North

Datum: 30.00m - Scale 1:100

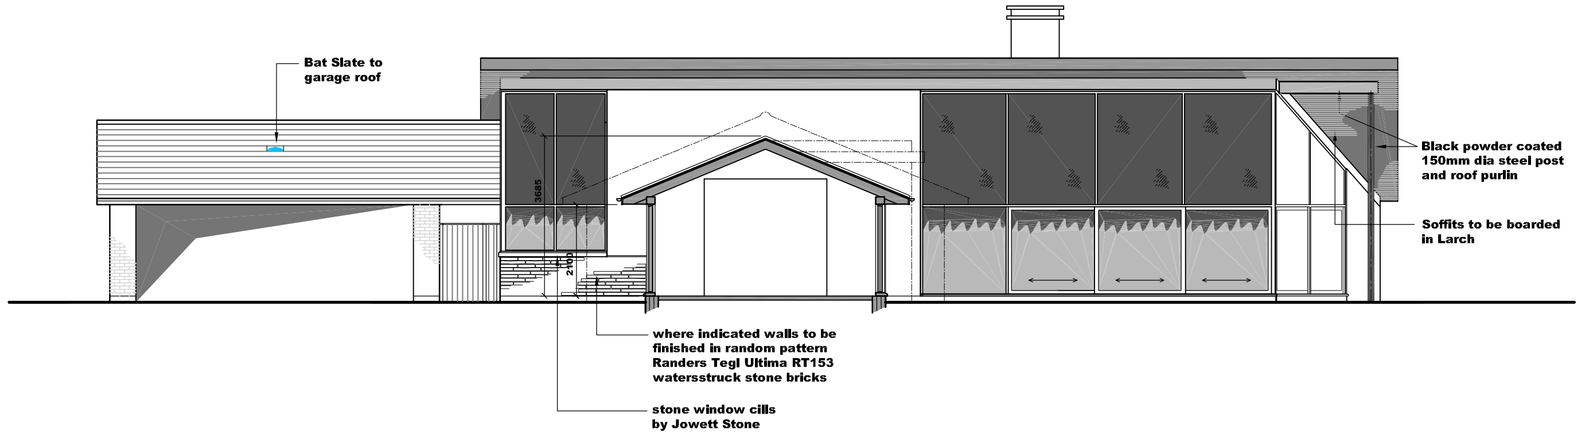

Sectional Elevation 5

Datum: 30.00m - Scale 1:100

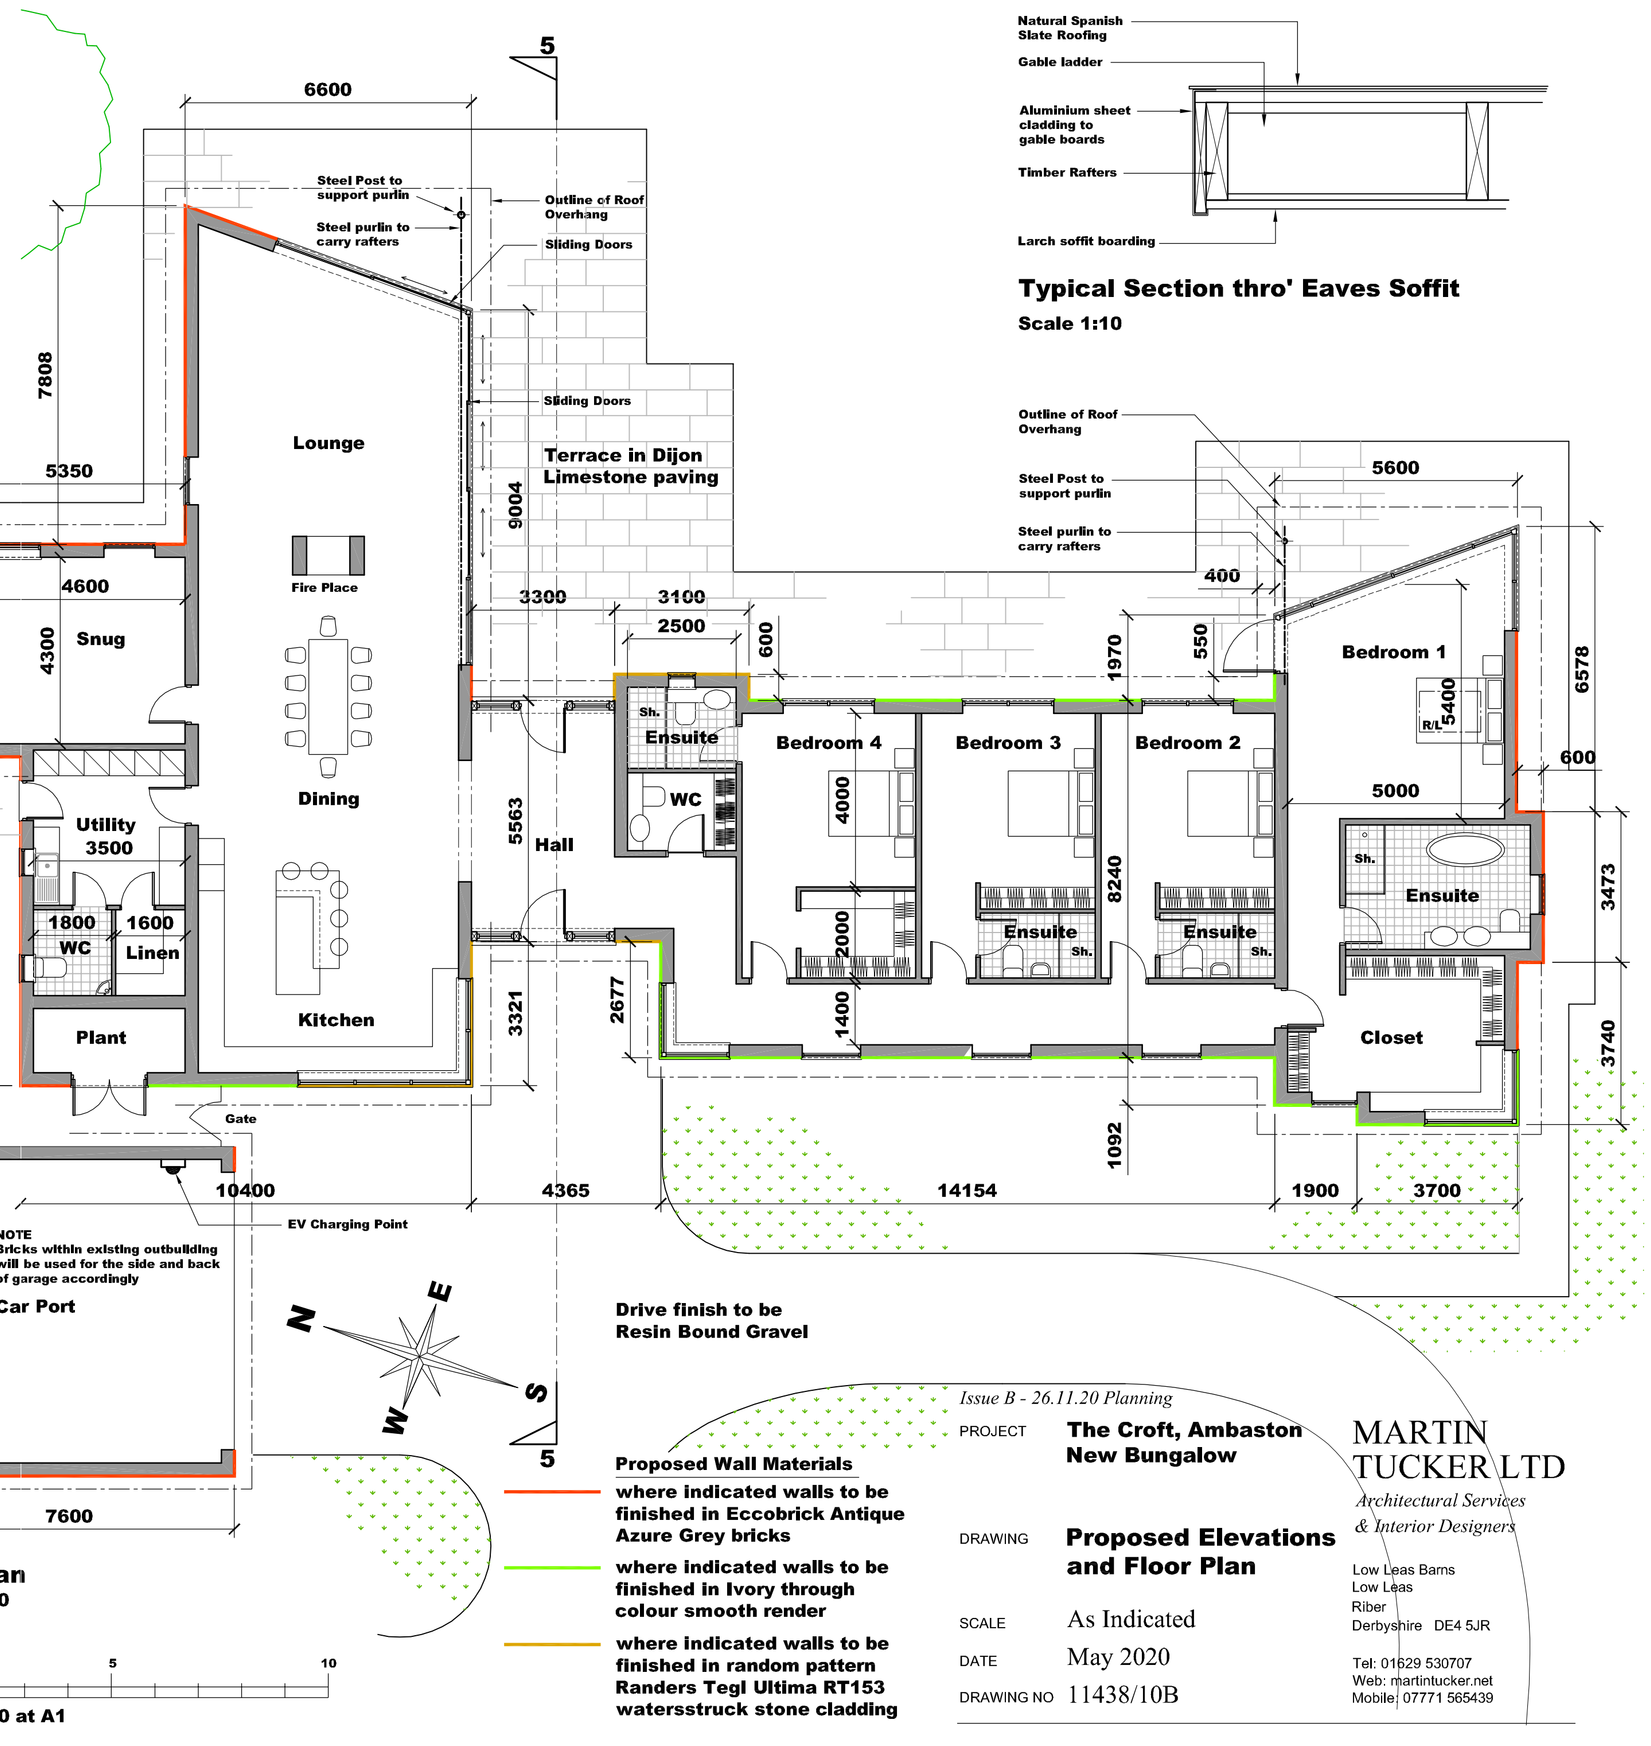

Floor Plan

Scale 1:100

0 5 10

Scale 1:100 at A1

Typical Section thro' Eaves Soffit

Scale 1:10

Issue B - 26.11.20 Planning

PROJECT **The Croft, Ambaston New Bungalow**

DRAWING **Proposed Elevations and Floor Plan**

SCALE As Indicated

DATE May 2020

DRAWING NO 11438/10B

MARTIN TUCKER LTD
Architectural Services & Interior Designers
Low Leas Barns
Low Leas
Riber
Derbyshire DE4 5JR
Tel: 01629 530707
Web: martintucker.net
Mobile: 07771 565439