



WEST ELEVATION

Datum Level = 96.00mm

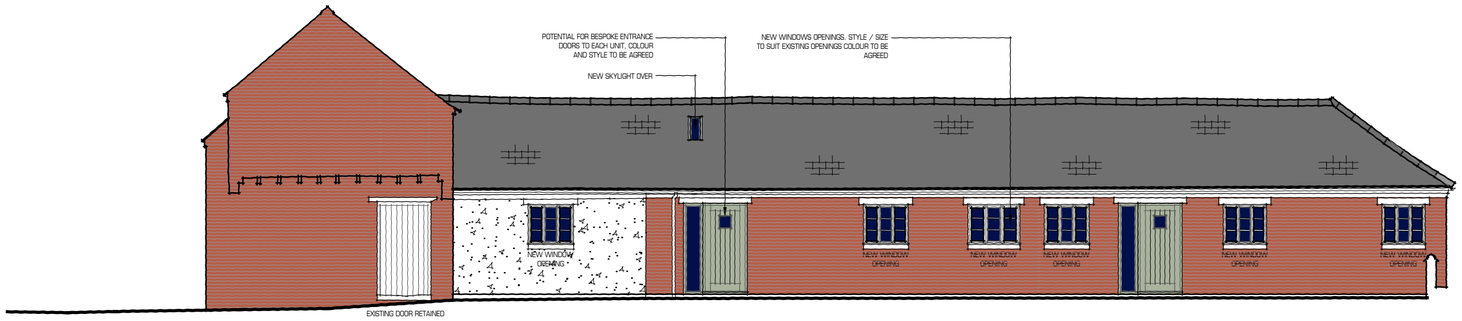

WEST ELEVATION

Datum Level = 96.00mm

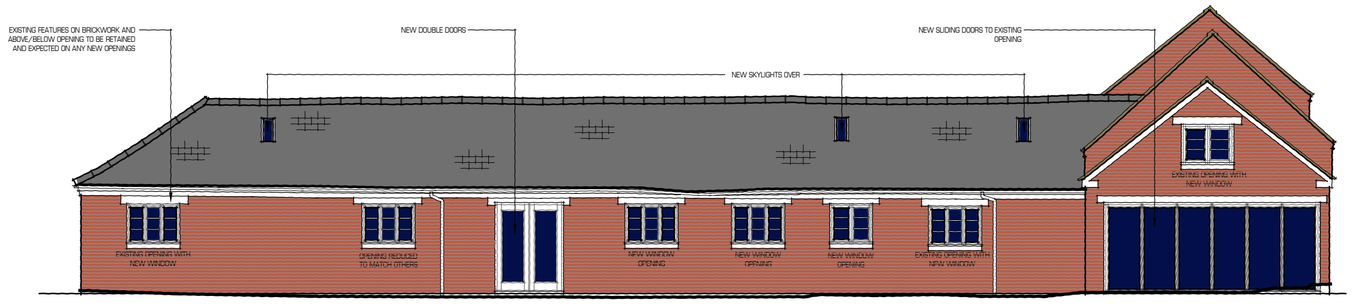

EAST ELEVATION

Datum Level = 96.00mm

Conversion of Listed Buildings - Farmhouse and West and East Barns

Rev	Amendment	Date	Drn	Chk
Rev B	West elevation - Staircase and tall and slim door reinstated. Existing window to top of staircase retain wth part fixed panel and new window opening.	10.11.21	DC	
Rev A	Render density reduced and window removed and existing door added.	25.06.21	DC	

Revisions:

white ridge
architecture
urban design
masterplanning
hilton hall hilton lane essington staffordshire WV11 2BQ tel:01902 728866
e: info@whiteridgearchitecture.com w: whiteridgearchitecture.com

CAMERON

Site:
Residential Development off Old Etwell Road.Mickleover, Derbyshire, DE3 0AD

Title:
Planning Drawing
Reburbish Units 1-5 & R1/R2/R3
Elevations

Scale: 1:100@A2

Date: 05/08/2021

Drg No.: 2270/41

Rev: B

DRAWN: DC

WRITTEN DIMENSIONS TO BE TAKEN ONLY - DO NOT SCALE FROM DRAWING - MINOR INACCURACIES MAY OCCUR DUE TO PRINTING PROCESSES

DRAFT
FOR CLIENT, PLANNING & BUILDING REGULATION APPROVAL