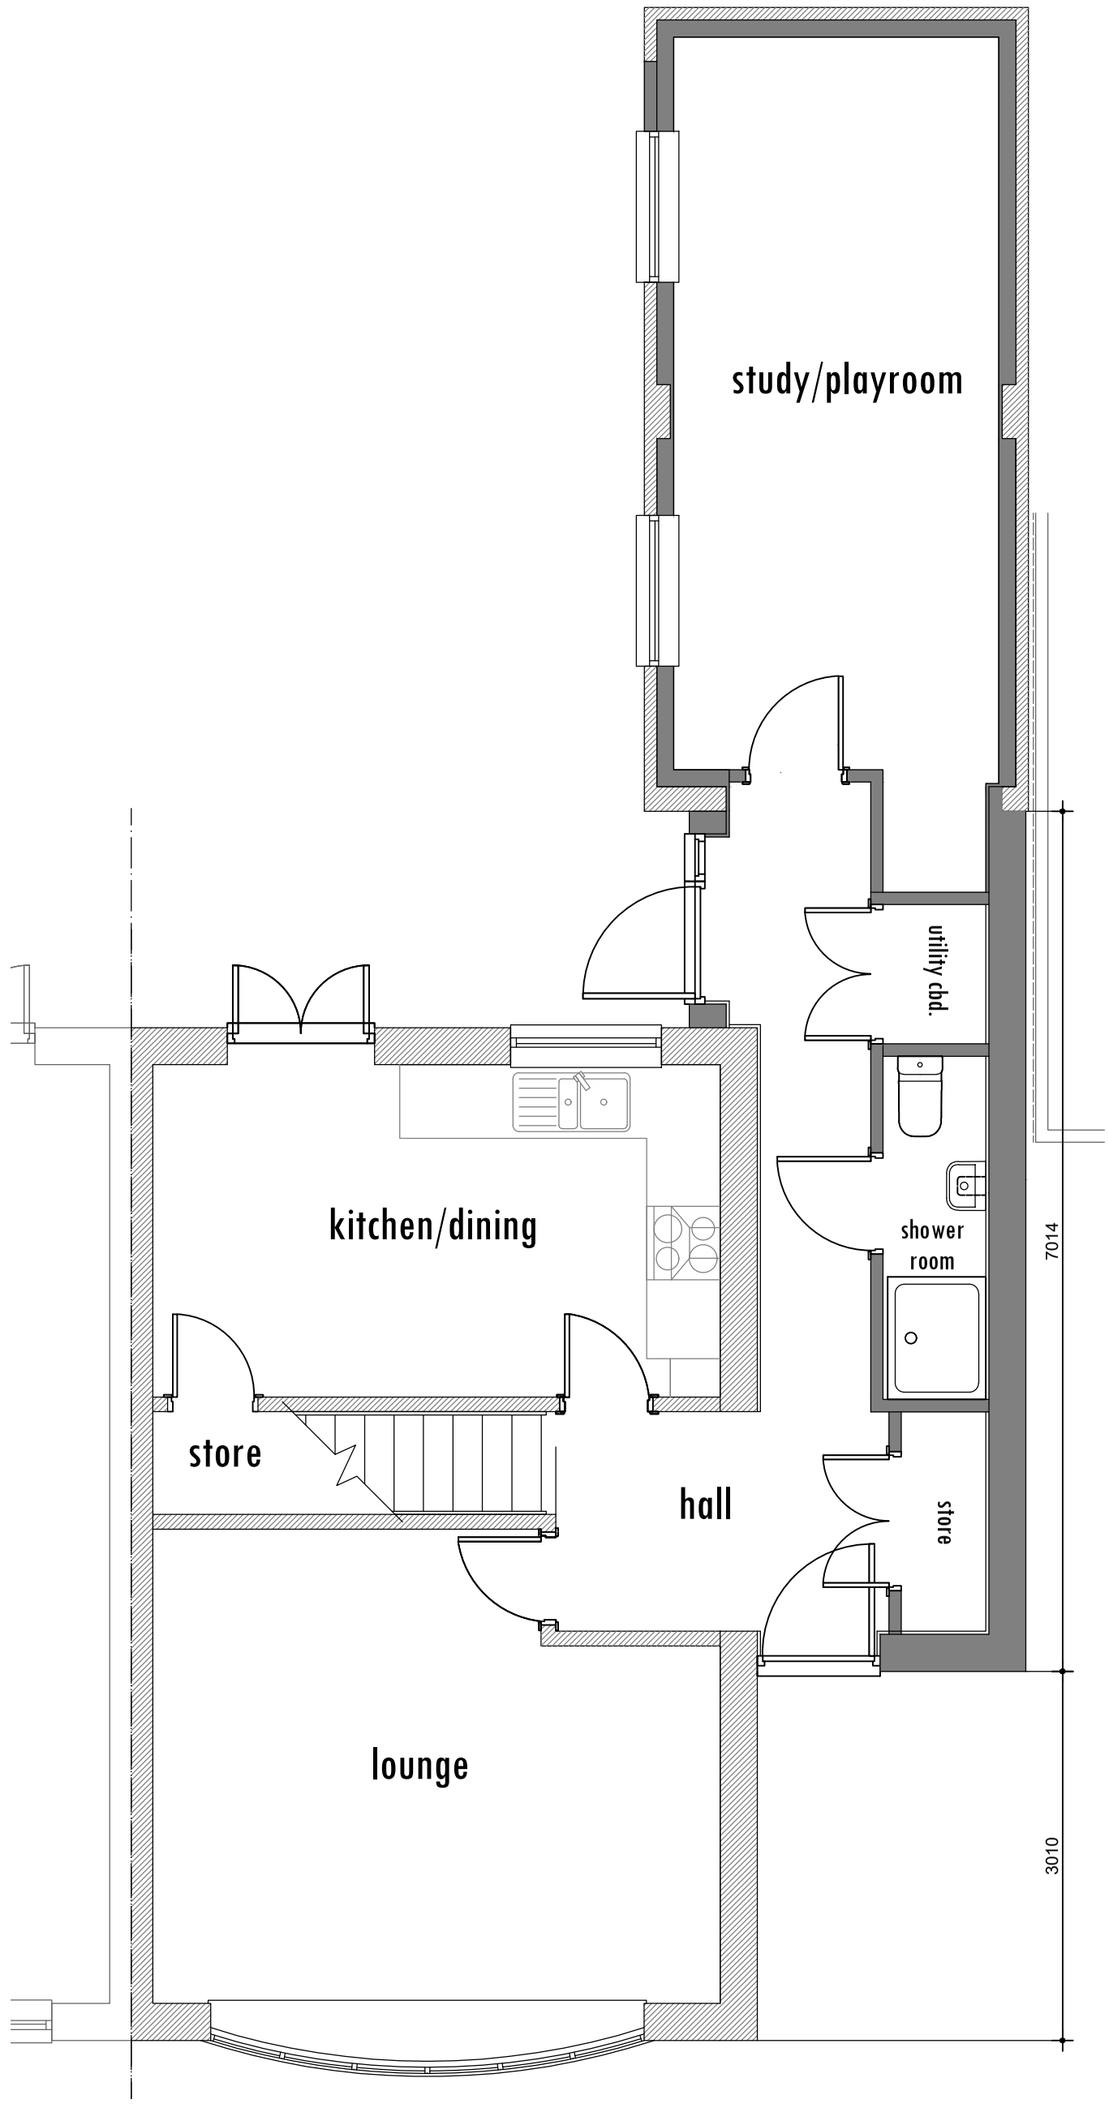


PROPOSED GROUND FLOOR

SCALE 1:50

Rev.	Date.	Note.
-	-	-

Elegance Architecture & Design

t - +44 7907159459
e- info@elegancearchitecture.co.uk
www.elegancearchitecture.co.uk
Company Reg. No. 10169163

This drawing and the building works depicted are the copyright of Elegance Architecture and Design Ltd. and may not be reproduced except by written permission. This drawing must be read and checked against any specialist drawings and information provided. Do not scale from this drawing when using this for construction purposes. Use figured dimensions only. © Elegance Architecture and Design Ltd. 2016

Client;	Date of first issue;
Chris & Rebecca	November 2021
Project;	**Scale / Paper size;**
16 Cheviot Close, Swadlincote, DE11 9EE	1:50 / A3
Drawing name;	**Drawing number;**
Proposed Ground Floor Plan	21123-04