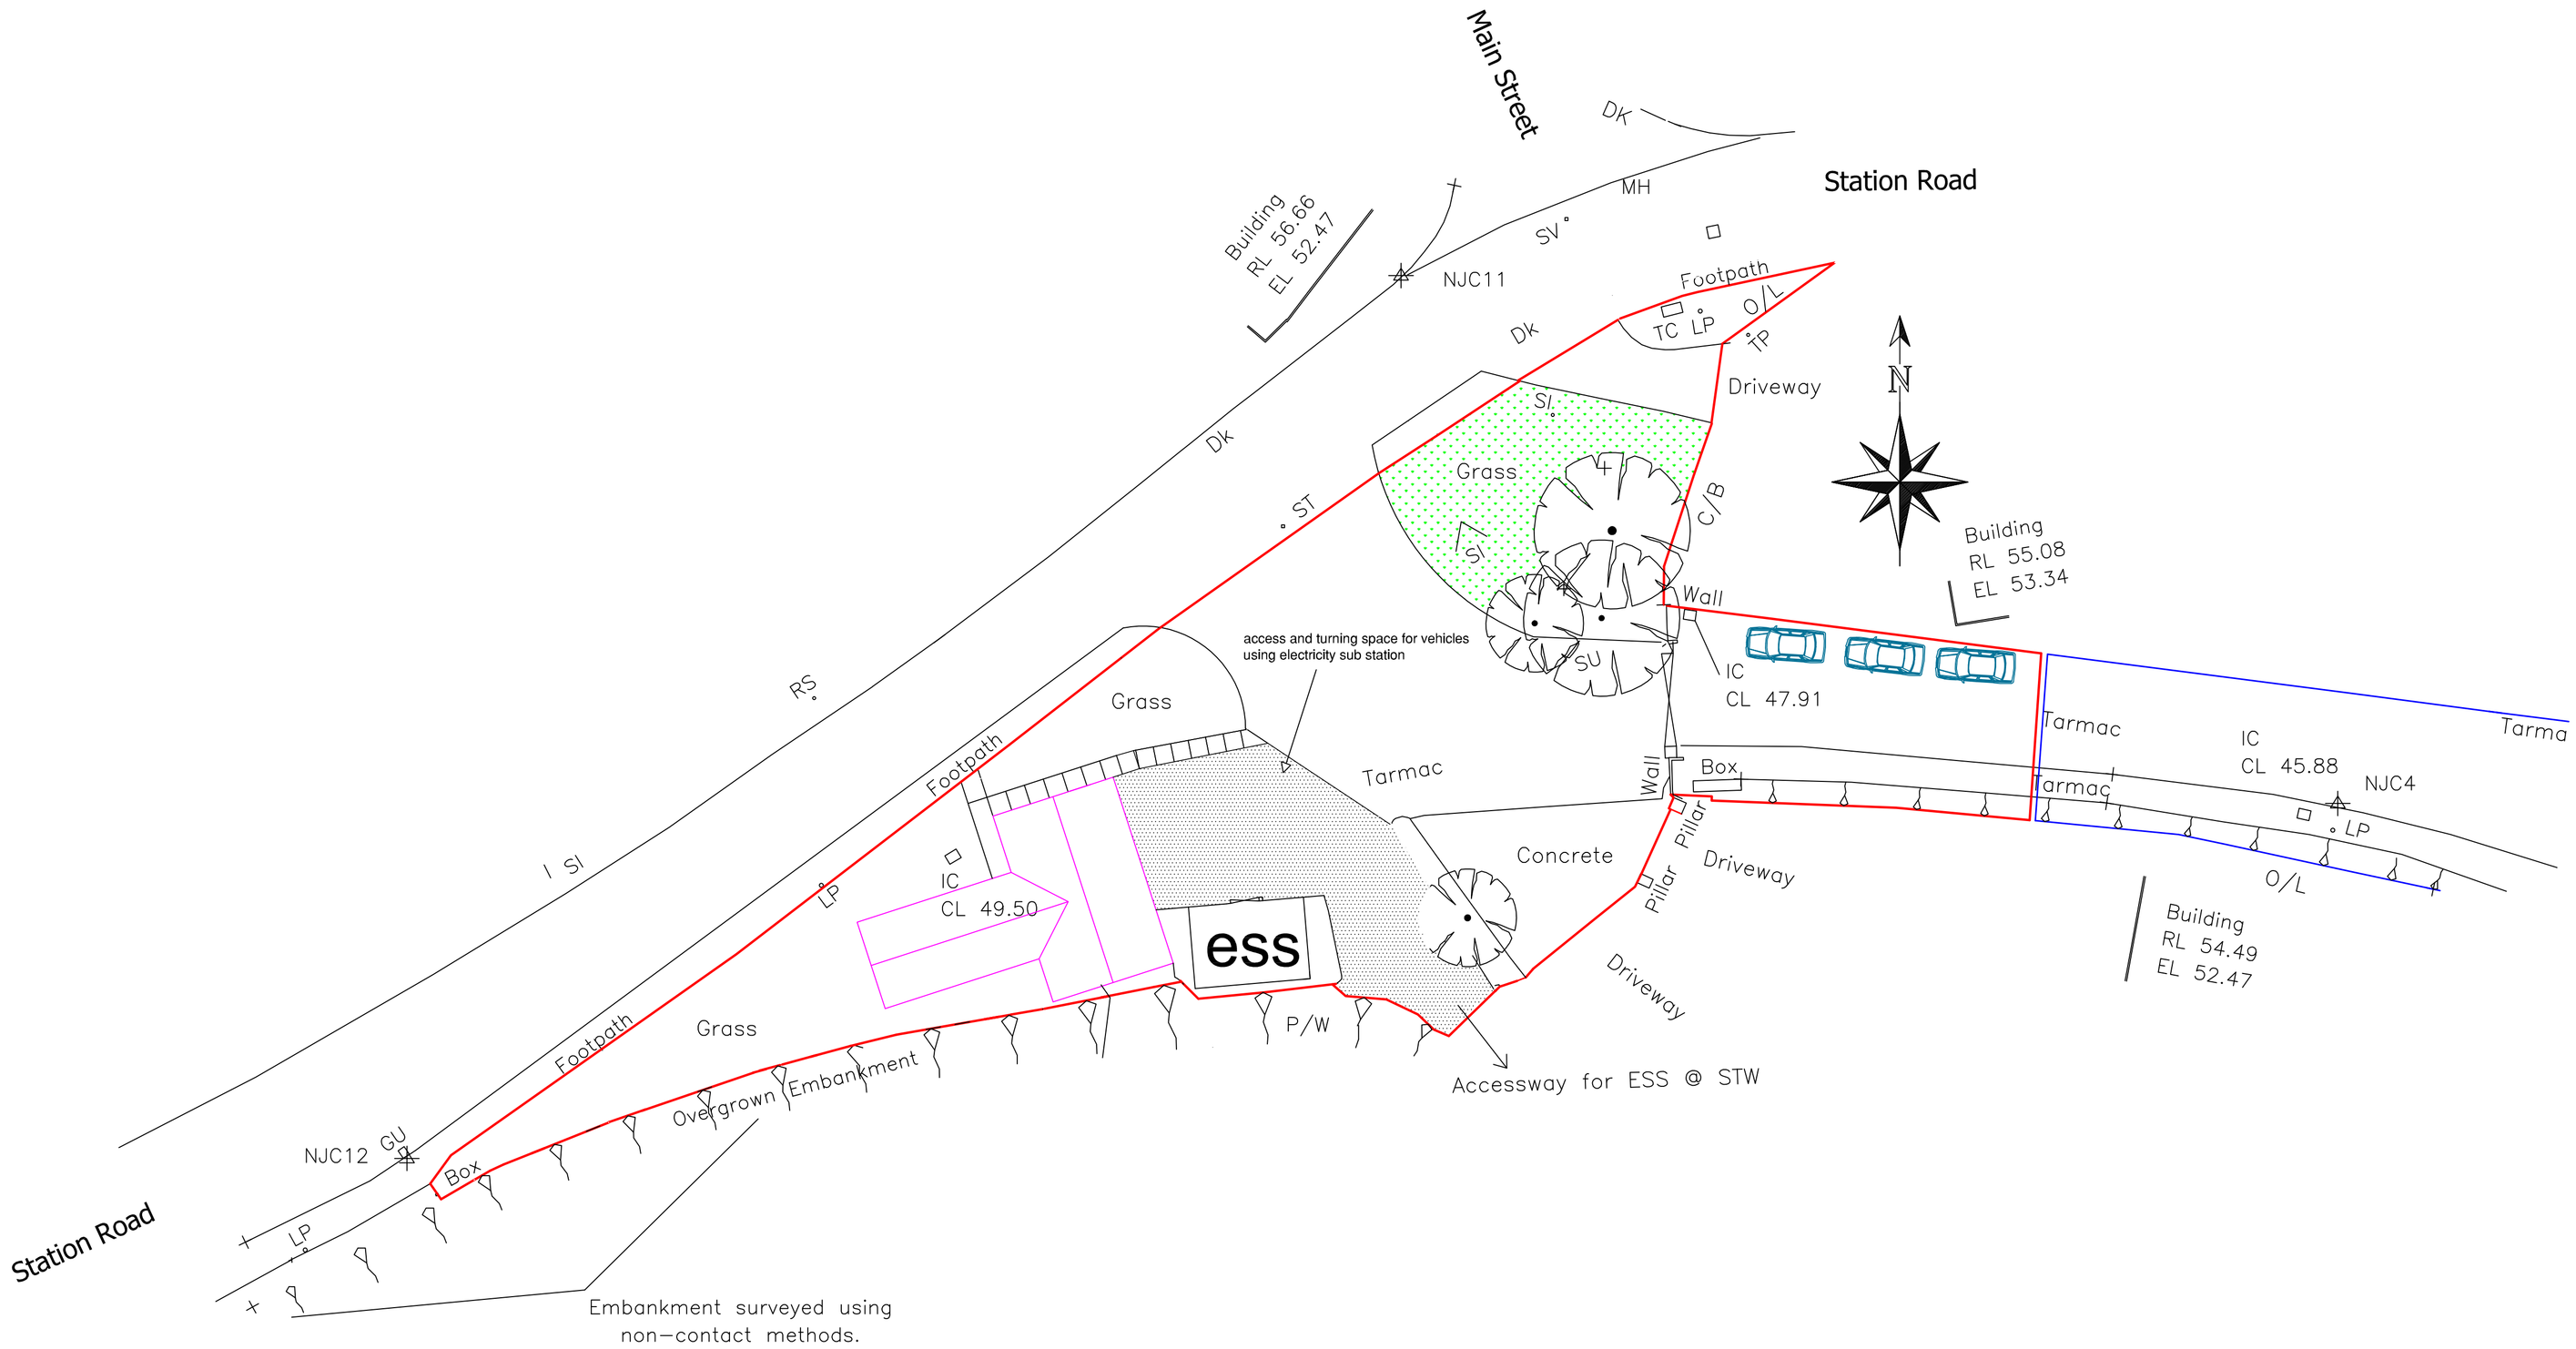


Rev	Description	Date

DAVID BOWN
BUILDING SURVEYORS

7 Ashview Close
Etwall
Derbyshire
DE65 6JY

01283 734211

davidbown1@hotmail.com

Client

Mr C Toon

Contract Title

New Showroom
Land at Station Yard
Station Road
Melbourne, Derbyshire

Drawing Contents

Site plan
as proposed

Drawn	Checked	Authorised
DB	SDB	DB
Date	**Scale**	**Sheet size**
Oct 2021	1:200	A1

Drg. No.

4/10/21/1

Revision