



Proposed New Boundary Treatments

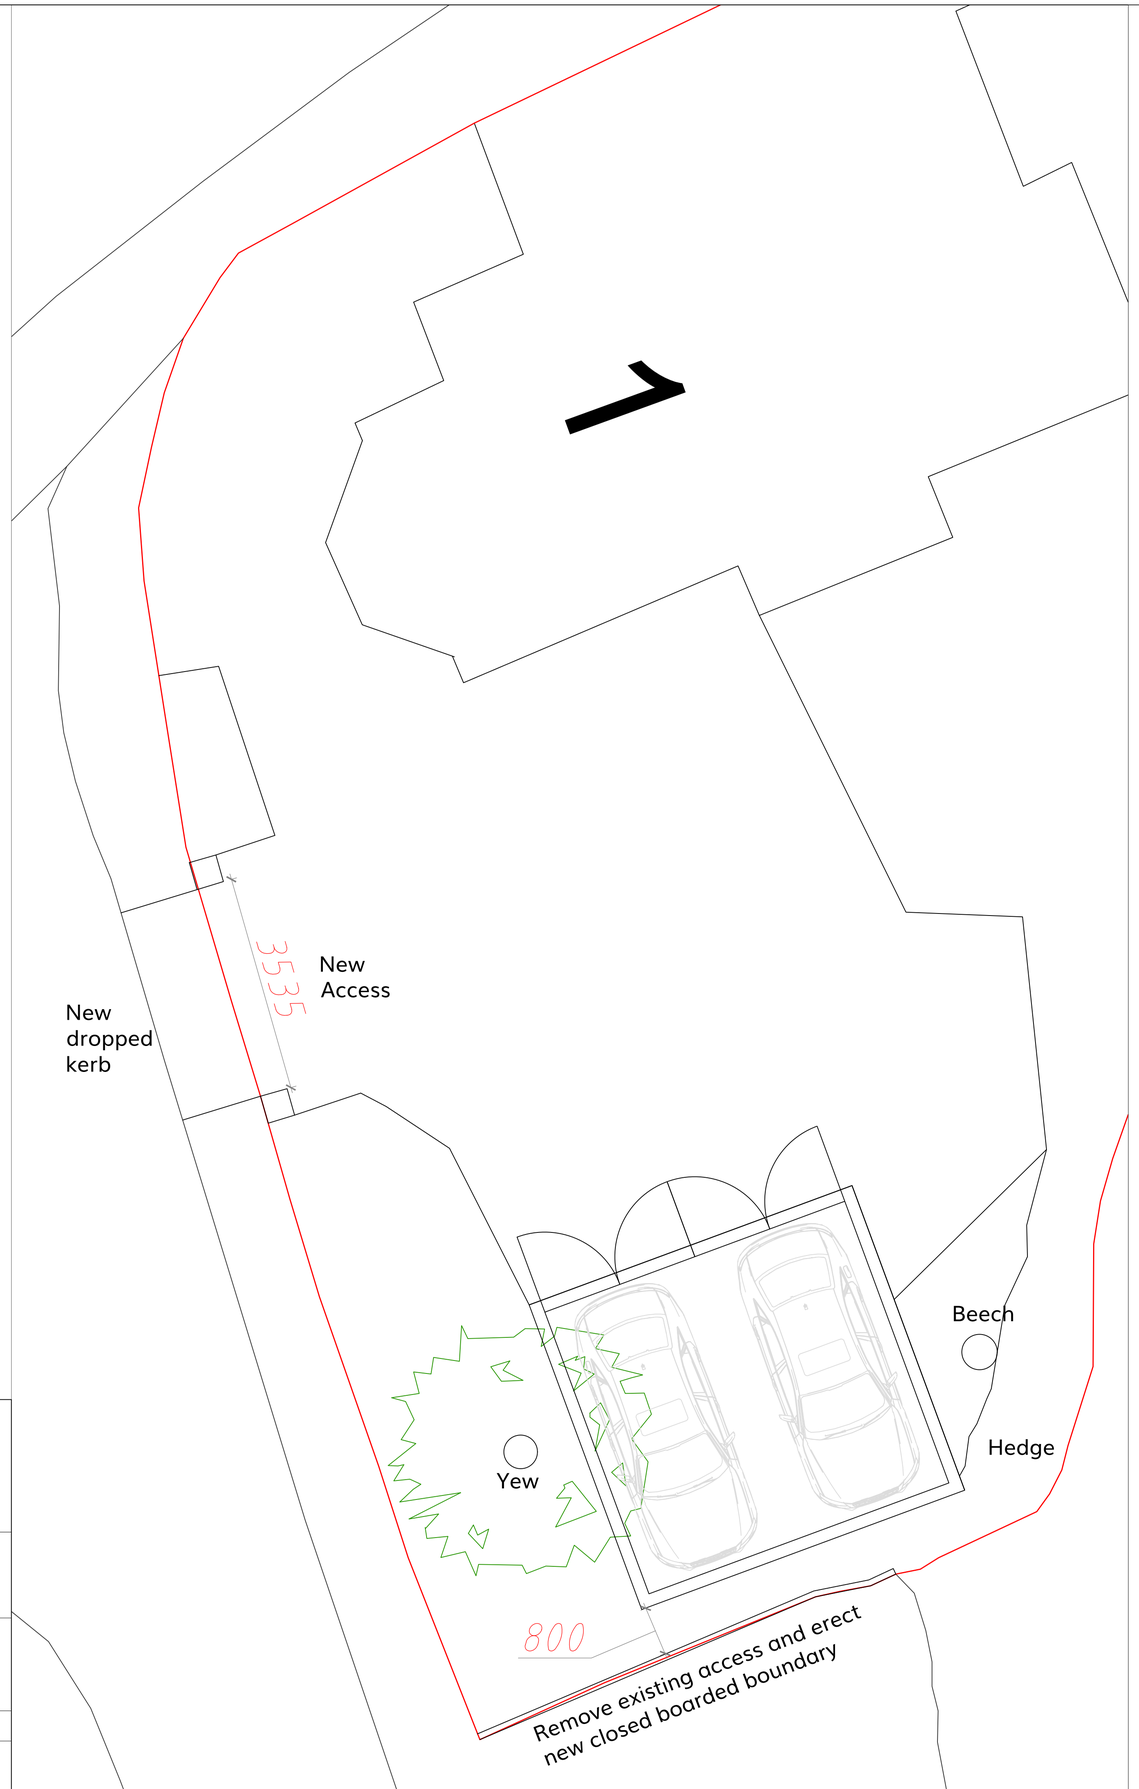


New opening with pillars in front boundary wall

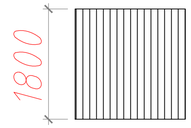


New closed boarded boundary treatment


Proposed Detached Oak Frame Garage

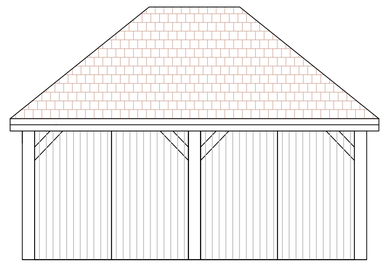


Front Elevation

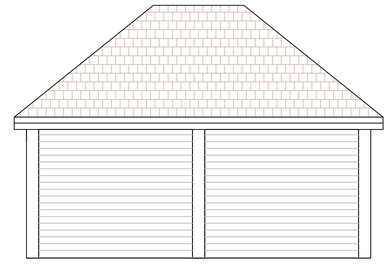


Rear Elevation

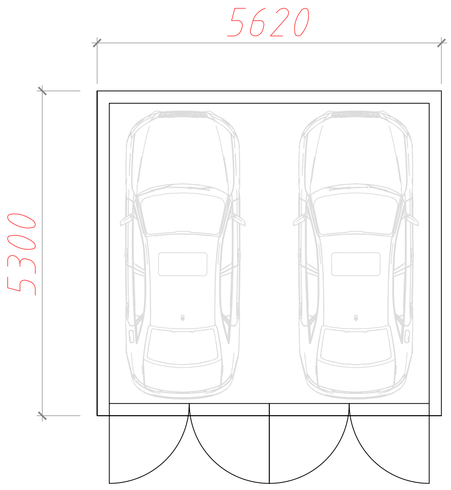

Garage Plan

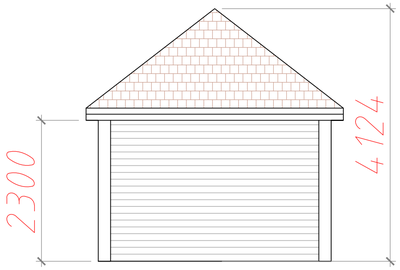

Side Elevation

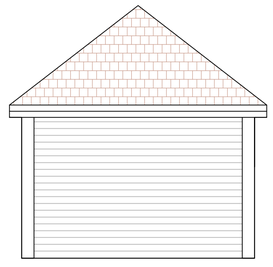

Side Elevation

T u r n e r - W a l l
Architecture & Planning
30 Packington Hill
Kegworth
DE74 2DF
M: 07766106307
E: jonathan@turnerwall.co.uk

Name and Address
LAWTON GREEN 1, Yew Tree Lane,
THULSTON DE72 3FG

Drawing Title
Proposed Site Plan & Elevations

Drawing Size A1

scale:1:50
date: 7 December 2021
revision: 08

Do not scale drawing. All dimensions to be checked on site.