

EXISTING DETAILS


BIRCHINGTON HOUSE ~ CLIFTON ROAD ~ NETHERSEAL ~ DERBYSHIRE

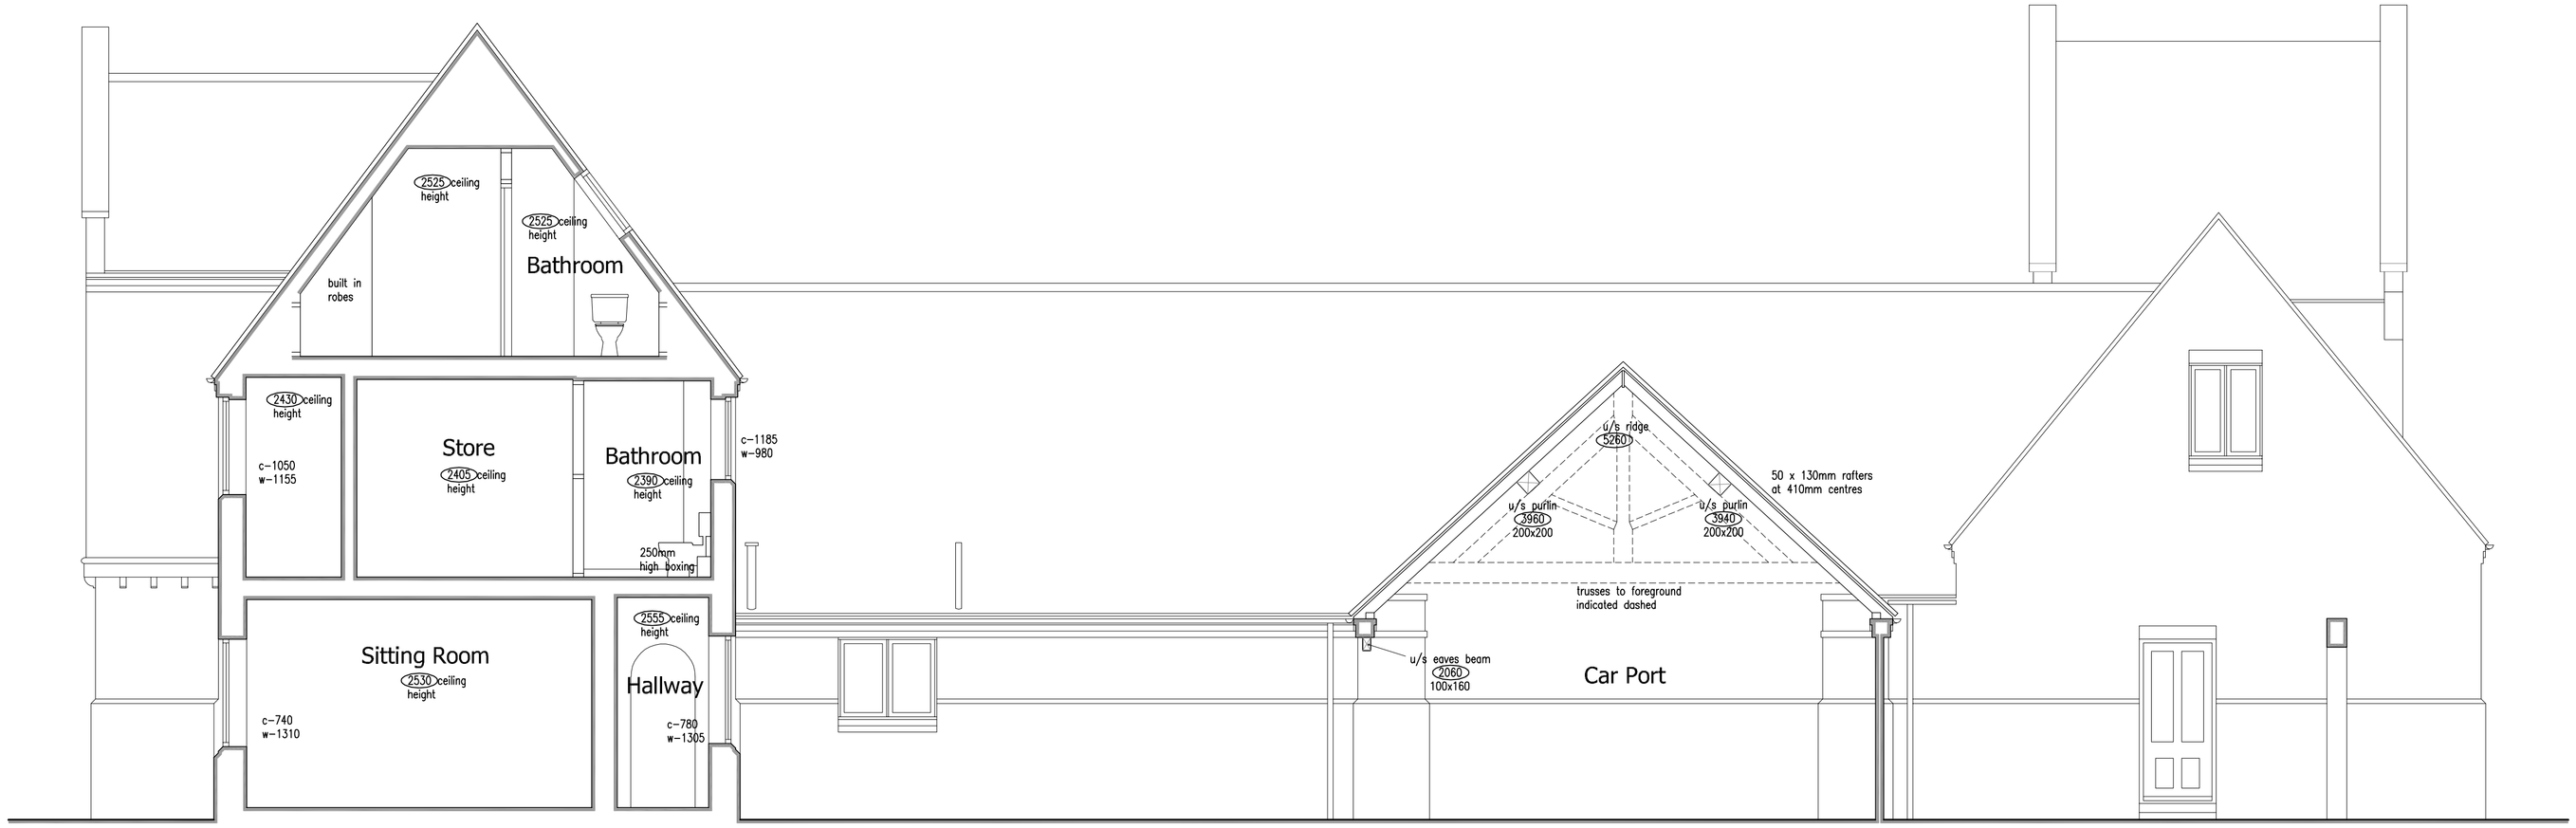


Section A-A
Scale 1:50

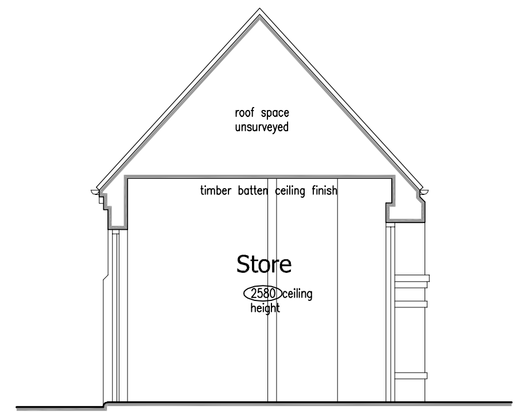


Section B-B
Scale 1:50

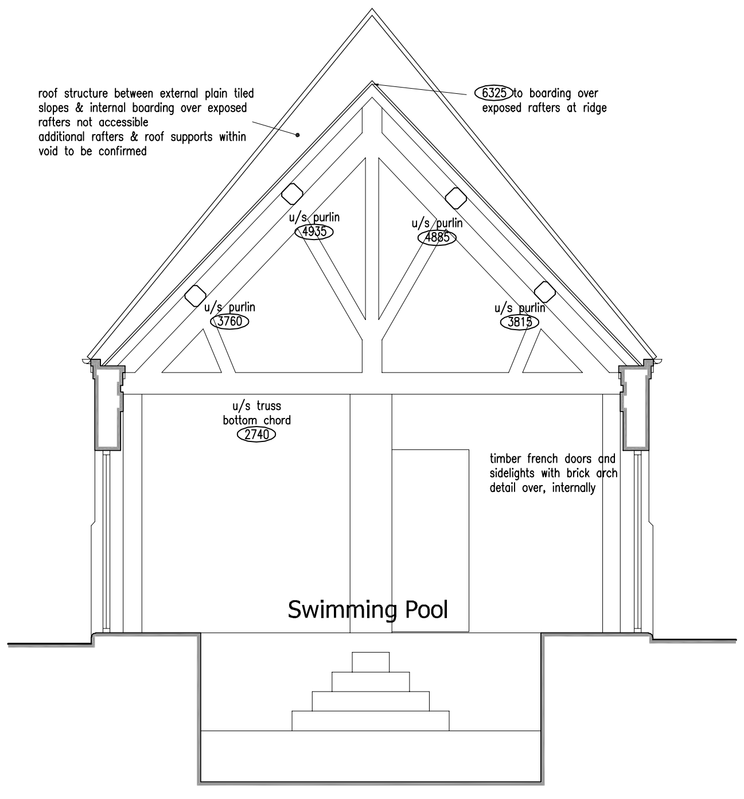


Section C-C
Scale 1:50

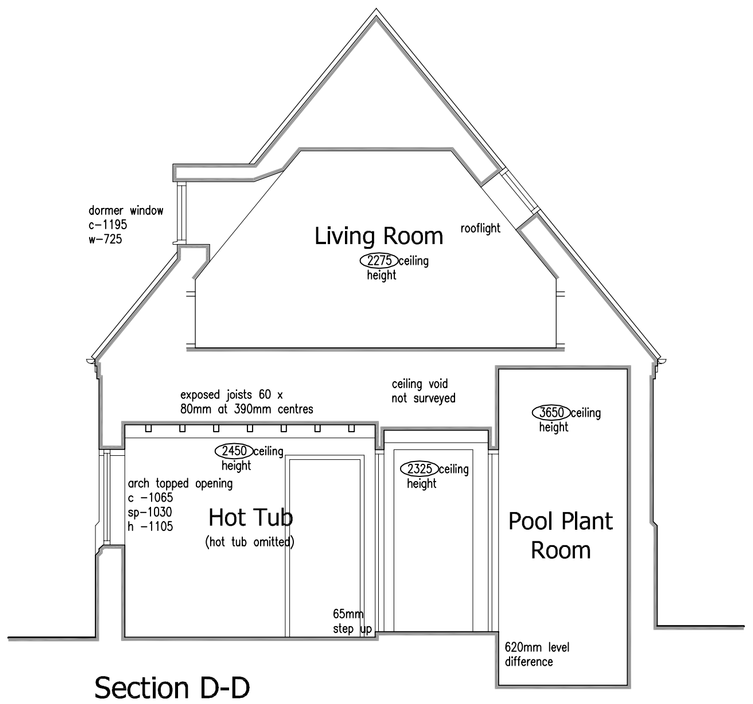

Section D-D
Scale 1:50

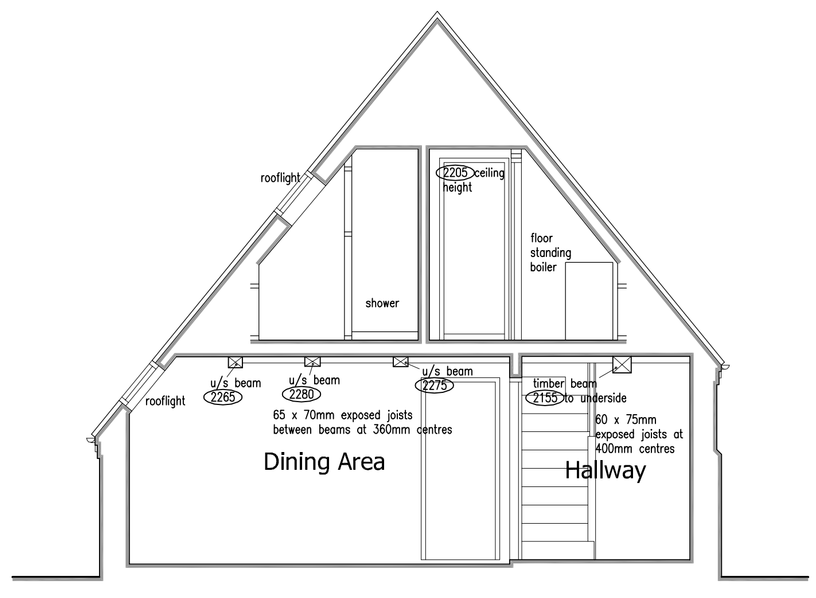

Section E-E
Scale 1:50

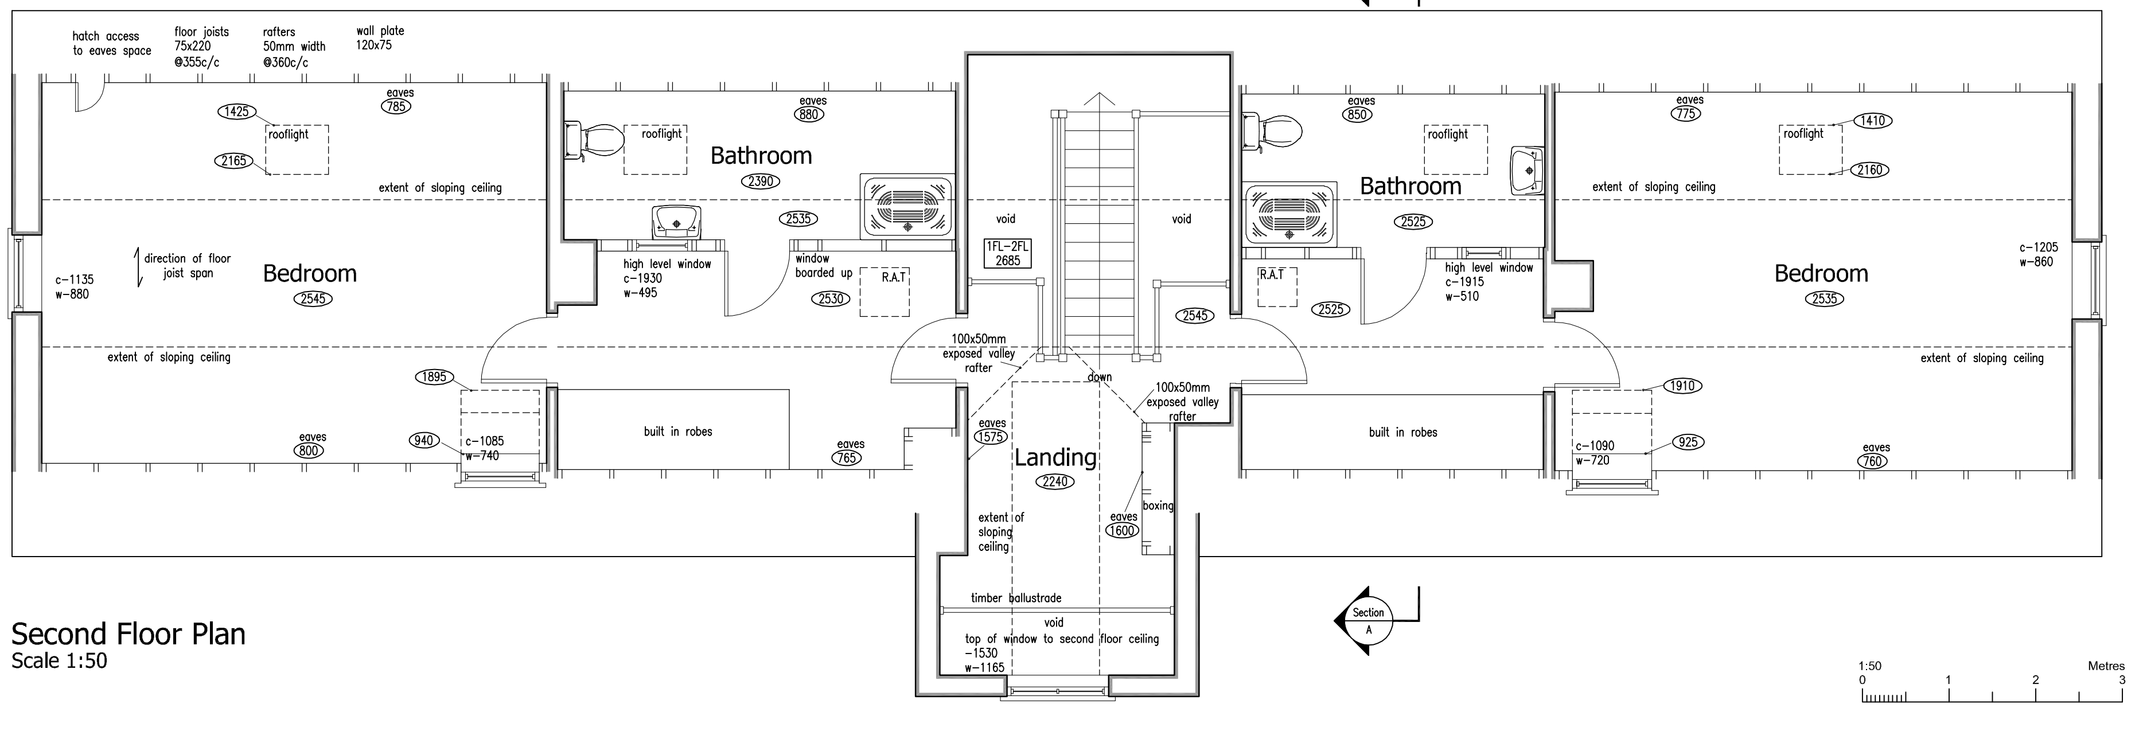

Second Floor Plan
Scale 1:50

1:50 Metres 0 1 2 3

This drawing is to be read in conjunction with Drawing No.'s 20.3856.05-.13 'Feasibility Proposals'

Revisions :

Figured dimensions must be taken in preference to scaled dimensions and any discrepancies are to be referred to David Granger Architectural Design Limited. Contractors, subcontractors and suppliers must verify all dimensions on site before commencing any work or making any workshop drawings. All drawings are copyright of David Granger Architectural Design Limited. Ordnance Survey Data © Crown Copyright, All rights reserved. Licence No. AR100020449. Landmark Ref. LIG0816

DAVID GRANGER
ARCHITECTURAL DESIGN LIMITED

Project
Birchington House
Clifton Road
Netherseal
Derbyshire

Drawing Title
Existing Details
Sheet 8 of 8

Client
Mrs C. Bridgen

Drawing No.
20.3856.17

Date
May 2021

Scale (A1 Size)
As Shown

Drawn by
DH

Checked by
SF

The Old Cottage Hospital, Leicester Road,
Ashby-de-la-Zouch, Leicestershire, LE65 1DB
Tel: 01530 560939
www.davidgrangerdesign.com
Company Reg. No. 5068912