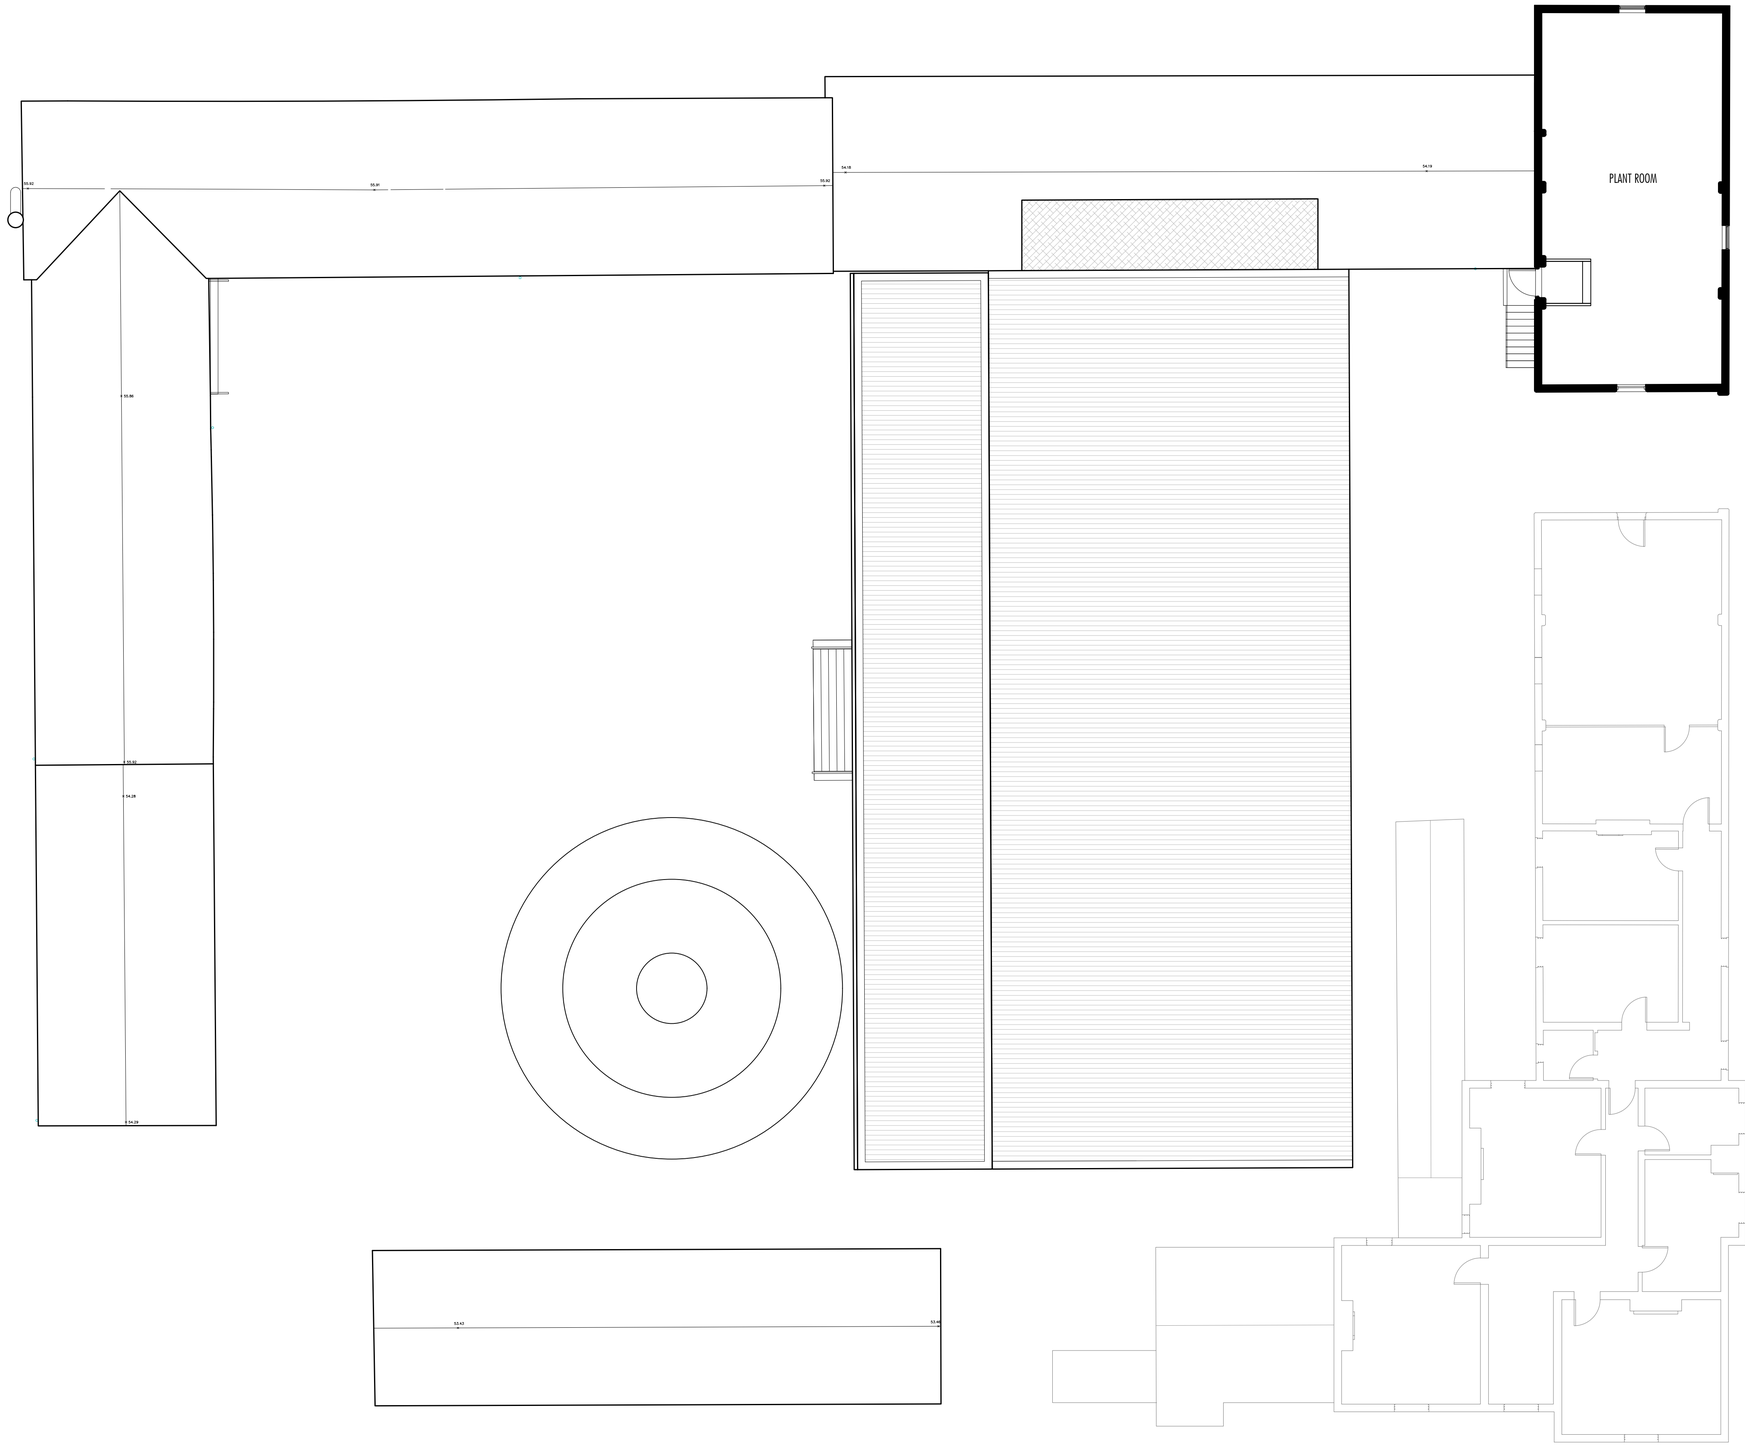


First Floor Plan [1:100]

0m 5 10 15

These drawings should be read in tandem with the original planning drawings [REF: GF061016] and Discharge of conditions drawings [GF150519] for the purpose of regularisation.

Paper Size: A1

All dimensions are given for indicative purposes only.

All measurements should be checked on site prior to commencement and manufacturing.

If in doubt - ASK

This drawing remains the copyright property of Turner & Co Ltd and must not be reproduced without written consent

Rev	Date	Details	Drawn
C	16.12.21	Drawing pack collated for submission.	JH

Rev	Date	Details	Drawn

Client:

Project Title:
Grangefields Farm, Dalbury Lees, Ashbourne, DE6 5BH

Drawing Title:
Proposed as Existing First Floor Plan

PLANNING DRAWING

Turner & Co Ltd : Architectural Design : 1st Flr : Charity House
Duke Street : Tutbury : Burton upon Trent : DE13 9NE
01283 813368 : www.tcltd.net : enquiries@tcltd.net

Scale:	Date:	Drawn:	Checked:
1:100	16.12.21	JH	RT
Reference: GF251121		Drawing Nr: P003	Revision: C