




PROPOSED FRONT ELEVATION

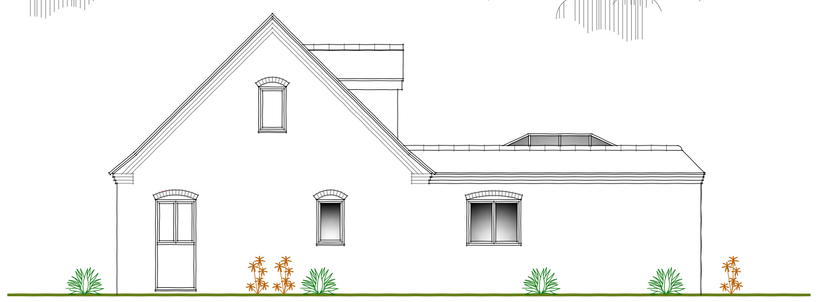


PROPOSED SIDE ELEVATION

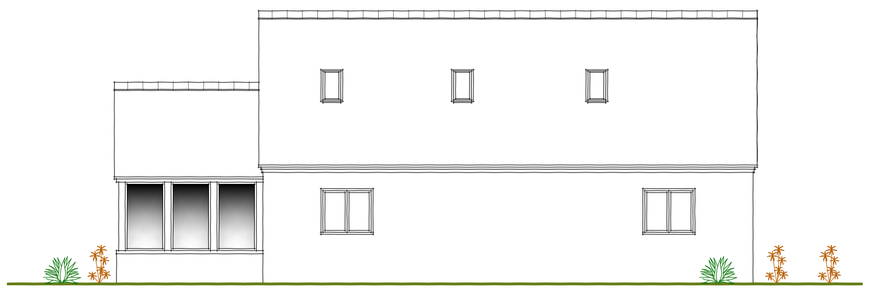


PROPOSED REAR ELEVATION

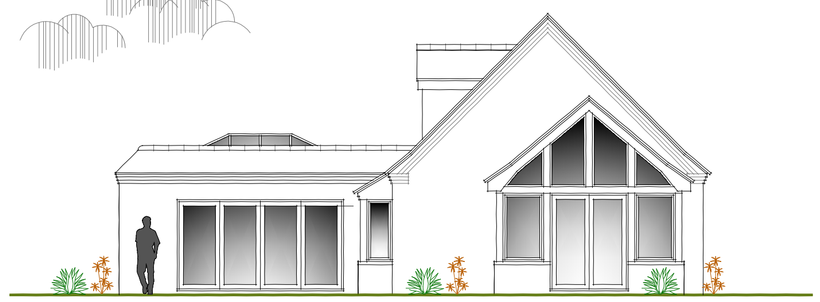

PROPOSED SIDE ELEVATION

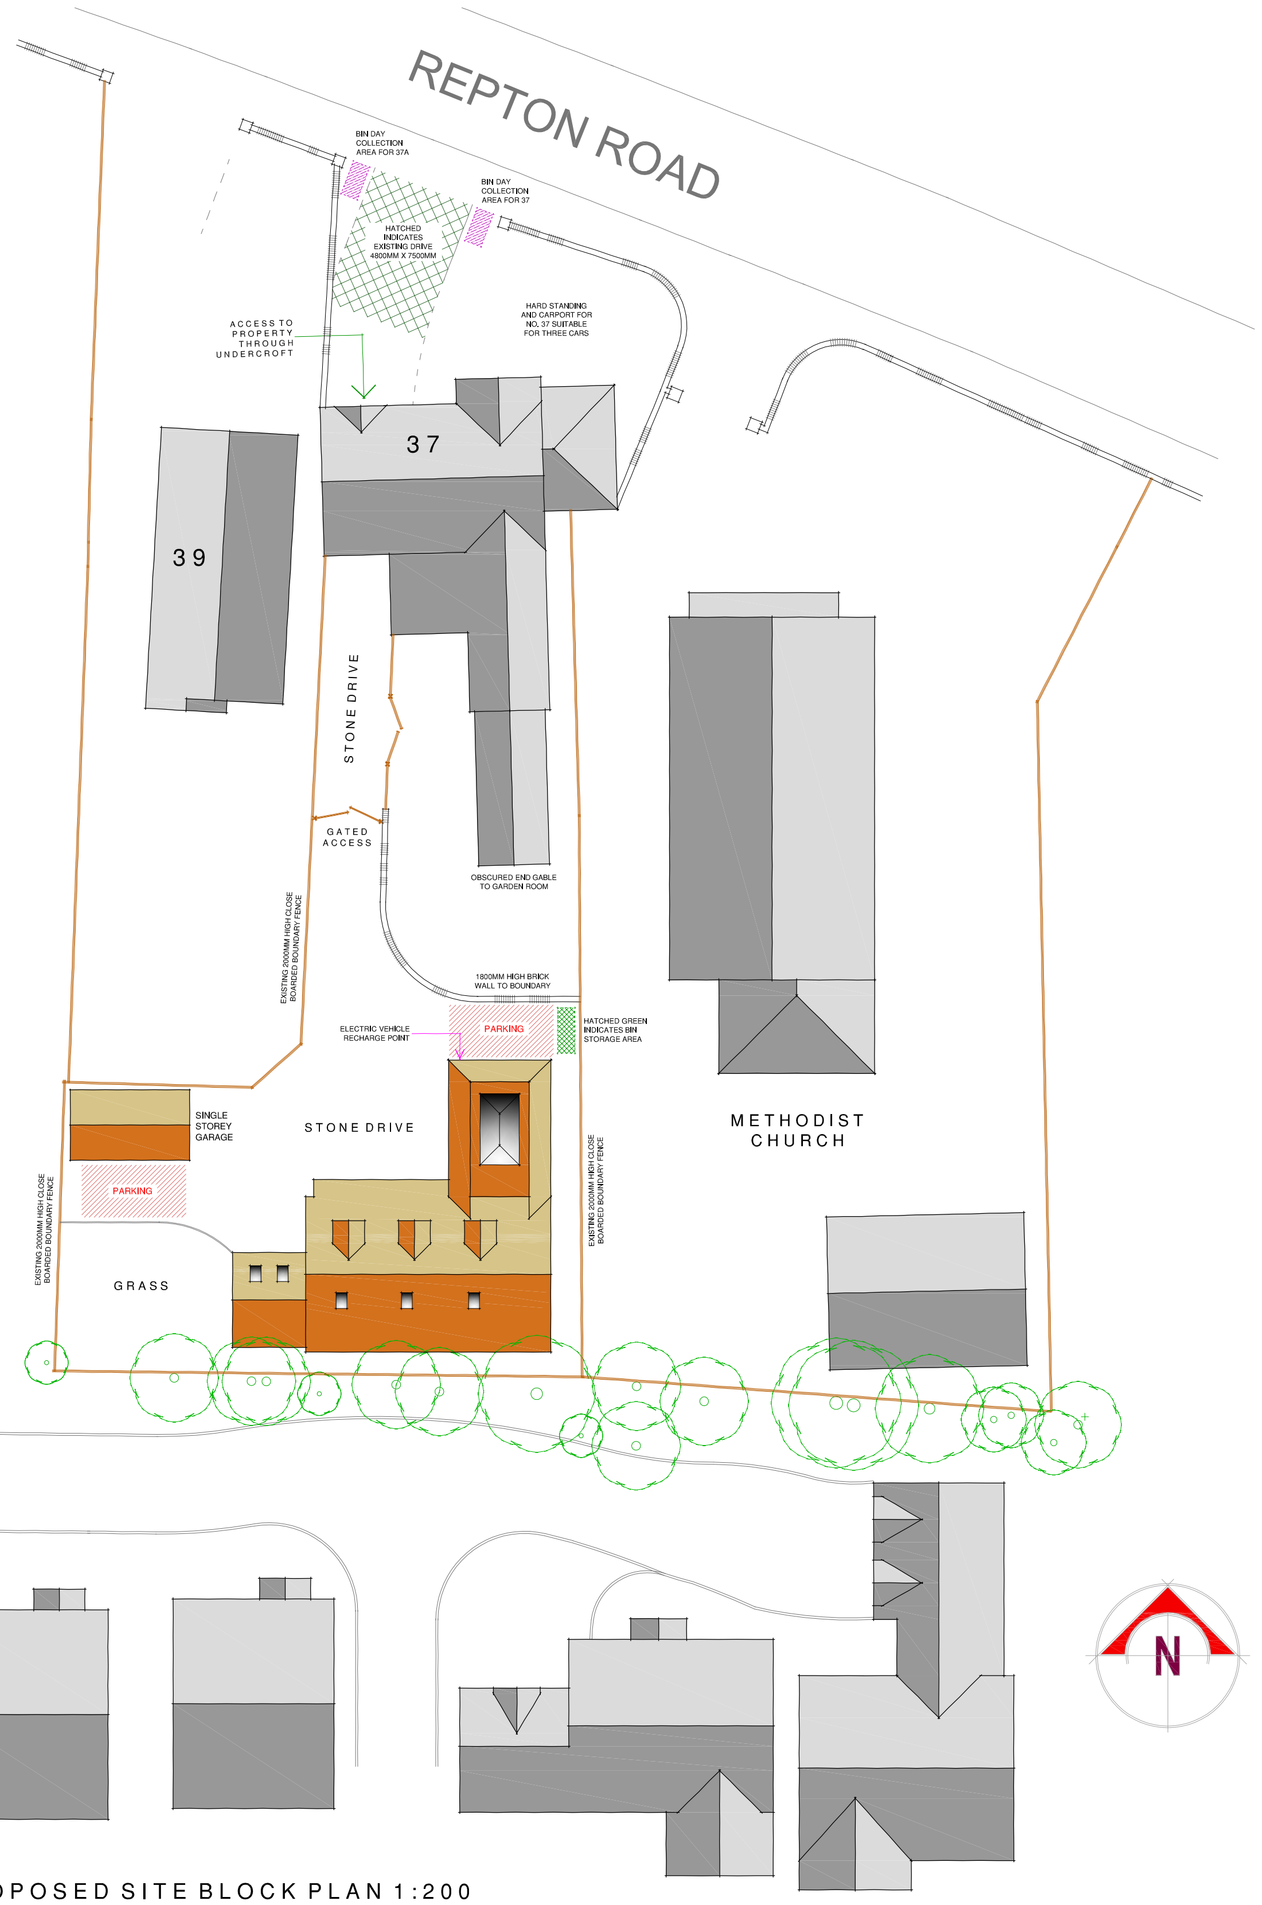


PROPOSED SITE BLOCK PLAN 1:200

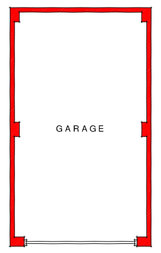


GARAGE FLOOR PLAN




GARAGE FRONT ELEVATION

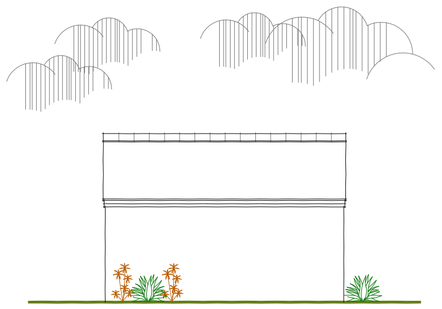


GARAGE SIDE ELEVATION

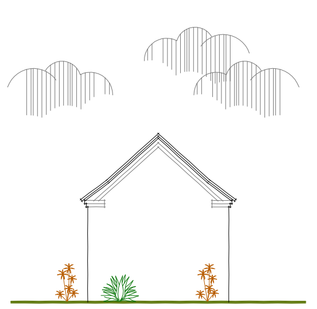


GARAGE REAR ELEVATION

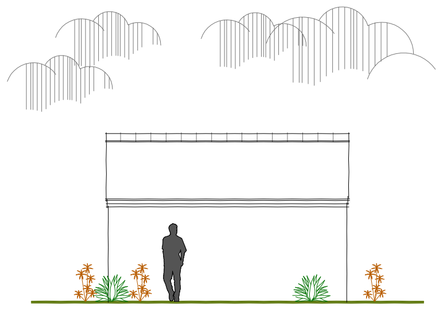


GARAGE SIDE ELEVATION

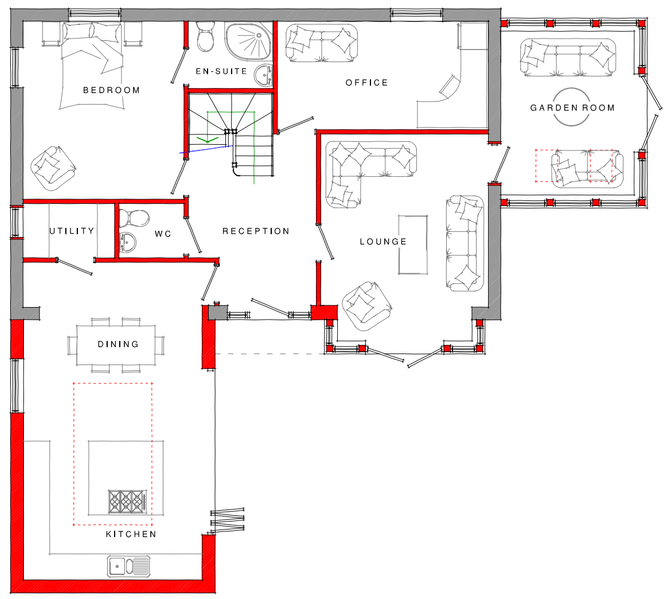

PROPOSED GROUND FLOOR

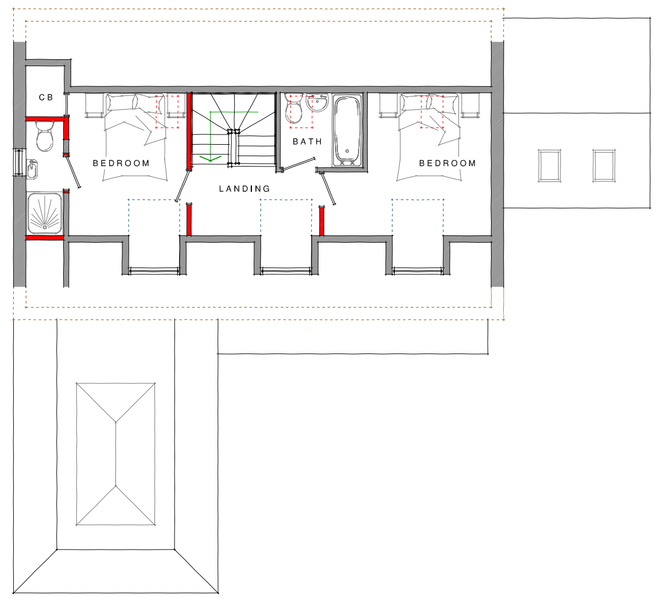

PROPOSED FIRST FLOOR

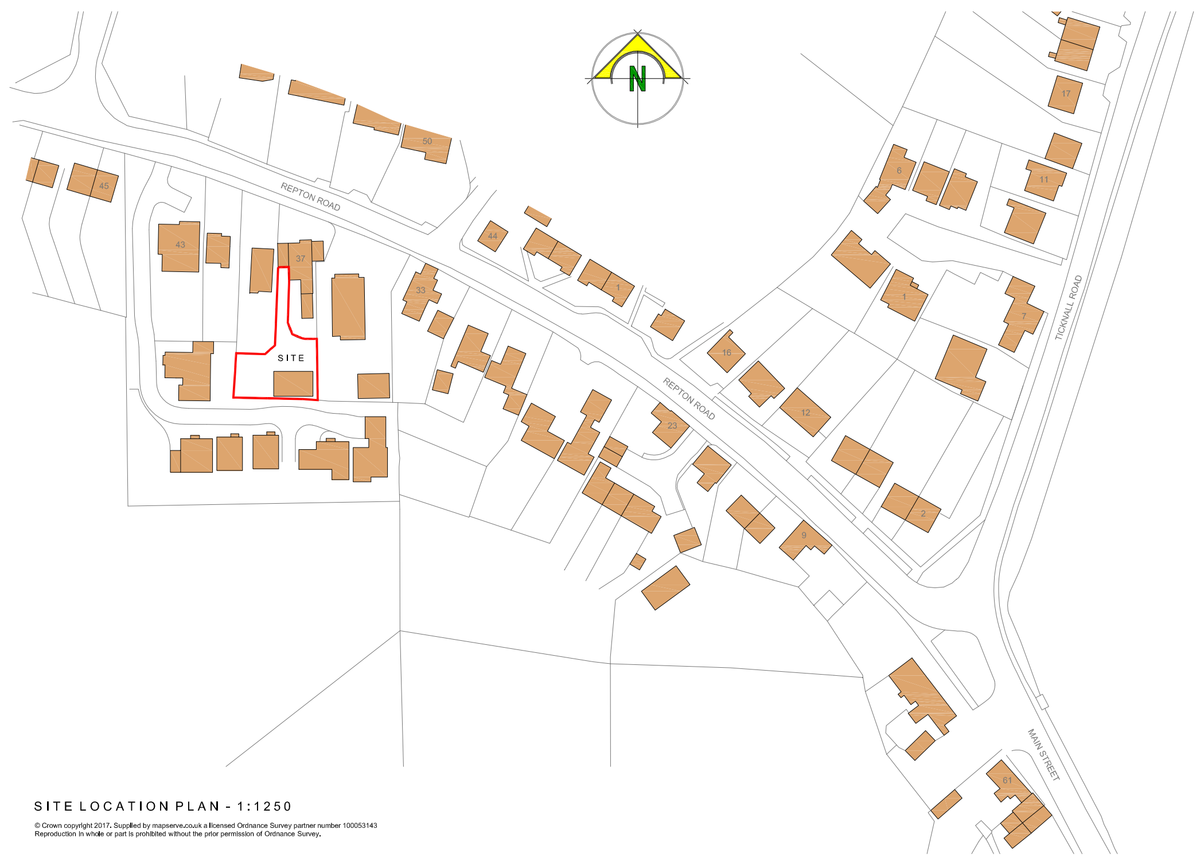

SITE LOCATION PLAN - 1:1250

© Crown copyright 2017, Supplied by mapsearve.co.uk a Licensed Ordnance Survey partner number 100053143
Reproduction in whole or part is prohibited without the prior permission of Ordnance Survey.

0 2 4 6 8 10

SCALE BAR 1:100

CONSTRUCTION MATERIALS

WALLS - Buff / Brown facing brickwork to match existing
WINDOWS - White uPVC to match existing
DOORS - Traditional timber doors
ROOF TILES - Staffordshire Blue Plain Clay Tiles
ROOF LIGHTS - Velux 550mm x 780mm to match existing
GARDEN ROOM - Oak framed garden room

NOTES
Do not scale off drawing. Use figure dimensions only. Contractor to check all levels and dimensions on site prior to works commencing and report any discrepencies
© Design Copyright

Creative ARCHITECTURAL SOLUTIONS

PROJECT TITLE:
Proposed Coversion of Garage / Flat

PROJECT ADDRESS:
37 Repton Road, Hartshorne Swadlincote, Derbyshire, DE11 7AF

CLIENT:
Mr A Gadsby

DRAWING TITLE:
PLANNING DRAWING

SCALE:		***DRAWN BY:***	
1:100, 1:200 & 1:1250		GLB	
DATE:	***DWG. REF:***	***DWG NO:***	***REVISION:***
NOVEMBER 2020	AG37	03	

cre8tive@gmx.co.uk