


REV	DESCRIPTION	DATE
Rev	-	-

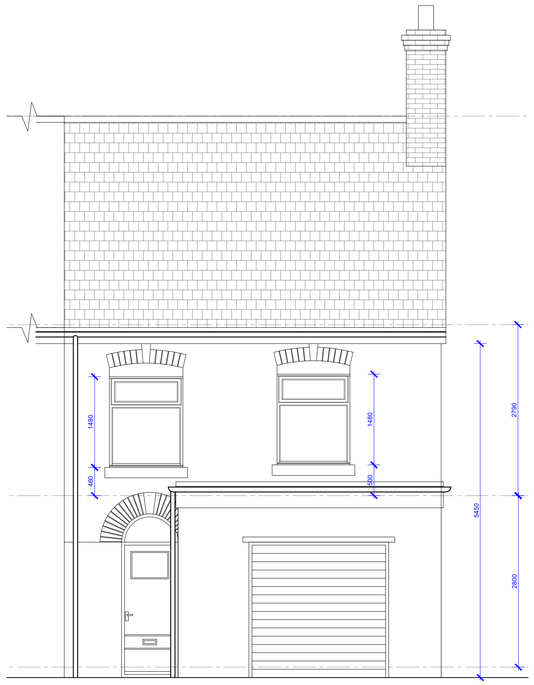


Front Elevation
Scale 1:50

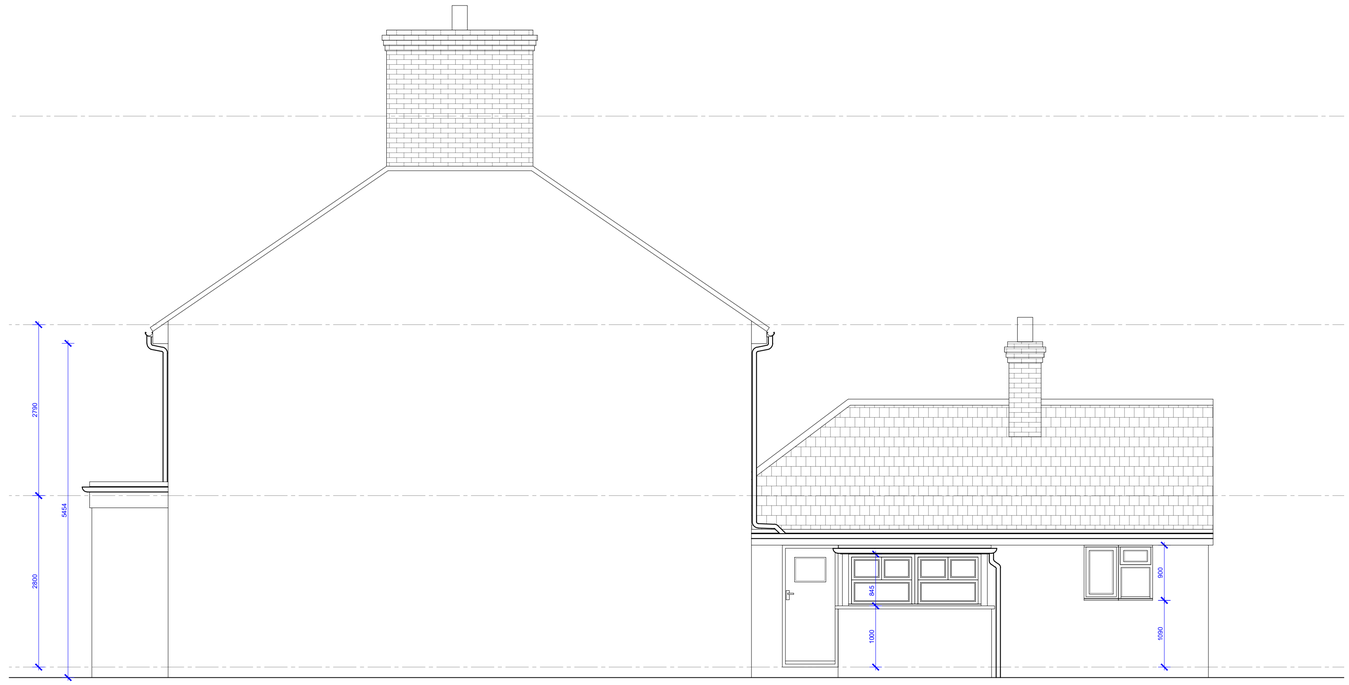

Side Elevation
Scale 1:50

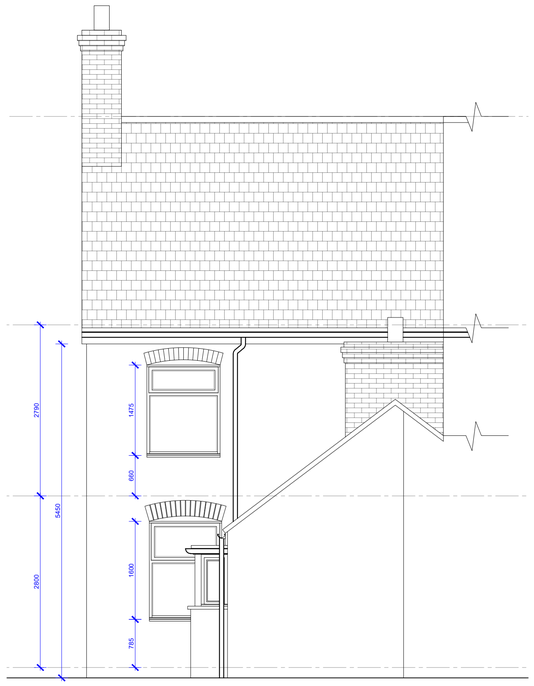

Rear Elevation
Scale 1:50

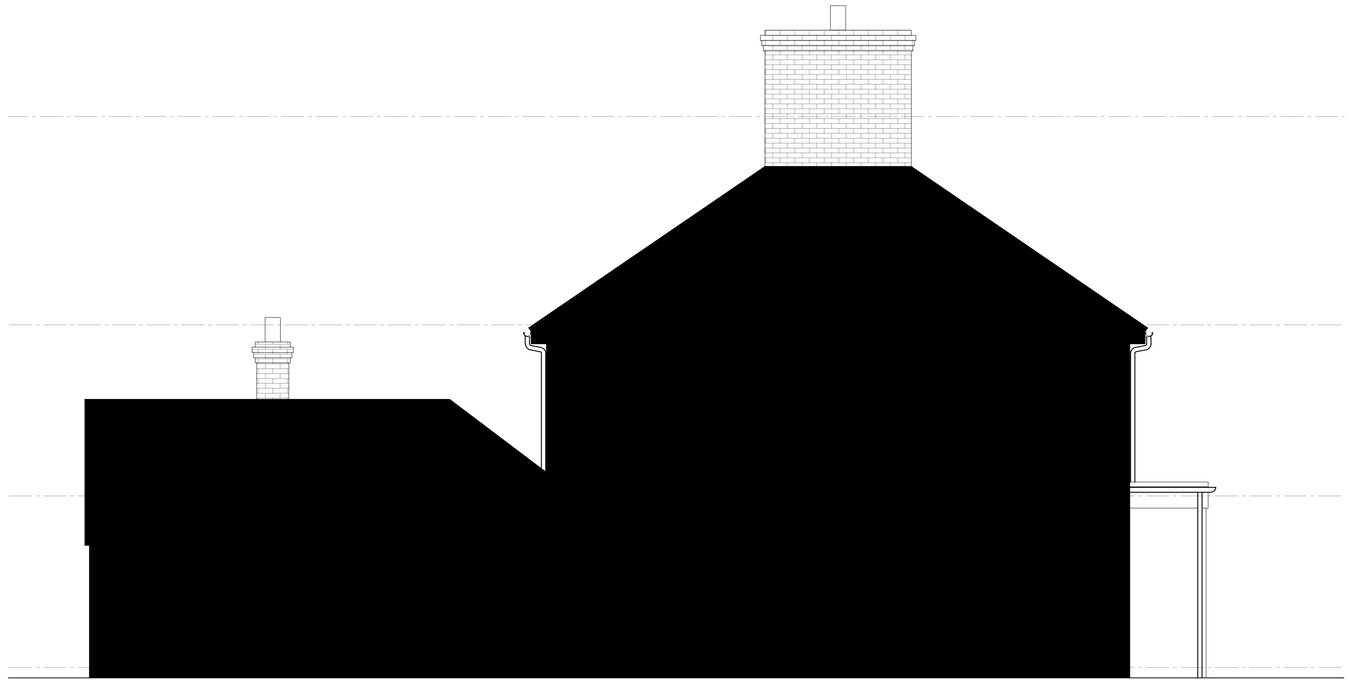

Side Elevation
Scale 1:50

SCALE BAR 1:50

0 2.5m 5m
1m 2m 3m 4m

PLANNING

22100 - P - 003

PROJECT / Proposed works to
77 Parliament Street
Swadlincote

TITLE / Existing Elevations

SCALE / 1:50 @ A1

DRAWN BY / RA

This drawing is Copyright of Wilson Architects Ltd.
This drawing not to be used other than the purpose for which it was prepared and is to be read in conjunction with all other project documentation. All dimensions are to be checked onsite by the Main Contractor prior to work commencing. The Architect is to be informed immediately of any discrepancies and where in doubt - ask.

T / 01332 637232 E / info@wilsonarchitects.co.uk W / www.wilsonarchitects.co.uk