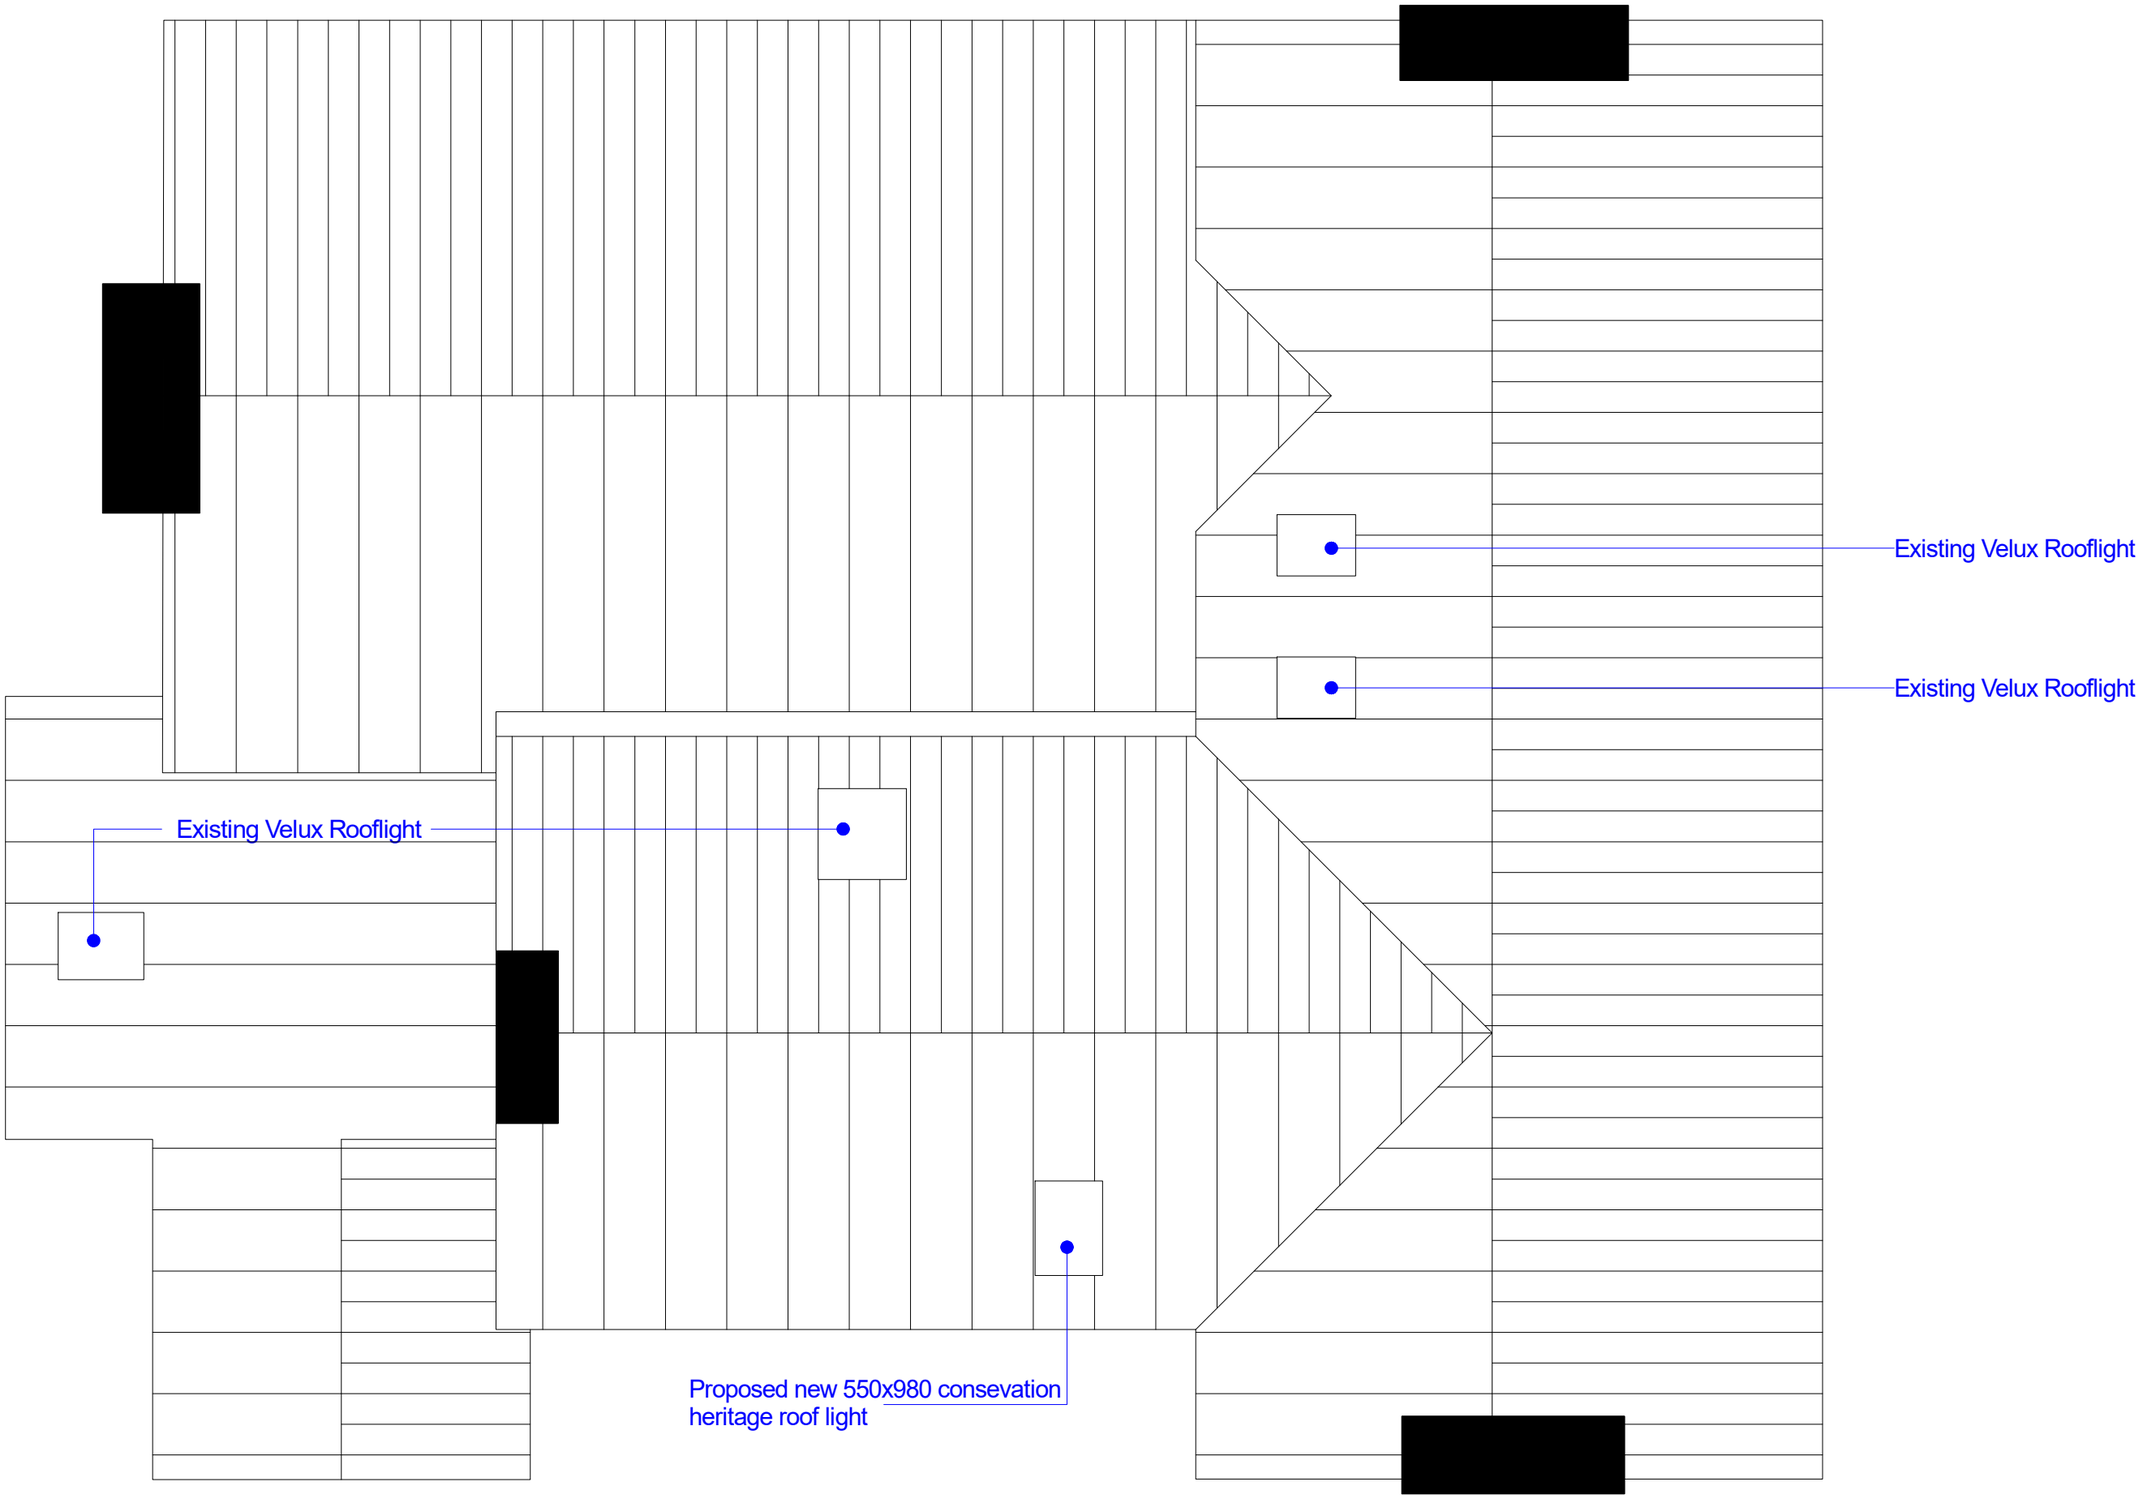


Roof Plan

JOB NUMBER 626 DRAWING NUMBER 25 SCALE 1:50