Existing Front Elevation to Nos.7 & 9 Walnut Close, Opposite No.8

Existing Front Elevation to No.8 Walnut Close

Existing Front Elevation Showing Neighboring Property No.6 Walnut Close

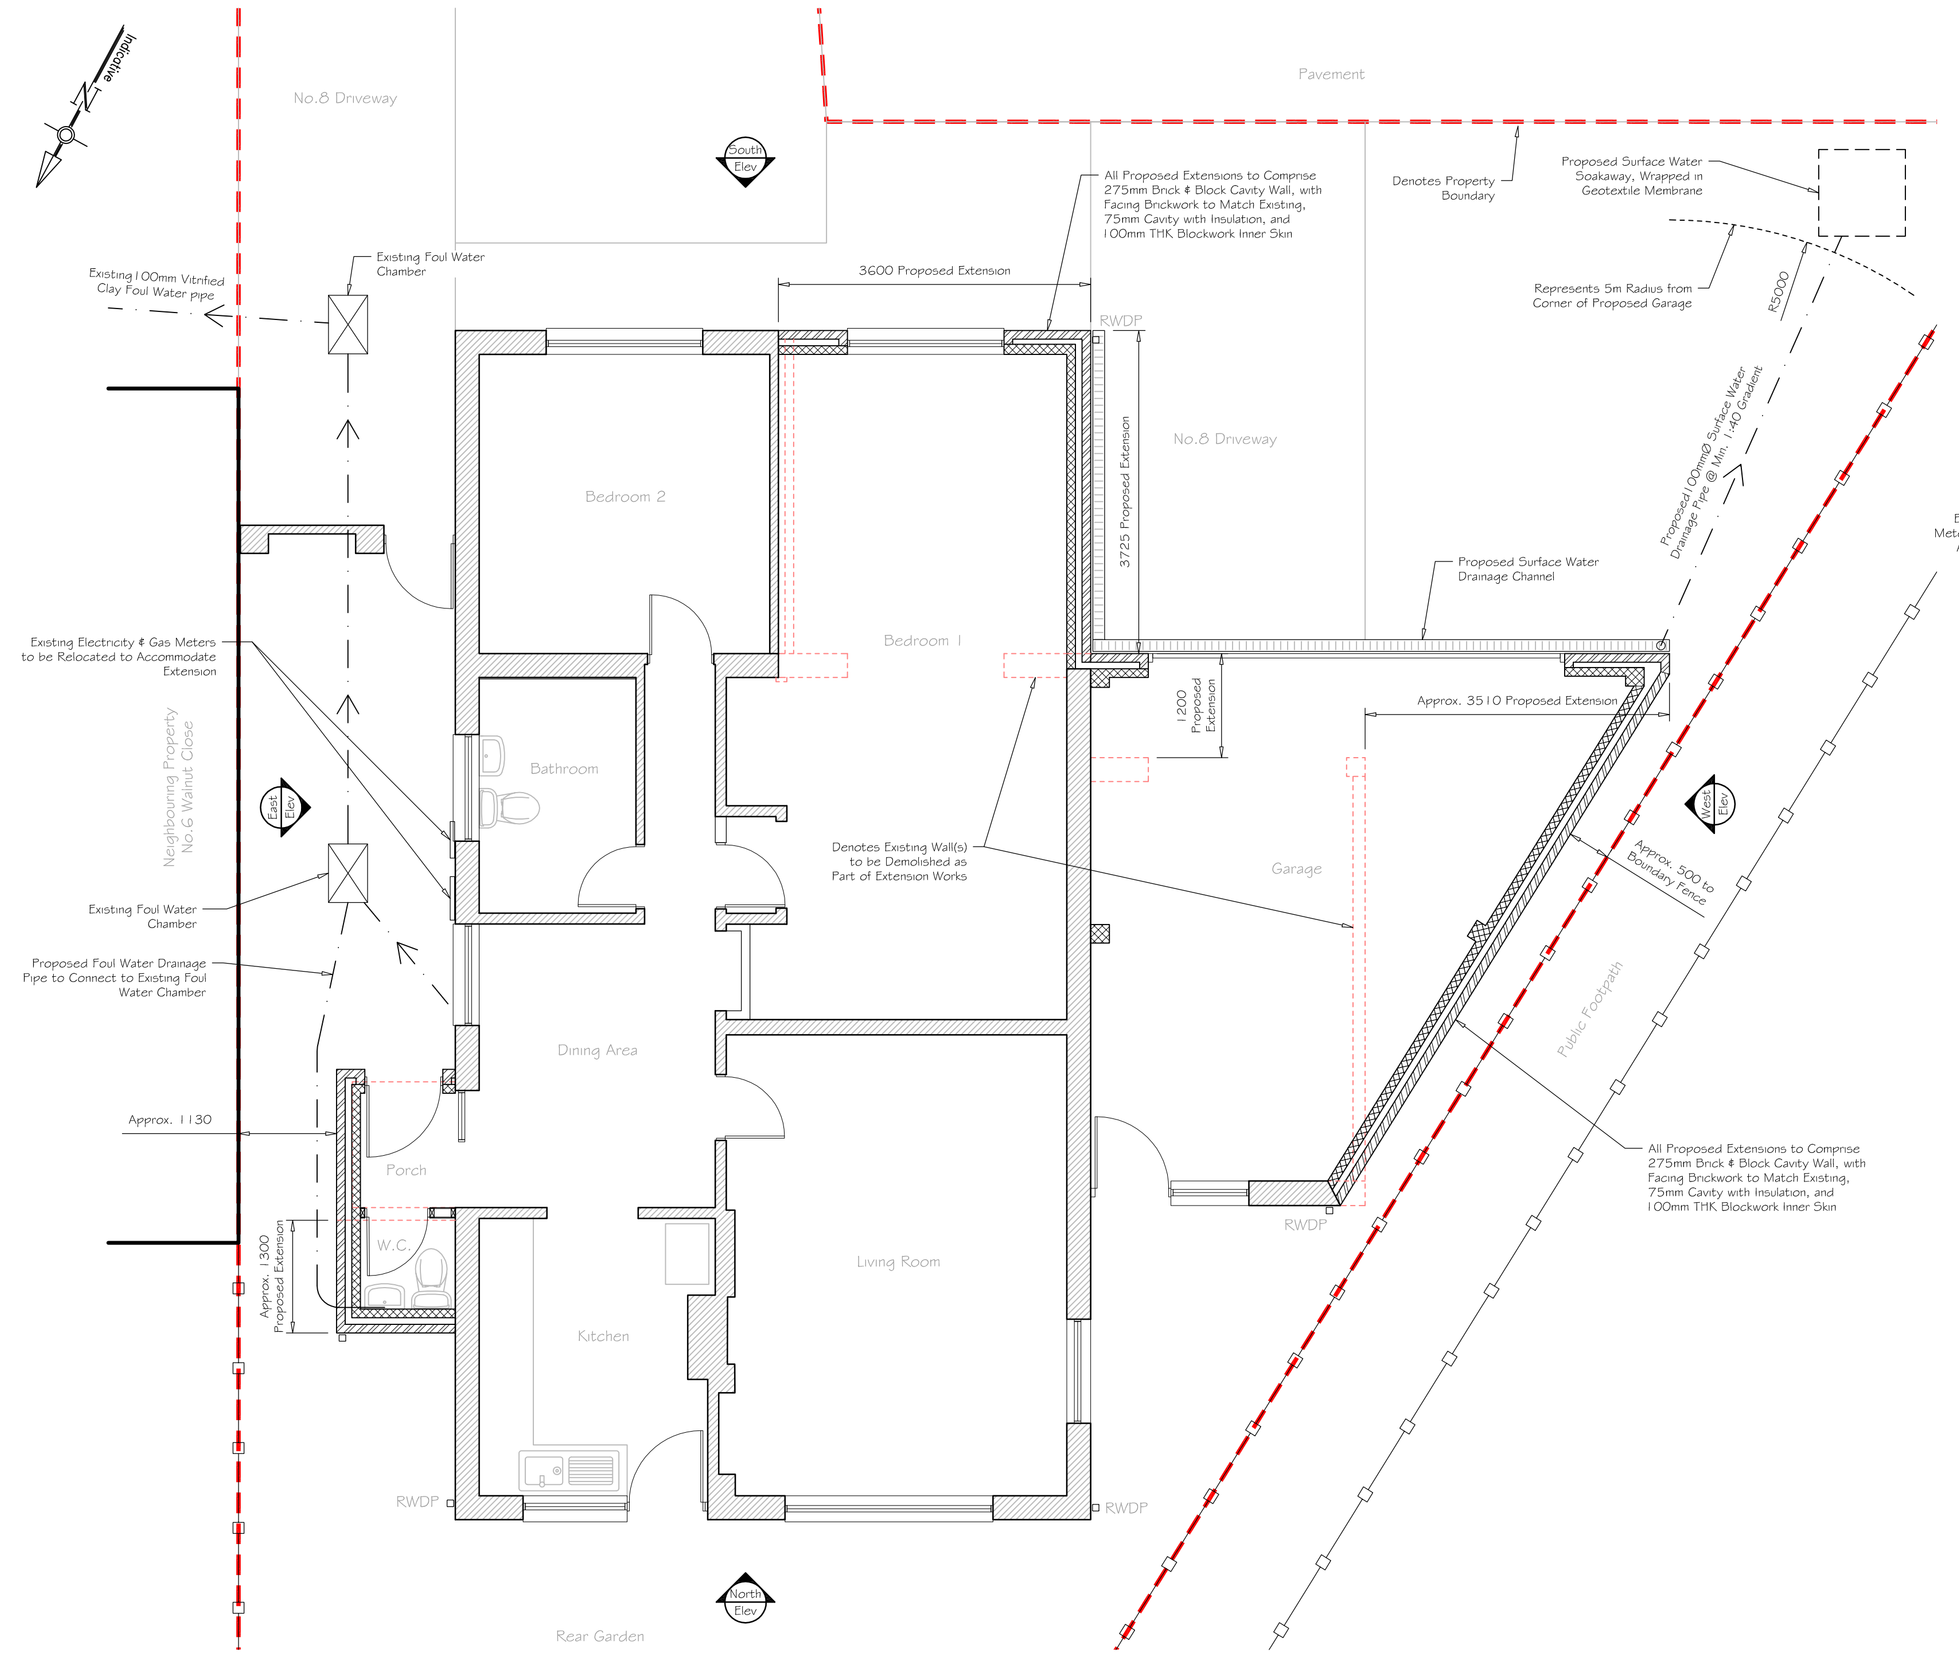

Proposed Ground Floor Plan

1:50 @ A1

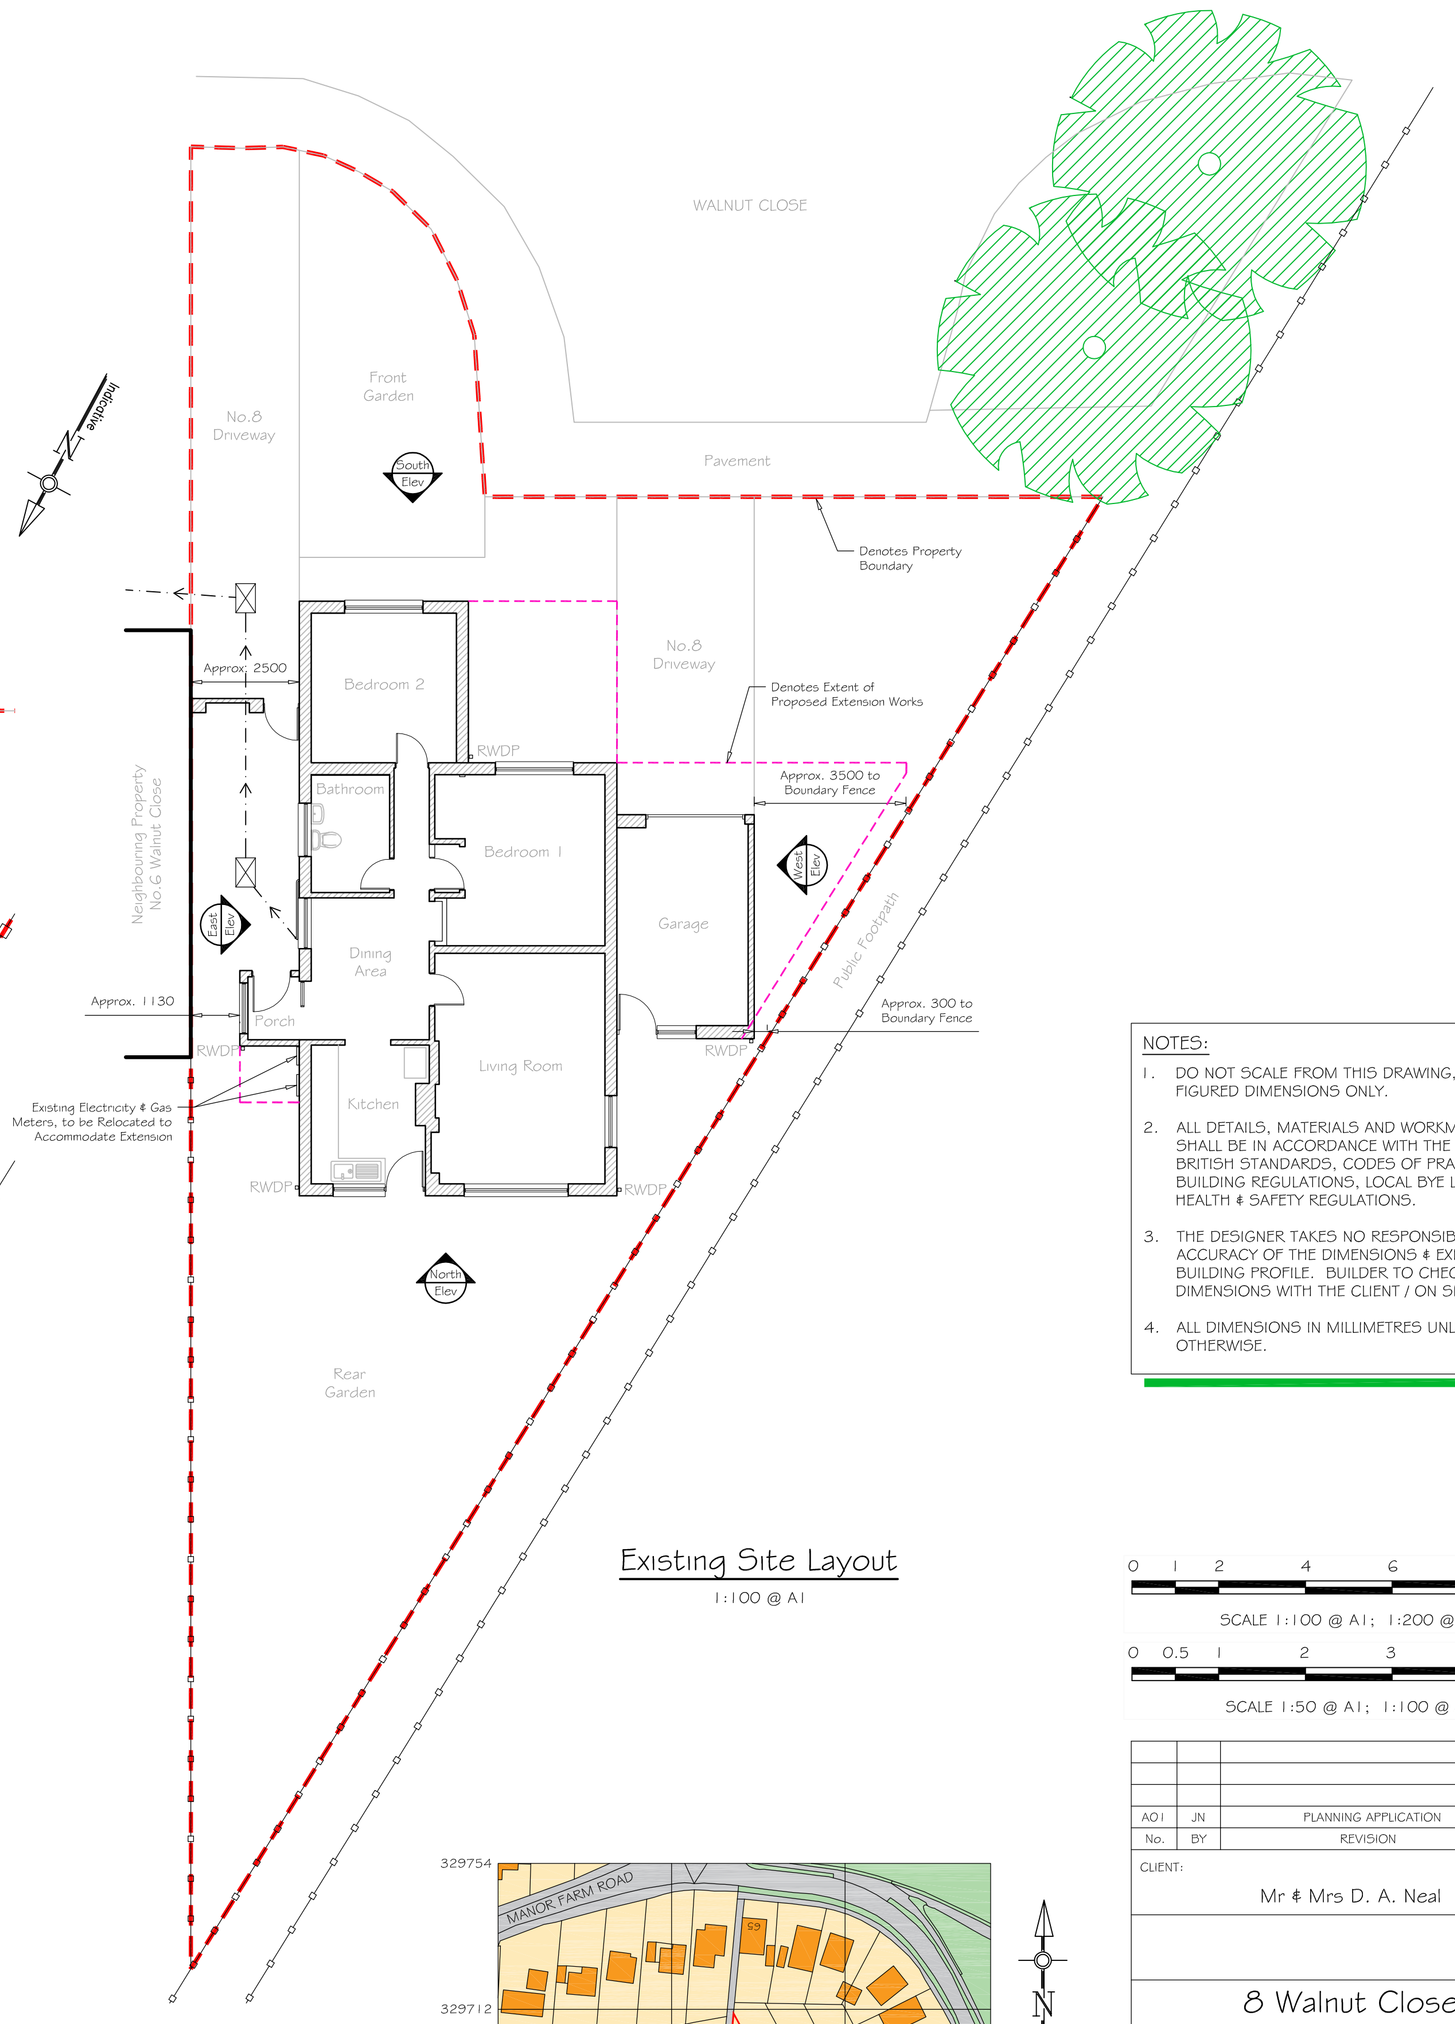

Existing Site Layout

1:100 @ A1

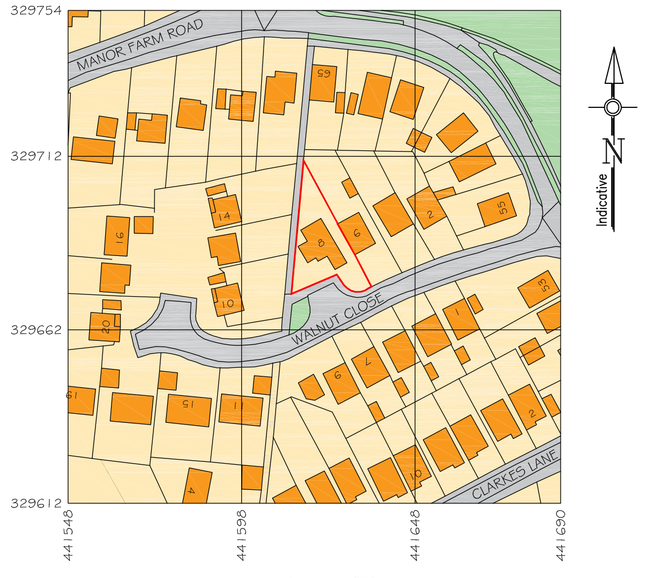

Location Plan

1:1250 @ A1

NOTES:

1. DO NOT SCALE FROM THIS DRAWING, WORK FROM FIGURED DIMENSIONS ONLY.
2. ALL DETAILS, MATERIALS AND WORKMANSHIP SHALL BE IN ACCORDANCE WITH THE RELEVANT BRITISH STANDARDS, CODES OF PRACTICE, BUILDING REGULATIONS, LOCAL BYE LAWS AND HEALTH & SAFETY REGULATIONS.
3. THE DESIGNER TAKES NO RESPONSIBILITY FOR THE ACCURACY OF THE DIMENSIONS & EXISTING BUILDING PROFILE. BUILDER TO CHECK DIMENSIONS WITH THE CLIENT / ON SITE.
4. ALL DIMENSIONS IN MILLIMETRES UNLESS NOTED OTHERWISE.

0 1 2 4 6 8 10m

SCALE 1:100 @ A1; 1:200 @ A3

0 0.5 1 2 3 4 5m

SCALE 1:50 @ A1; 1:100 @ A3

A01	JN	PLANNING APPLICATION	29.07.18
No.	BY	REVISION	DATE

CLIENT:

Mr & Mrs D. A. Neal

8 Walnut Close
Aston-on-Trent, Derby
DE72 2HW

Existing & Proposed
Ground Floor Plan
General Arrangement

JN Technical Drawing Services
Mr Jon Neal BA (Hons) EngTech MICE
email : jon.neal@hotmail.co.uk

DRN:	JN	CHKD:	AT	DATE:	JULY 2018
STATUS:	PLANNING			SCALE:	AS SHOWN @ A1

DRG. No. 0718 / P / 002 — REV. No. A01

Location Plan produced on 28 June 2018 from the Ordnance Survey National Geographic Database and incorporating surveyed revision available at this date. Crown copyright 2018. Supplied by copia ltd trading as UKPlanningMaps.com a licensed Ordnance Survey partner (100054135).

FOR EXISTING & PROPOSED ELEVATIONS REFER TO DRAWING No. 0718 / 003

FILE NAME: X:\Projects\Walnut Close\0718-P-002\A01