


Proposed Front Elevation - Plot 3
Scale 1:50
1:50 Metres 0 1 2 3



Proposed Front Elevation - Plot 4
Scale 1:50
1:50 Metres 0 1 2 3

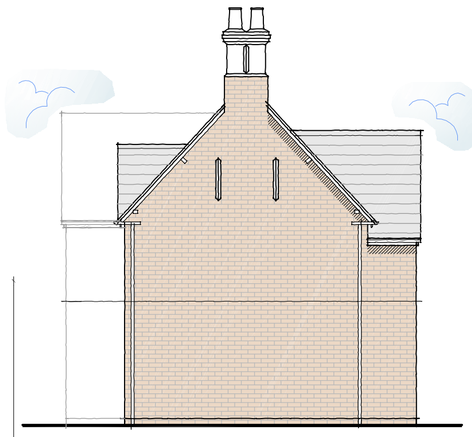

Proposed Side Elevation
Scale 1:100
1:100 Metres 0 2 4 6




Proposed Side Elevation
Scale 1:100
1:100 Metres 0 2 4 6




Proposed Rear Elevation
Scale 1:100
1:100 Metres 0 2 4 6

MATERIALS SCHEDULE:
- Facing brickwork
- Stone cladding
- Timber/upvc doors
- Timber/upvc windows
- Rooflights

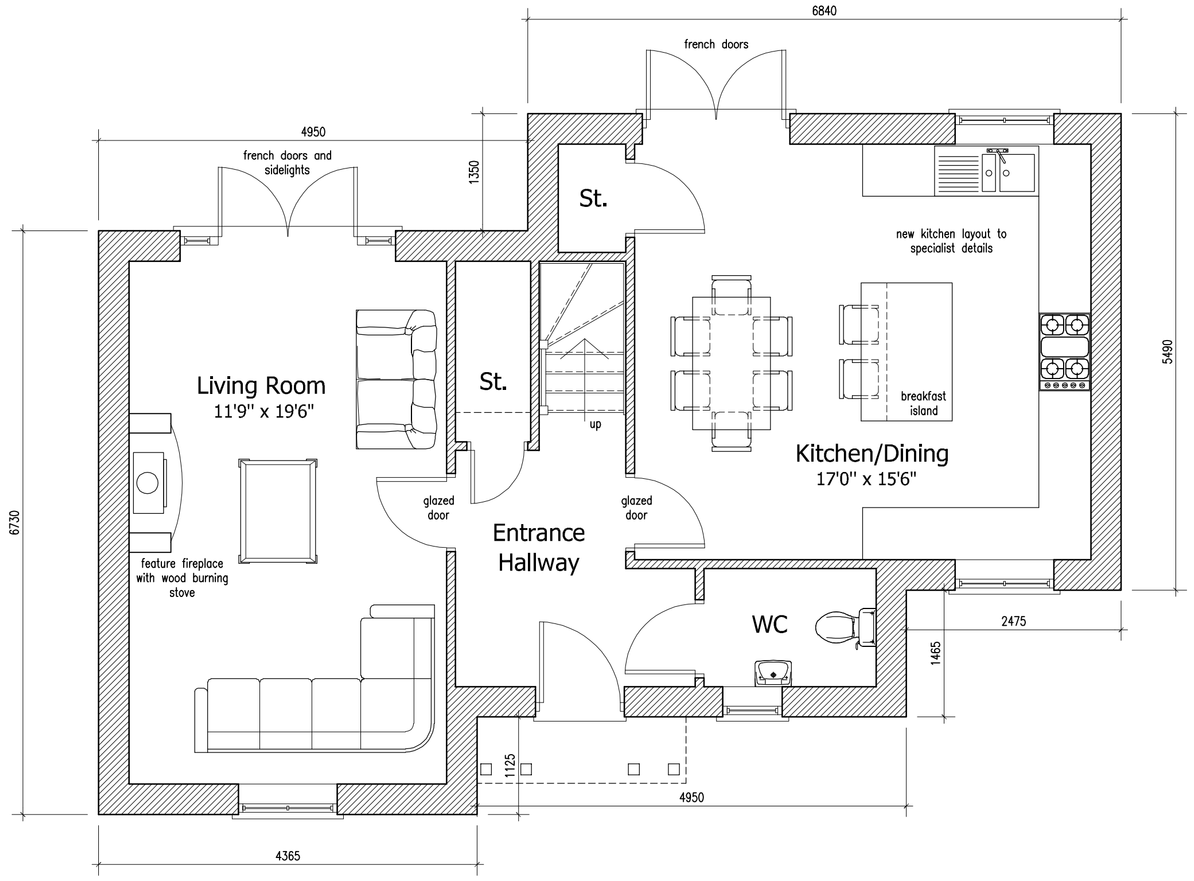

Proposed Ground Floor Plan
Scale 1:50
1:50 Metres 0 1 2 3

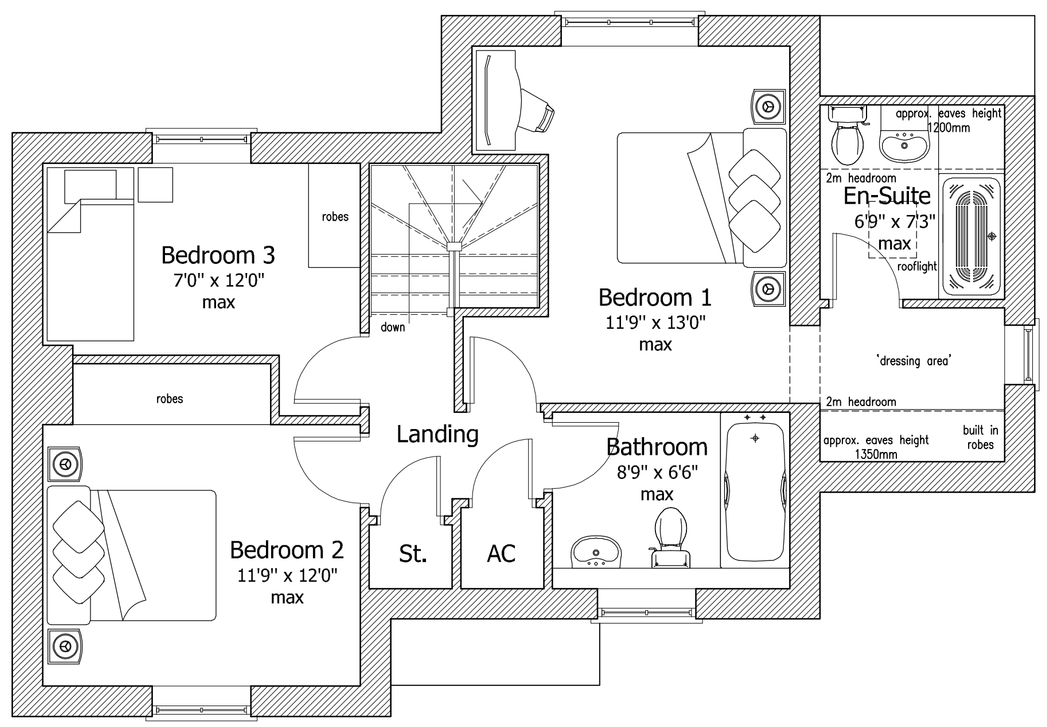

Proposed First Floor Plan
Scale 1:50
1:50 Metres 0 1 2 3

DETAILED PLANNING PROPOSALS ~ PLOTS 3 and 4

PROPOSED RESIDENTIAL DEVELOPMENT ~ LAND AT MILL HILL ~ REPTON ~ DERBYSHIRE

Revisions : A Drawing updated 05.11.24

Figured dimensions must be taken in preference to scaled dimensions and any discrepancies are to be referred to David Granger Architectural Design Limited. Contractors, subcontractors and suppliers must verify all dimensions on site before commencing any work or making any workshop drawings. All drawings are copyright of David Granger Architectural Design Limited. Ordnance Survey Data © Crown Copyright, All rights reserved. Licence No. AR100020449. Landmark Ref. LIG0816

DAVID GRANGER
ARCHITECTURAL DESIGN LIMITED

Project
Proposed Residential Development
Land at Mill Hill
Repton
Derbyshire

Drawing Title
Detailed Planning Proposals
Sheet 6 of 10

Client
Alexander Bruce Estates

Drawing No.
23.4289.41A

Date
September 24

Scale (A1 Size)
As Shown

Drawn by
SM

Checked by
MS

The Old Cottage Hospital, Leicester Road,
Ashby-de-la-Zouch, Leicestershire, LE65 1DB
Tel: 01530 560939
www.davidgrangerdesign.com
Company Reg. No. 5568912