

All dimensions must be checked/verified on site and not scaled from this drawing.

|             |           |                                      |
|-------------|-----------|--------------------------------------|
| A           | Sept 2019 | Roof amended to clients requirements |
| © copyright |           | Revisions                            |

Client  
Miss R. Elson

| Job Title |
|-----------|
|-----------|






Proposed Alterations inc.  
New Access to Highway  
31 Midway  
Midway  
Swadlincote  
Derbyshire

| Drawing Title | Proposed |
|---------------|----------|
|---------------|----------|

Scale 1:100 ISO A2

|          |       |
|----------|-------|
| Date     | 06/10 |
| Drawn By |       |

Dr. No.  
0718/1594 - 2

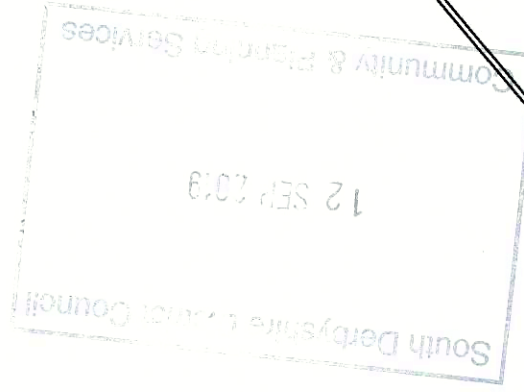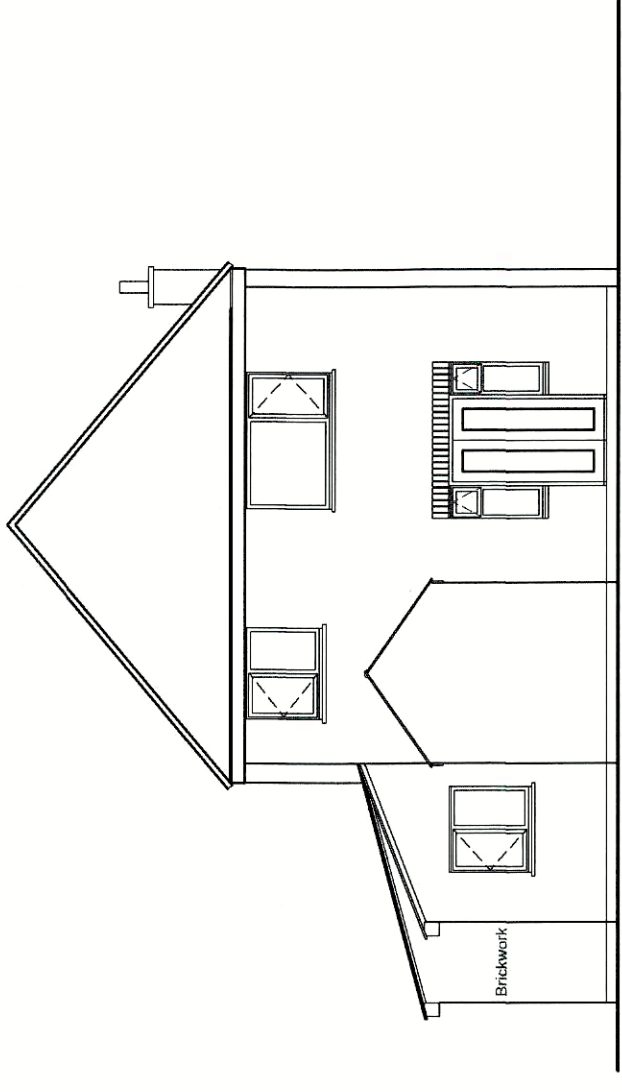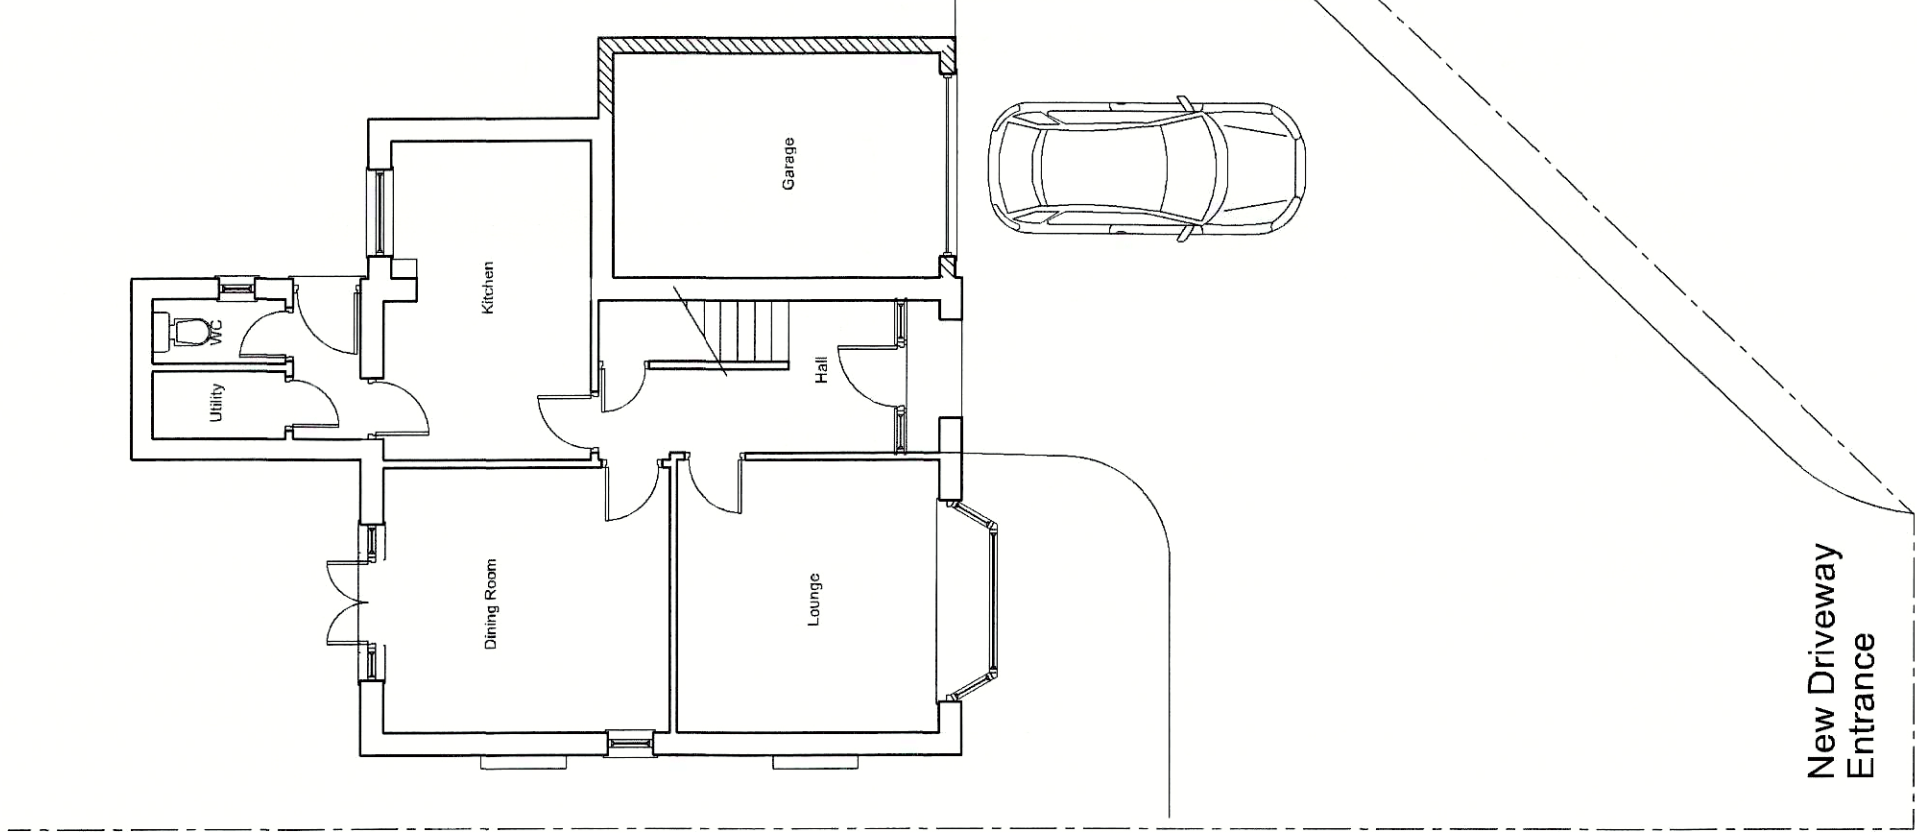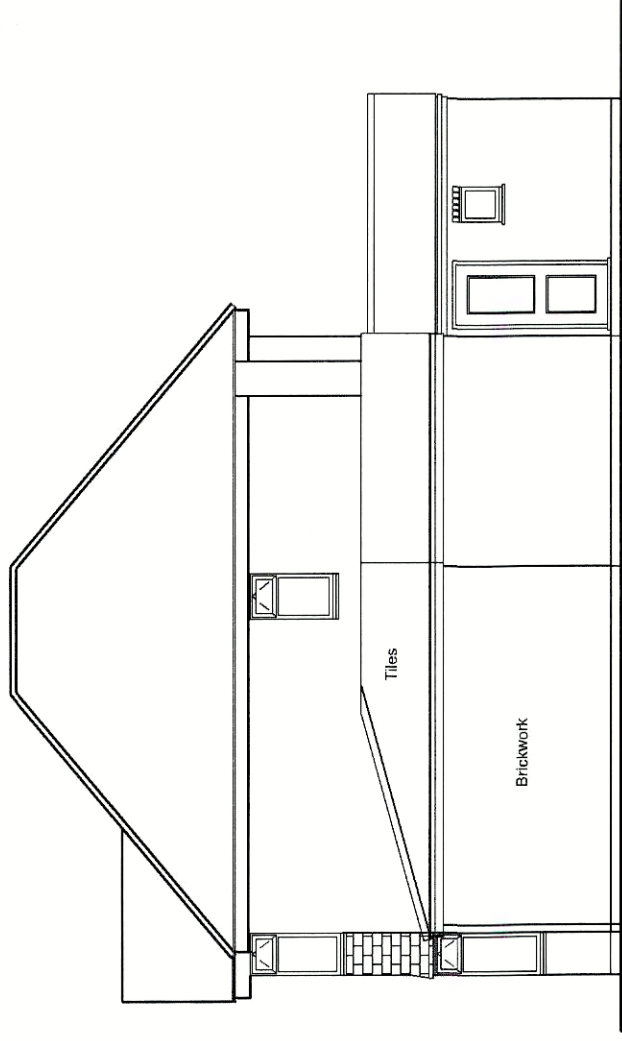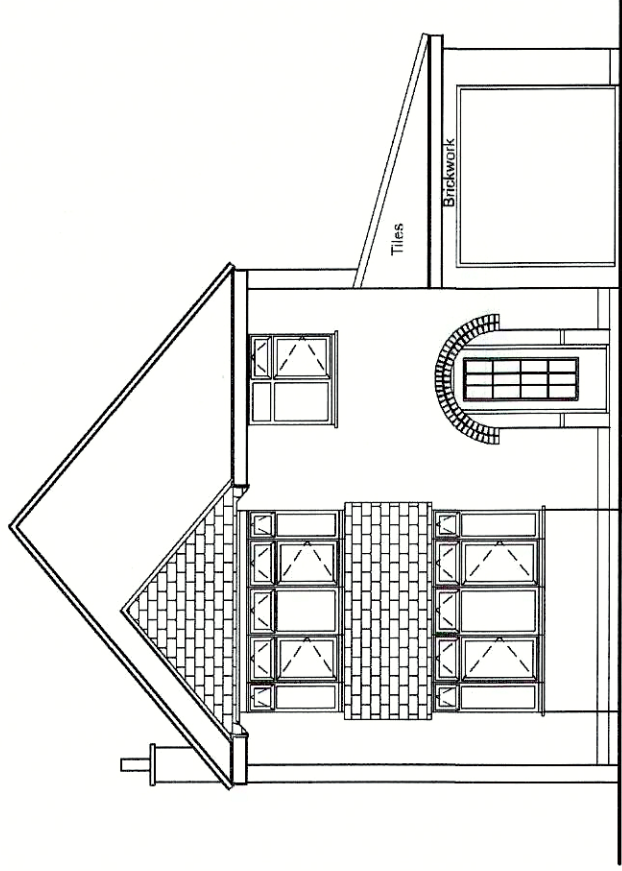

A vertical scale bar with the word 'METRES' on the left and 'SCALE' on the right. It has numerical markings at 0 and 5, with intermediate tick marks every 1 unit.