
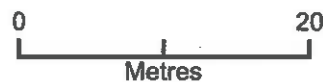


The Haven

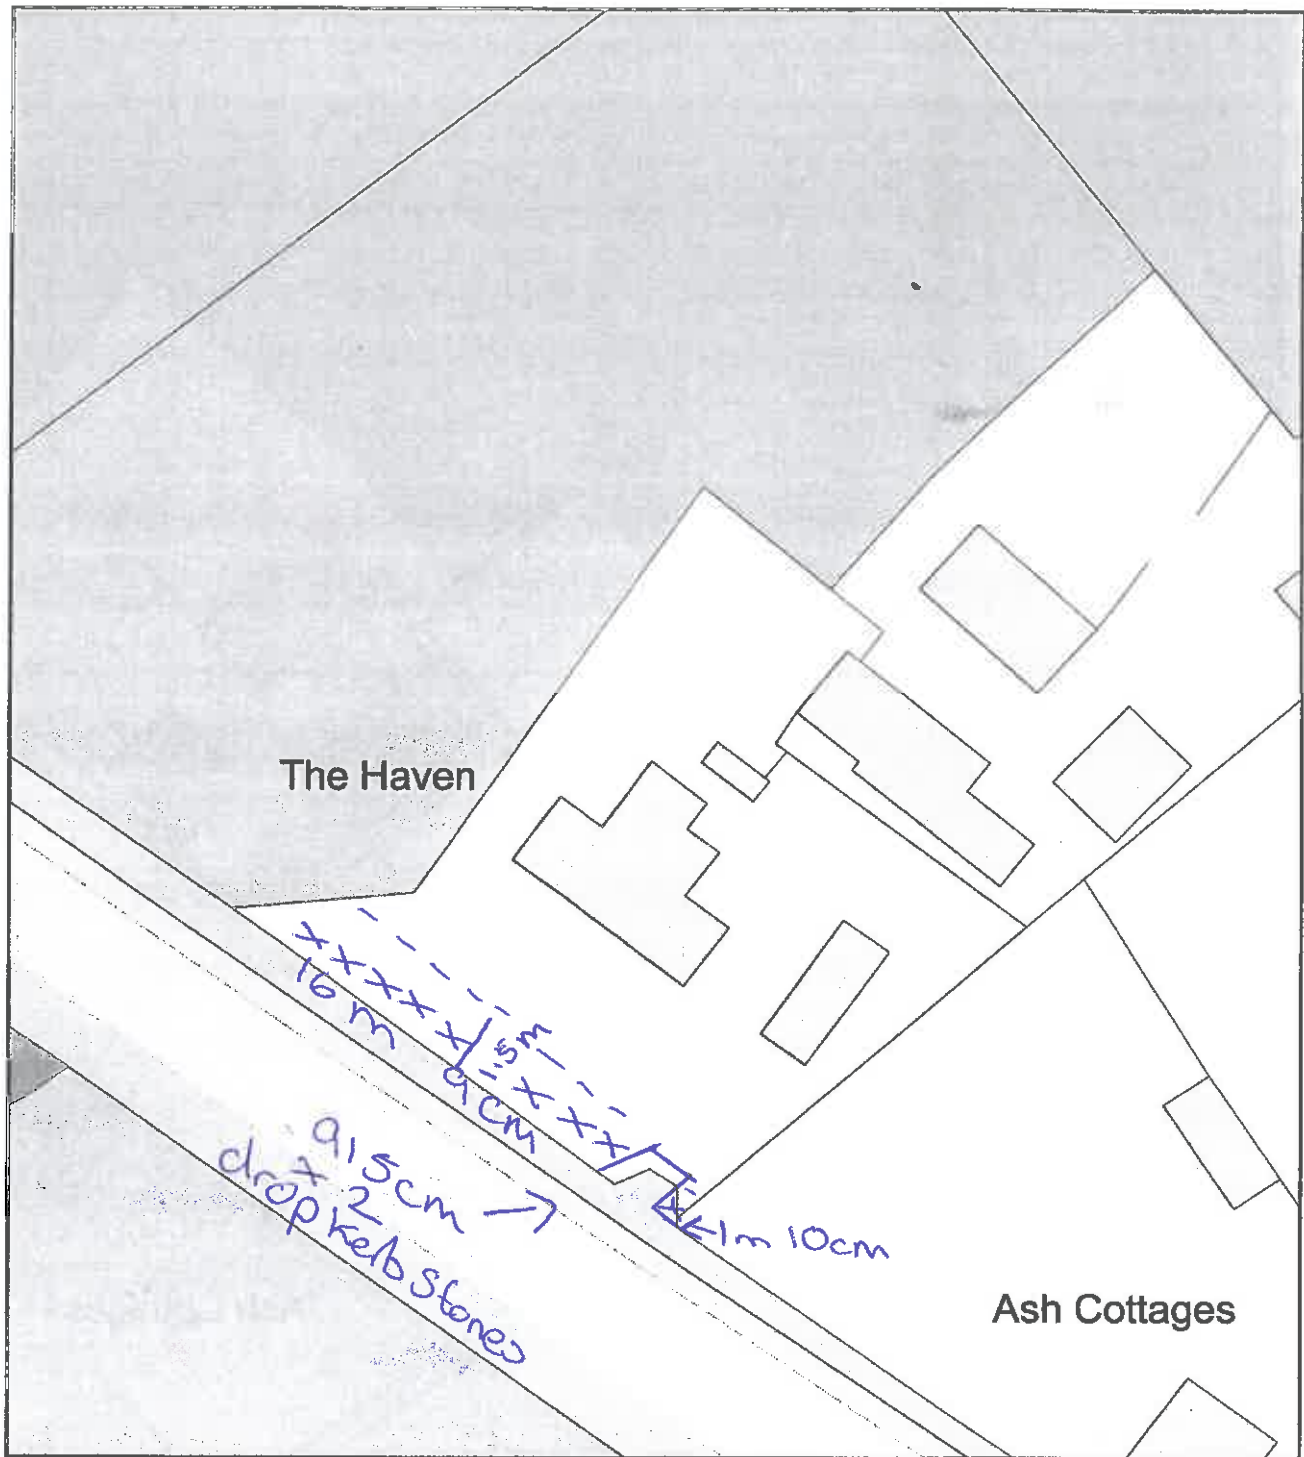

Plan Produced for: Juliet Carminke
 Date Produced: 18 Feb 2019
 Plan Number/Project ID: TQRQM19049125047848
 Scale: 1:500 @ A4

Remove existing wall 
 $\times \times \times \times$ hedge such as Cherry Laurel.
 --- Stock proof 1.2m high fence behind hedge.