
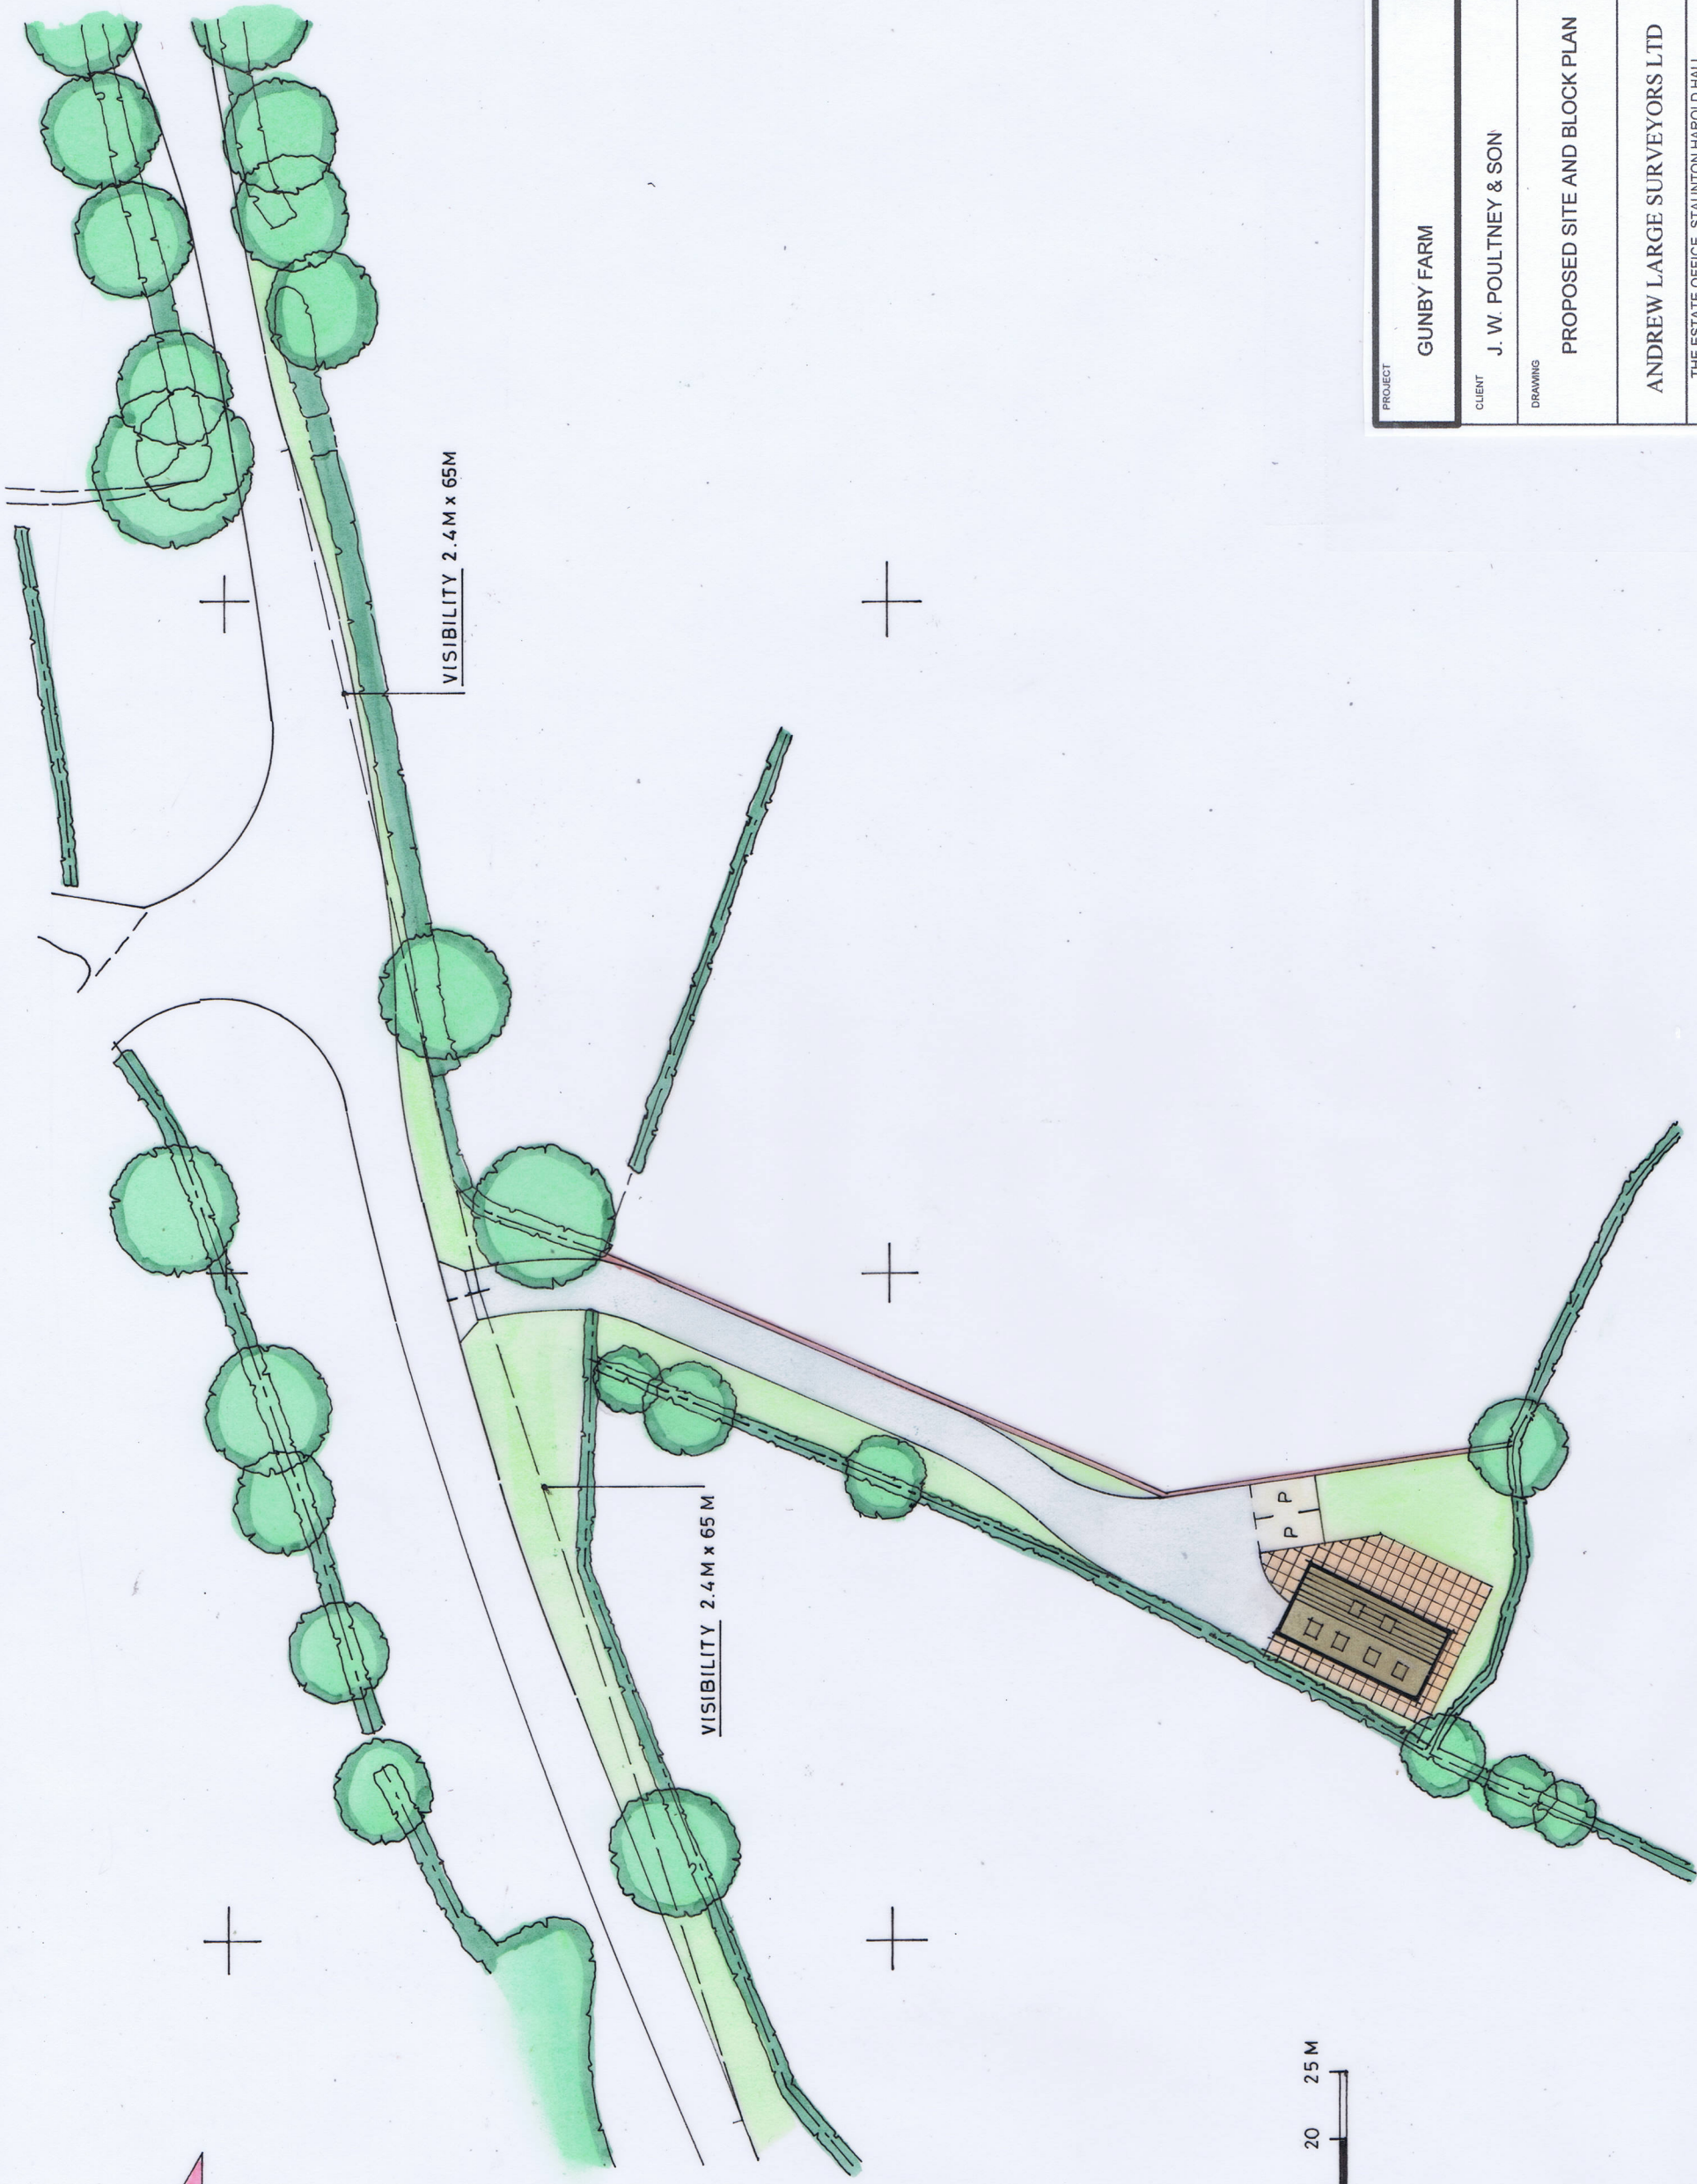


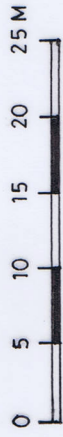

PROJECT		GUNBY FARM	
CLIENT		J. W. POULTNEY & SON	
DRAWING		PROPOSED SITE AND BLOCK PLAN	
		ANDREW LARGE SURVEYORS LTD	
THE ESTATE OFFICE, STAUNTON HAROLD HALL MELBOURNE ROAD, ASHBY DE LA ZOUCH, LEICESTERSHIRE, LE65 1RT			
DRN BY	SCALE	DRAWING NUMBER	REV
DAC	1:500	JWP.PSB.004	
DATE	@A3		
30.07.19			