
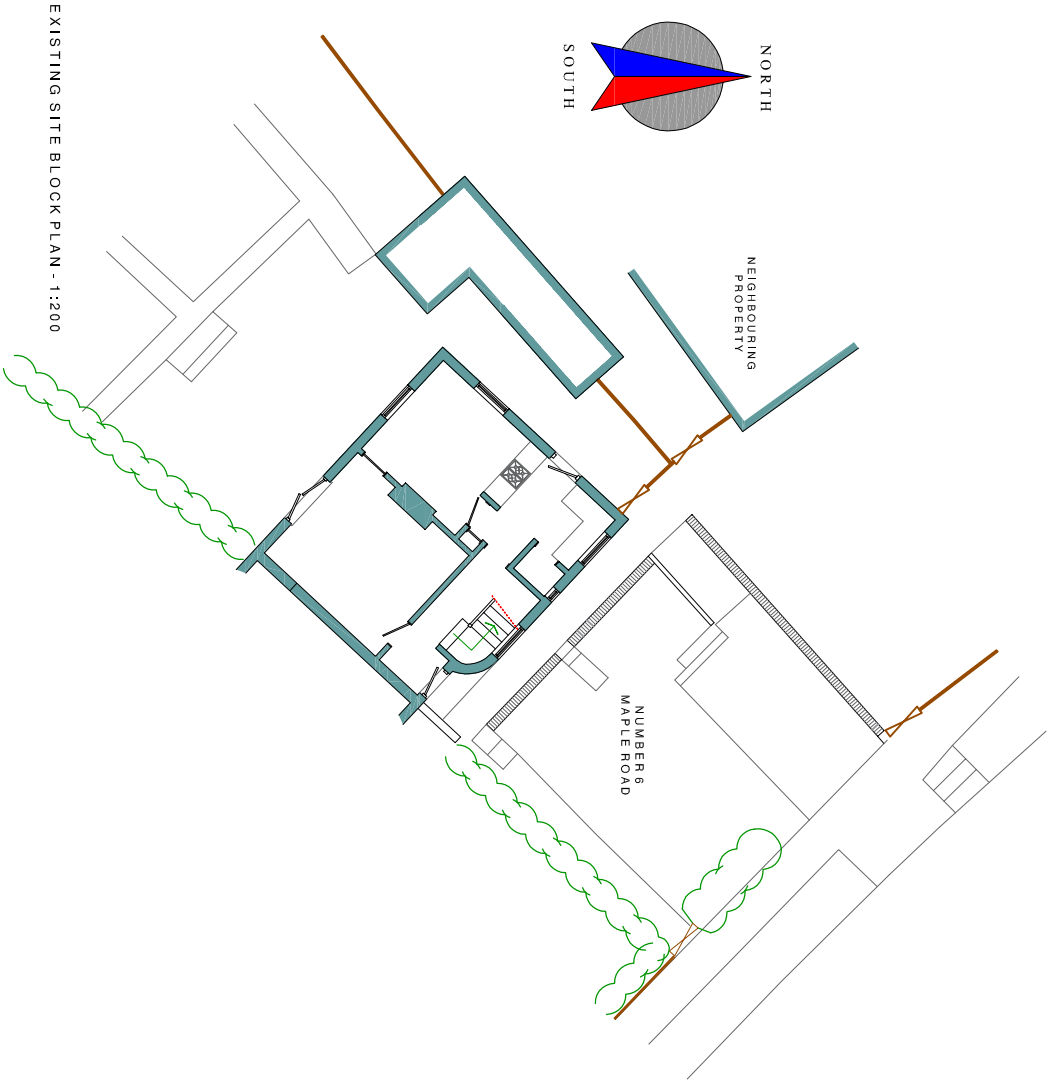
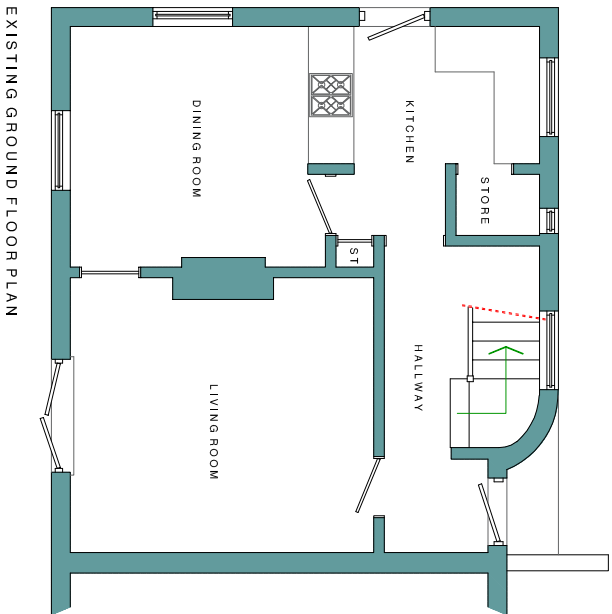


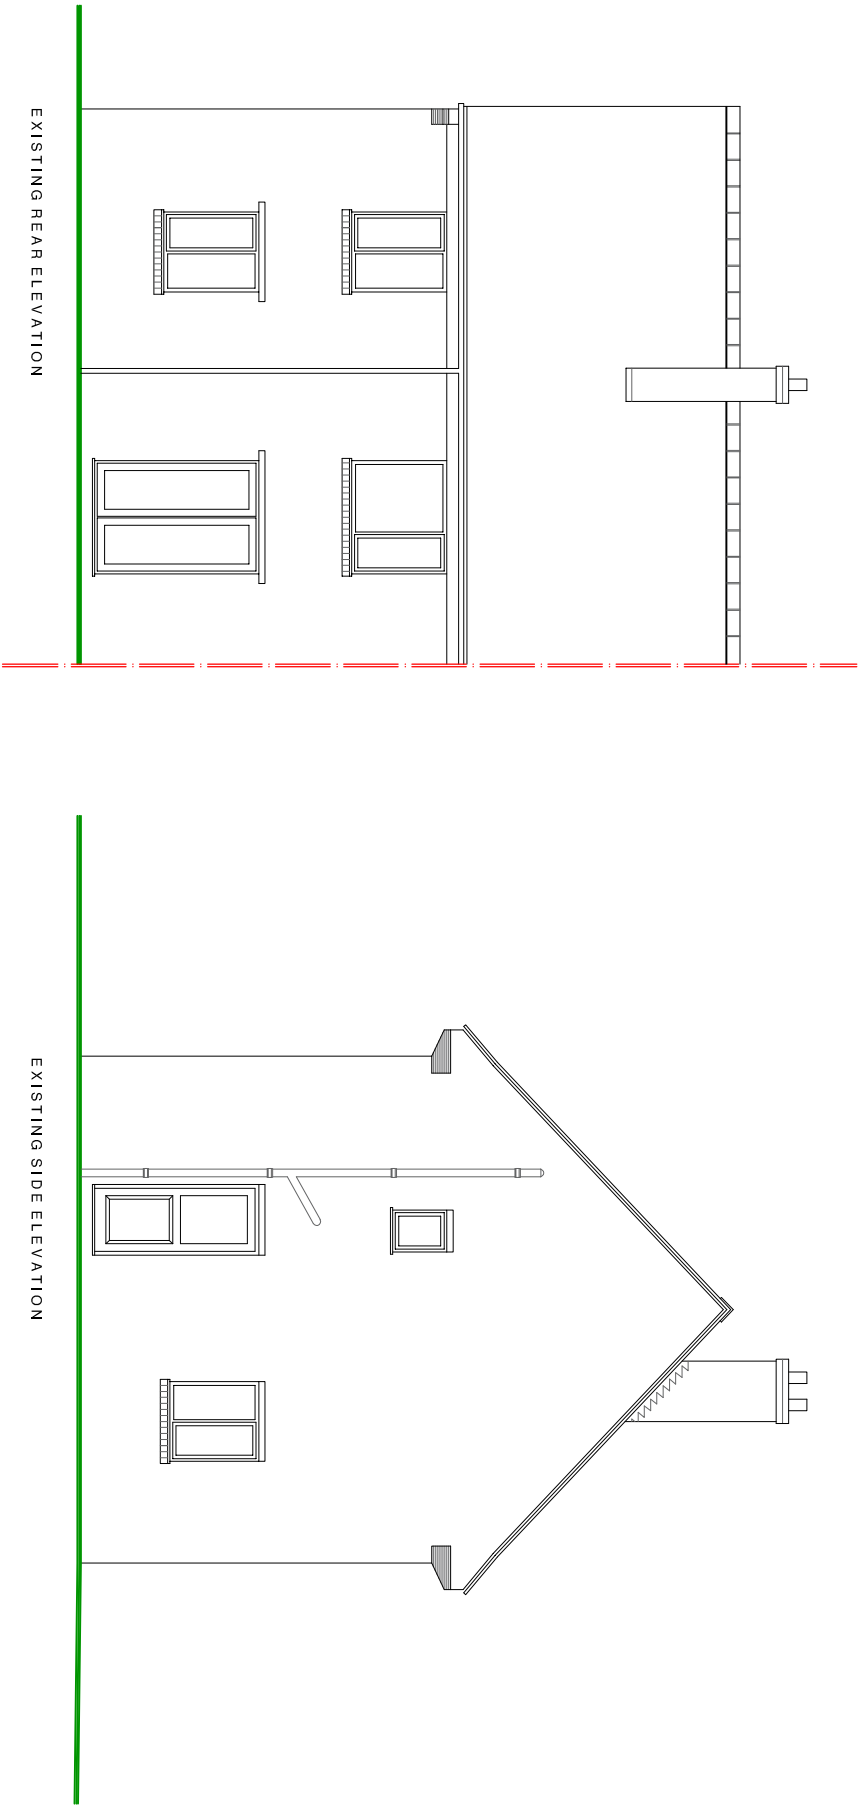

**South Derbyshire
District Council**
HOUSING ADAPTATIONS
DEPARTMENT

PROJECT TITLE
Proposed Ground Floor Extension & Internal Alterations at
6 Maple Road, Midway, Swadlincote, Derbys. DE11 0EZ
for Miss J Lansdell

DRAWING TITLE - Existing Survey Drawing

PROJECT APPROVAL

Signature _____
Date _____

Drawing Ref: 5193 AMB
Drawing No: 03
Scale: 1:100 & 1:200
Date: 17/09/2019