
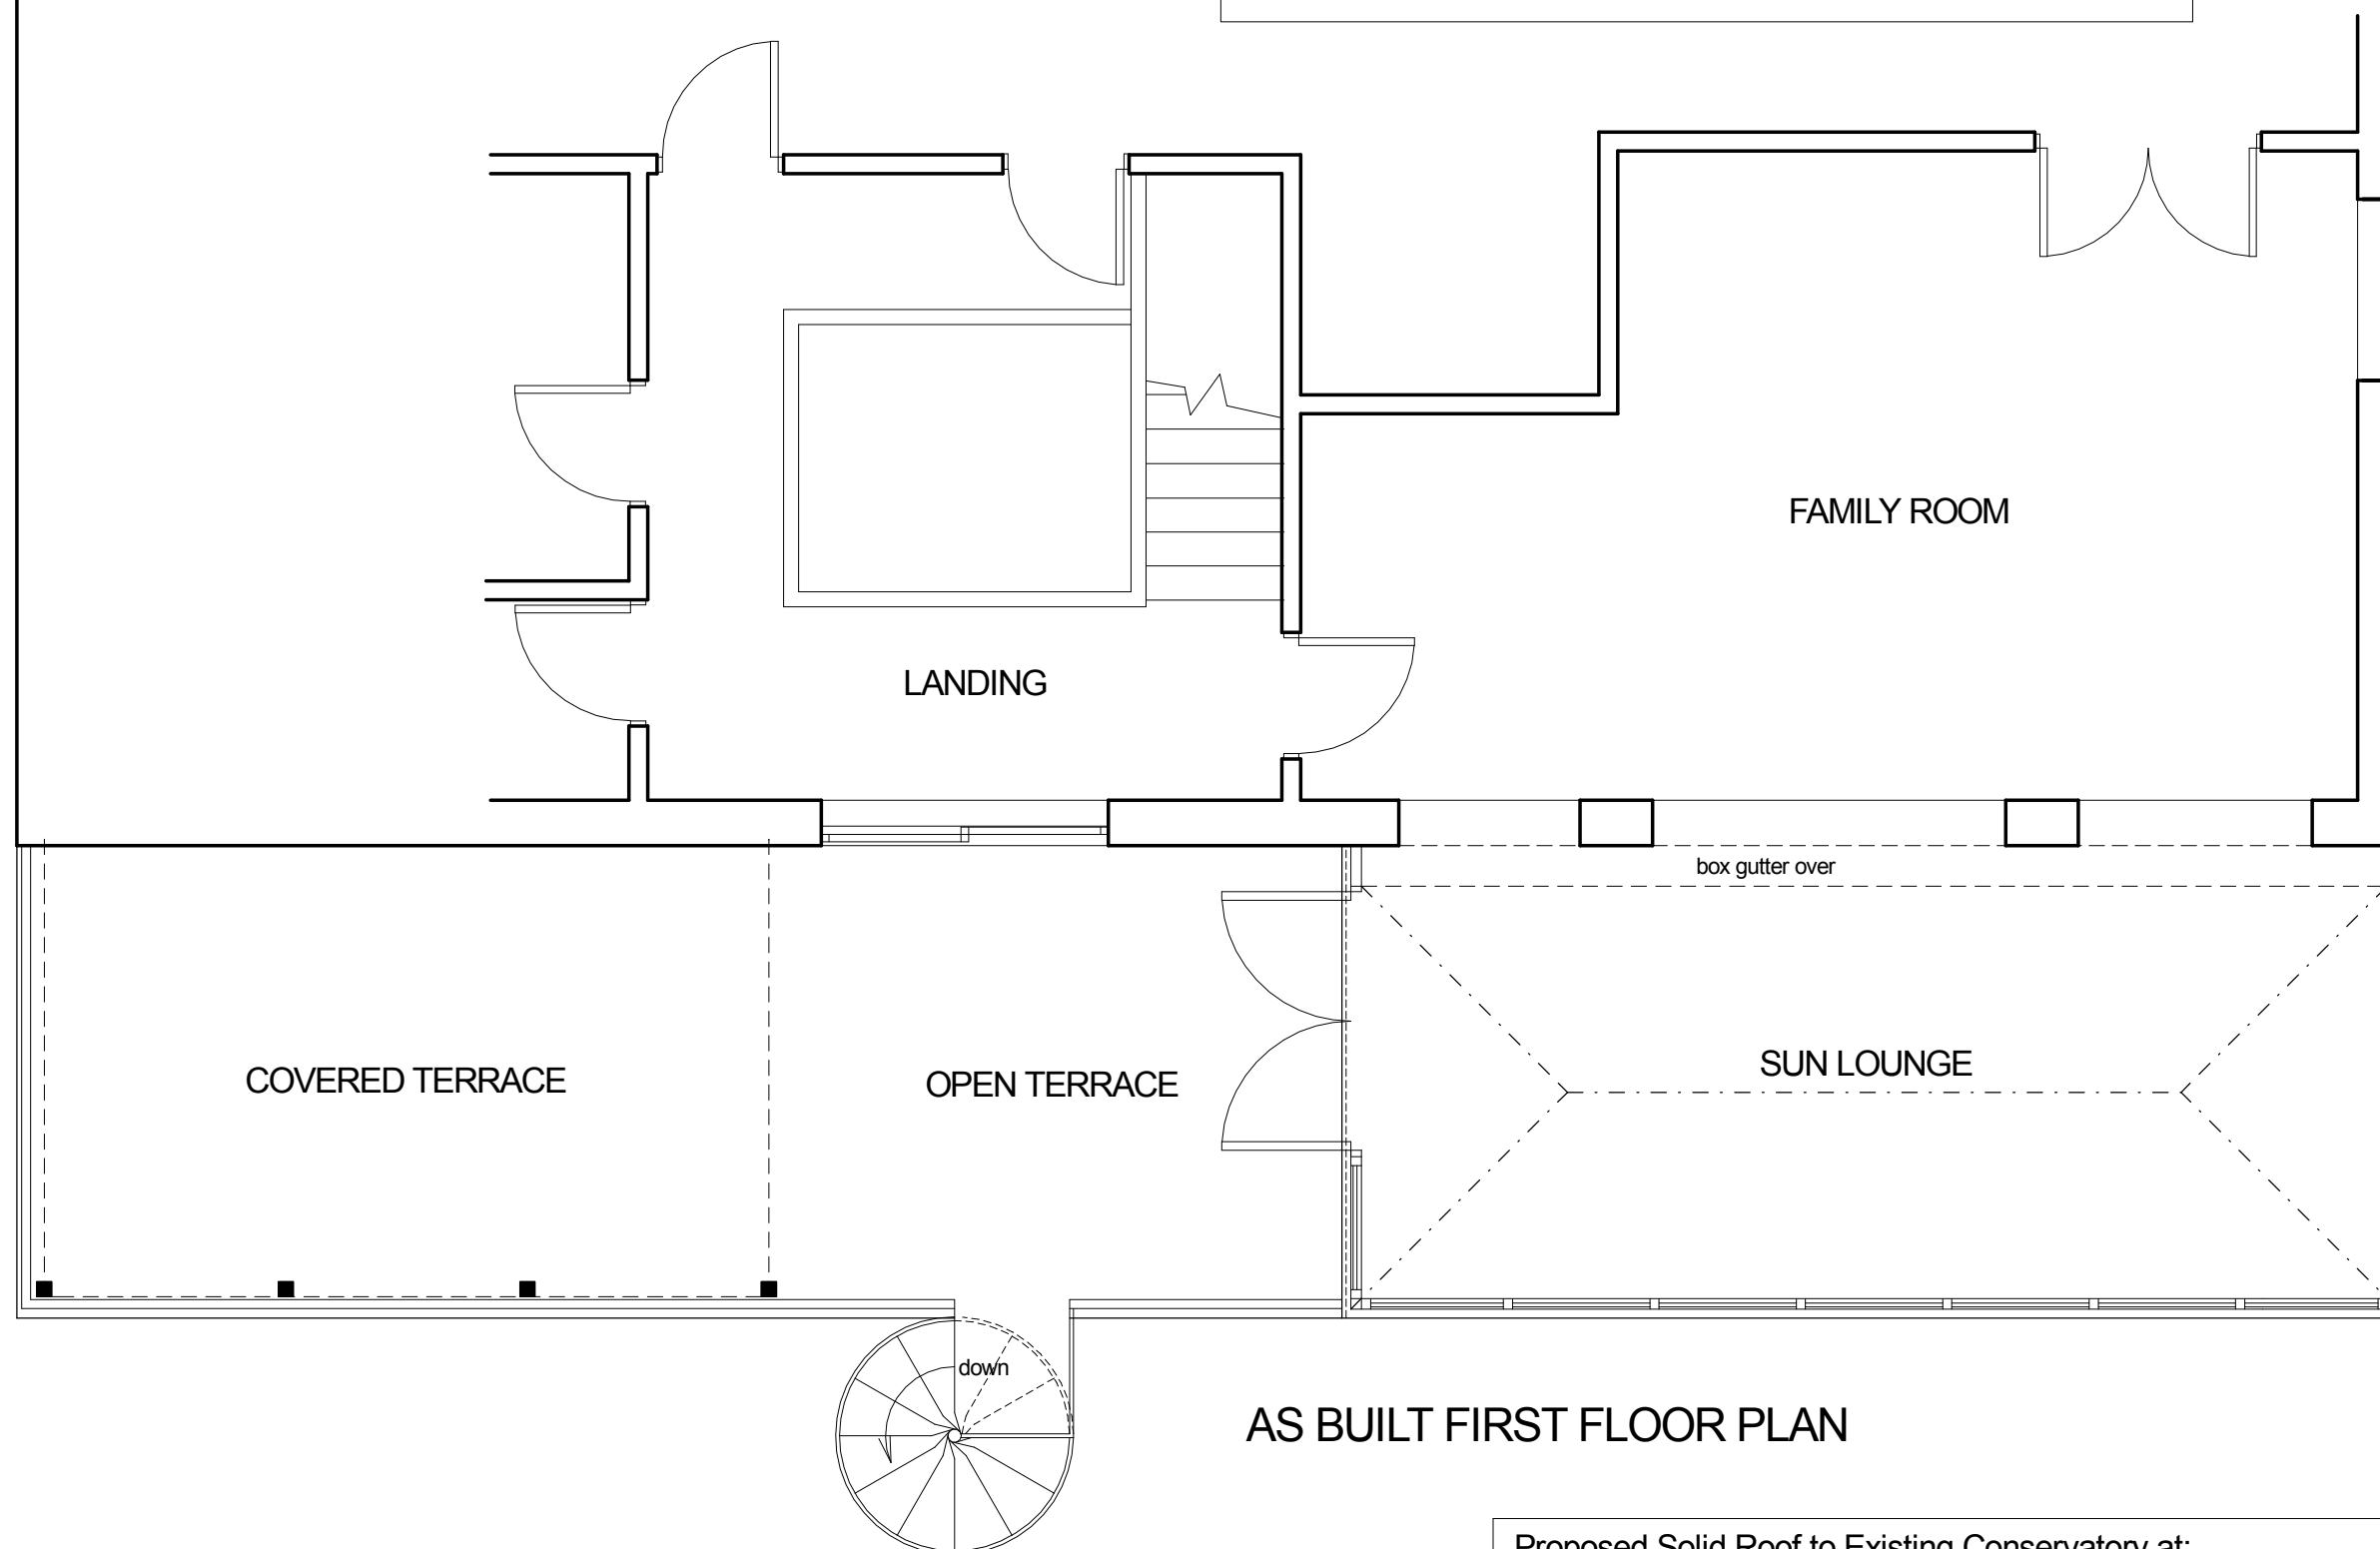


PLANNING APPLICATION DRAWING

All dimensions to be checked on site

ELECTRICAL SAFETY

All electrical work to meet the requirements of Part P of the building regulations and must be designed, installed, inspected and tested by a person competent to do so.

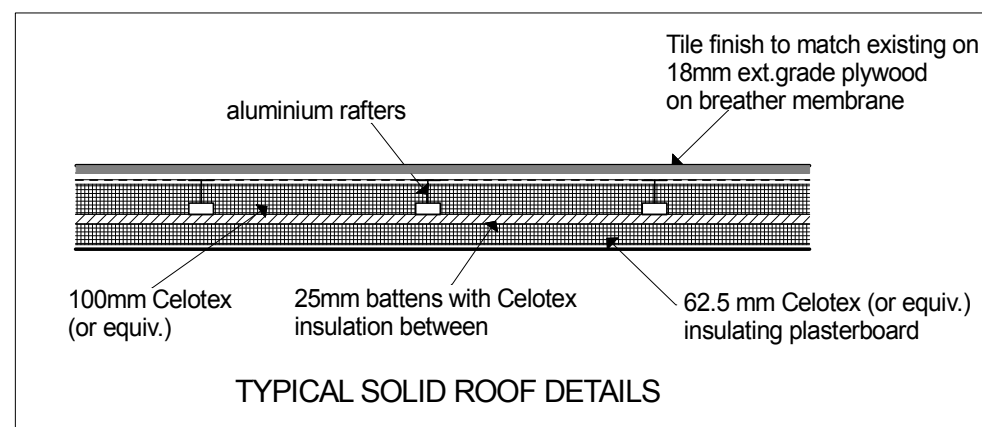

GENERAL SPECIFICATION

1. Double glazed Anthracite grey PVC-u frames (inner glass to be low emissivity).
2. "Supalite" warm roof system - 'U' value 0.18
3. All glazing to be toughened or laminated glass



SCALE 1:50@A3 DATE Sept 2019 REF. 160919/2

design
connexions
Architectural Services

25 Linsdale Gardens Gedling
Nottingham NG4 4GY
e-mail: designconnexions@gmail.com

Tel. 0115 987 7185
www.designconnexions.co.uk

Proposed Solid Roof to Existing Conservatory at:
"Copsewood" Boggy Lane Church Broughton Derby DE65 5AR
for Mr A Watson