



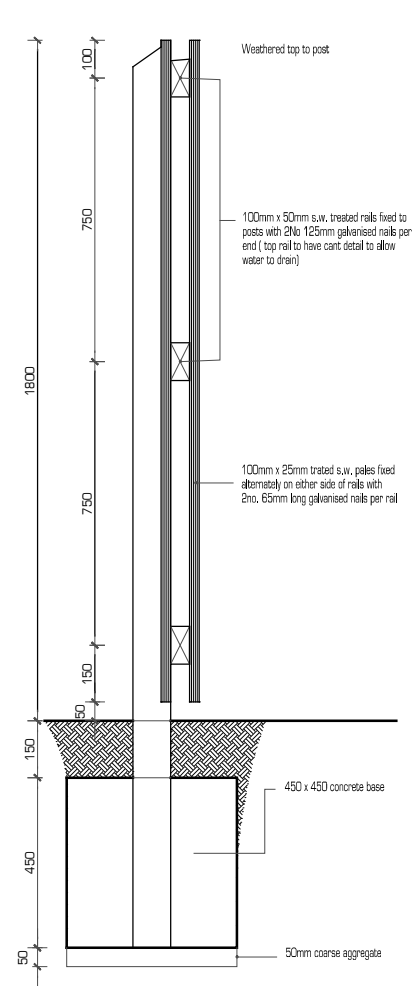


SECTION 1:20

TIMBER FENCE COMPONENTS TO BE PRESSURE TREATED TO BS 4072
WITH COAL TAR CREOSOTE TO BS 144:1990 PARTS 1 & 2 COLOUR
TO BE HARVEST BROWN FINISH OR SIMILAR APPROVED

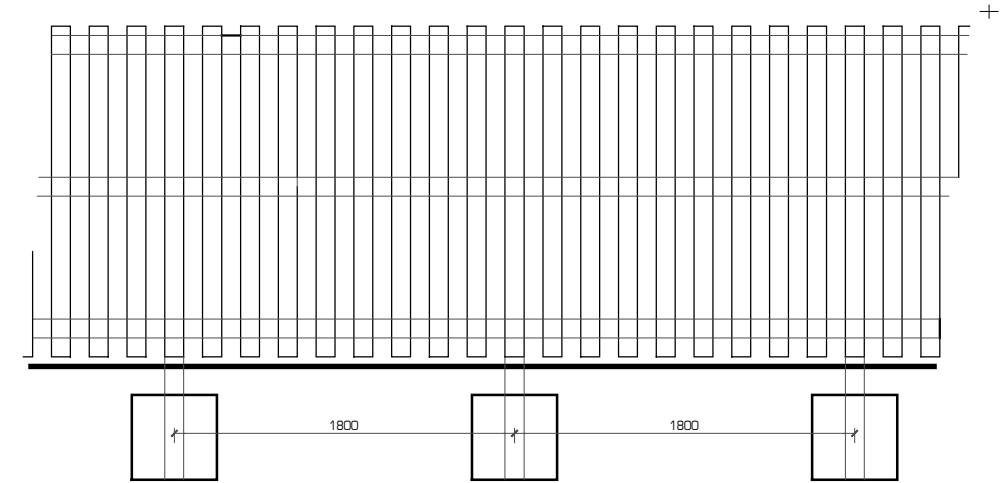

ELEVATION 1:20

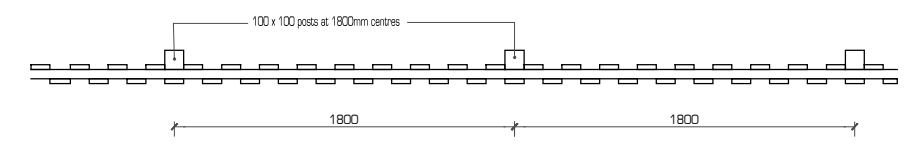

PLAN 1:20

Detail: 1.8M HIGH HIT AND MISS FENCE

Detail No: STDDDET-FEN-09

Scale: 1:20 Date: Sept 14 Drawn: BD Checked: Spec:

Created:
Cameron Site Ref: STD

Date:

CAMERON HOMES LTD
ST JUDE'S HOUSE
HIGH STREET
CHASETOWN
STAFFS
WS7 3XG

