



This drawing is to be read in conjunction with Drawing No. 19,3669.01 'Topographical Survey'

Schedule of Accommodation (approximate)	
Pilot 1	4 Bedroom 1900 sq ft


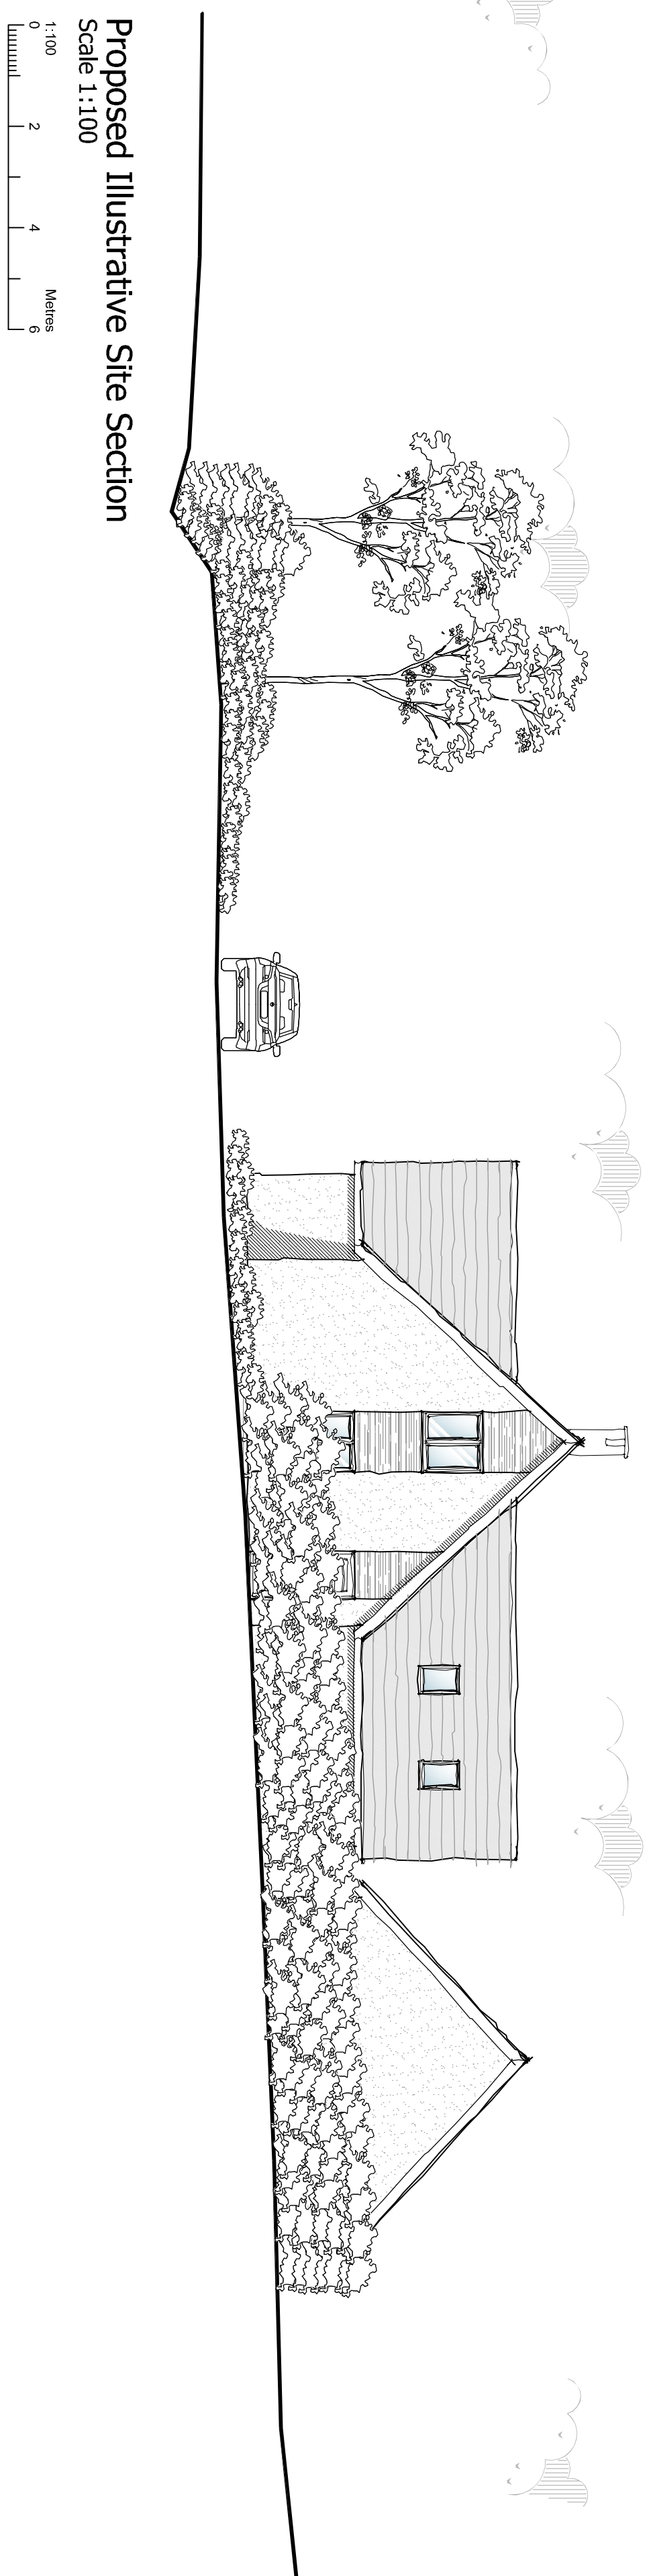


Proposed Illustrative Site Section
Scale 1:100

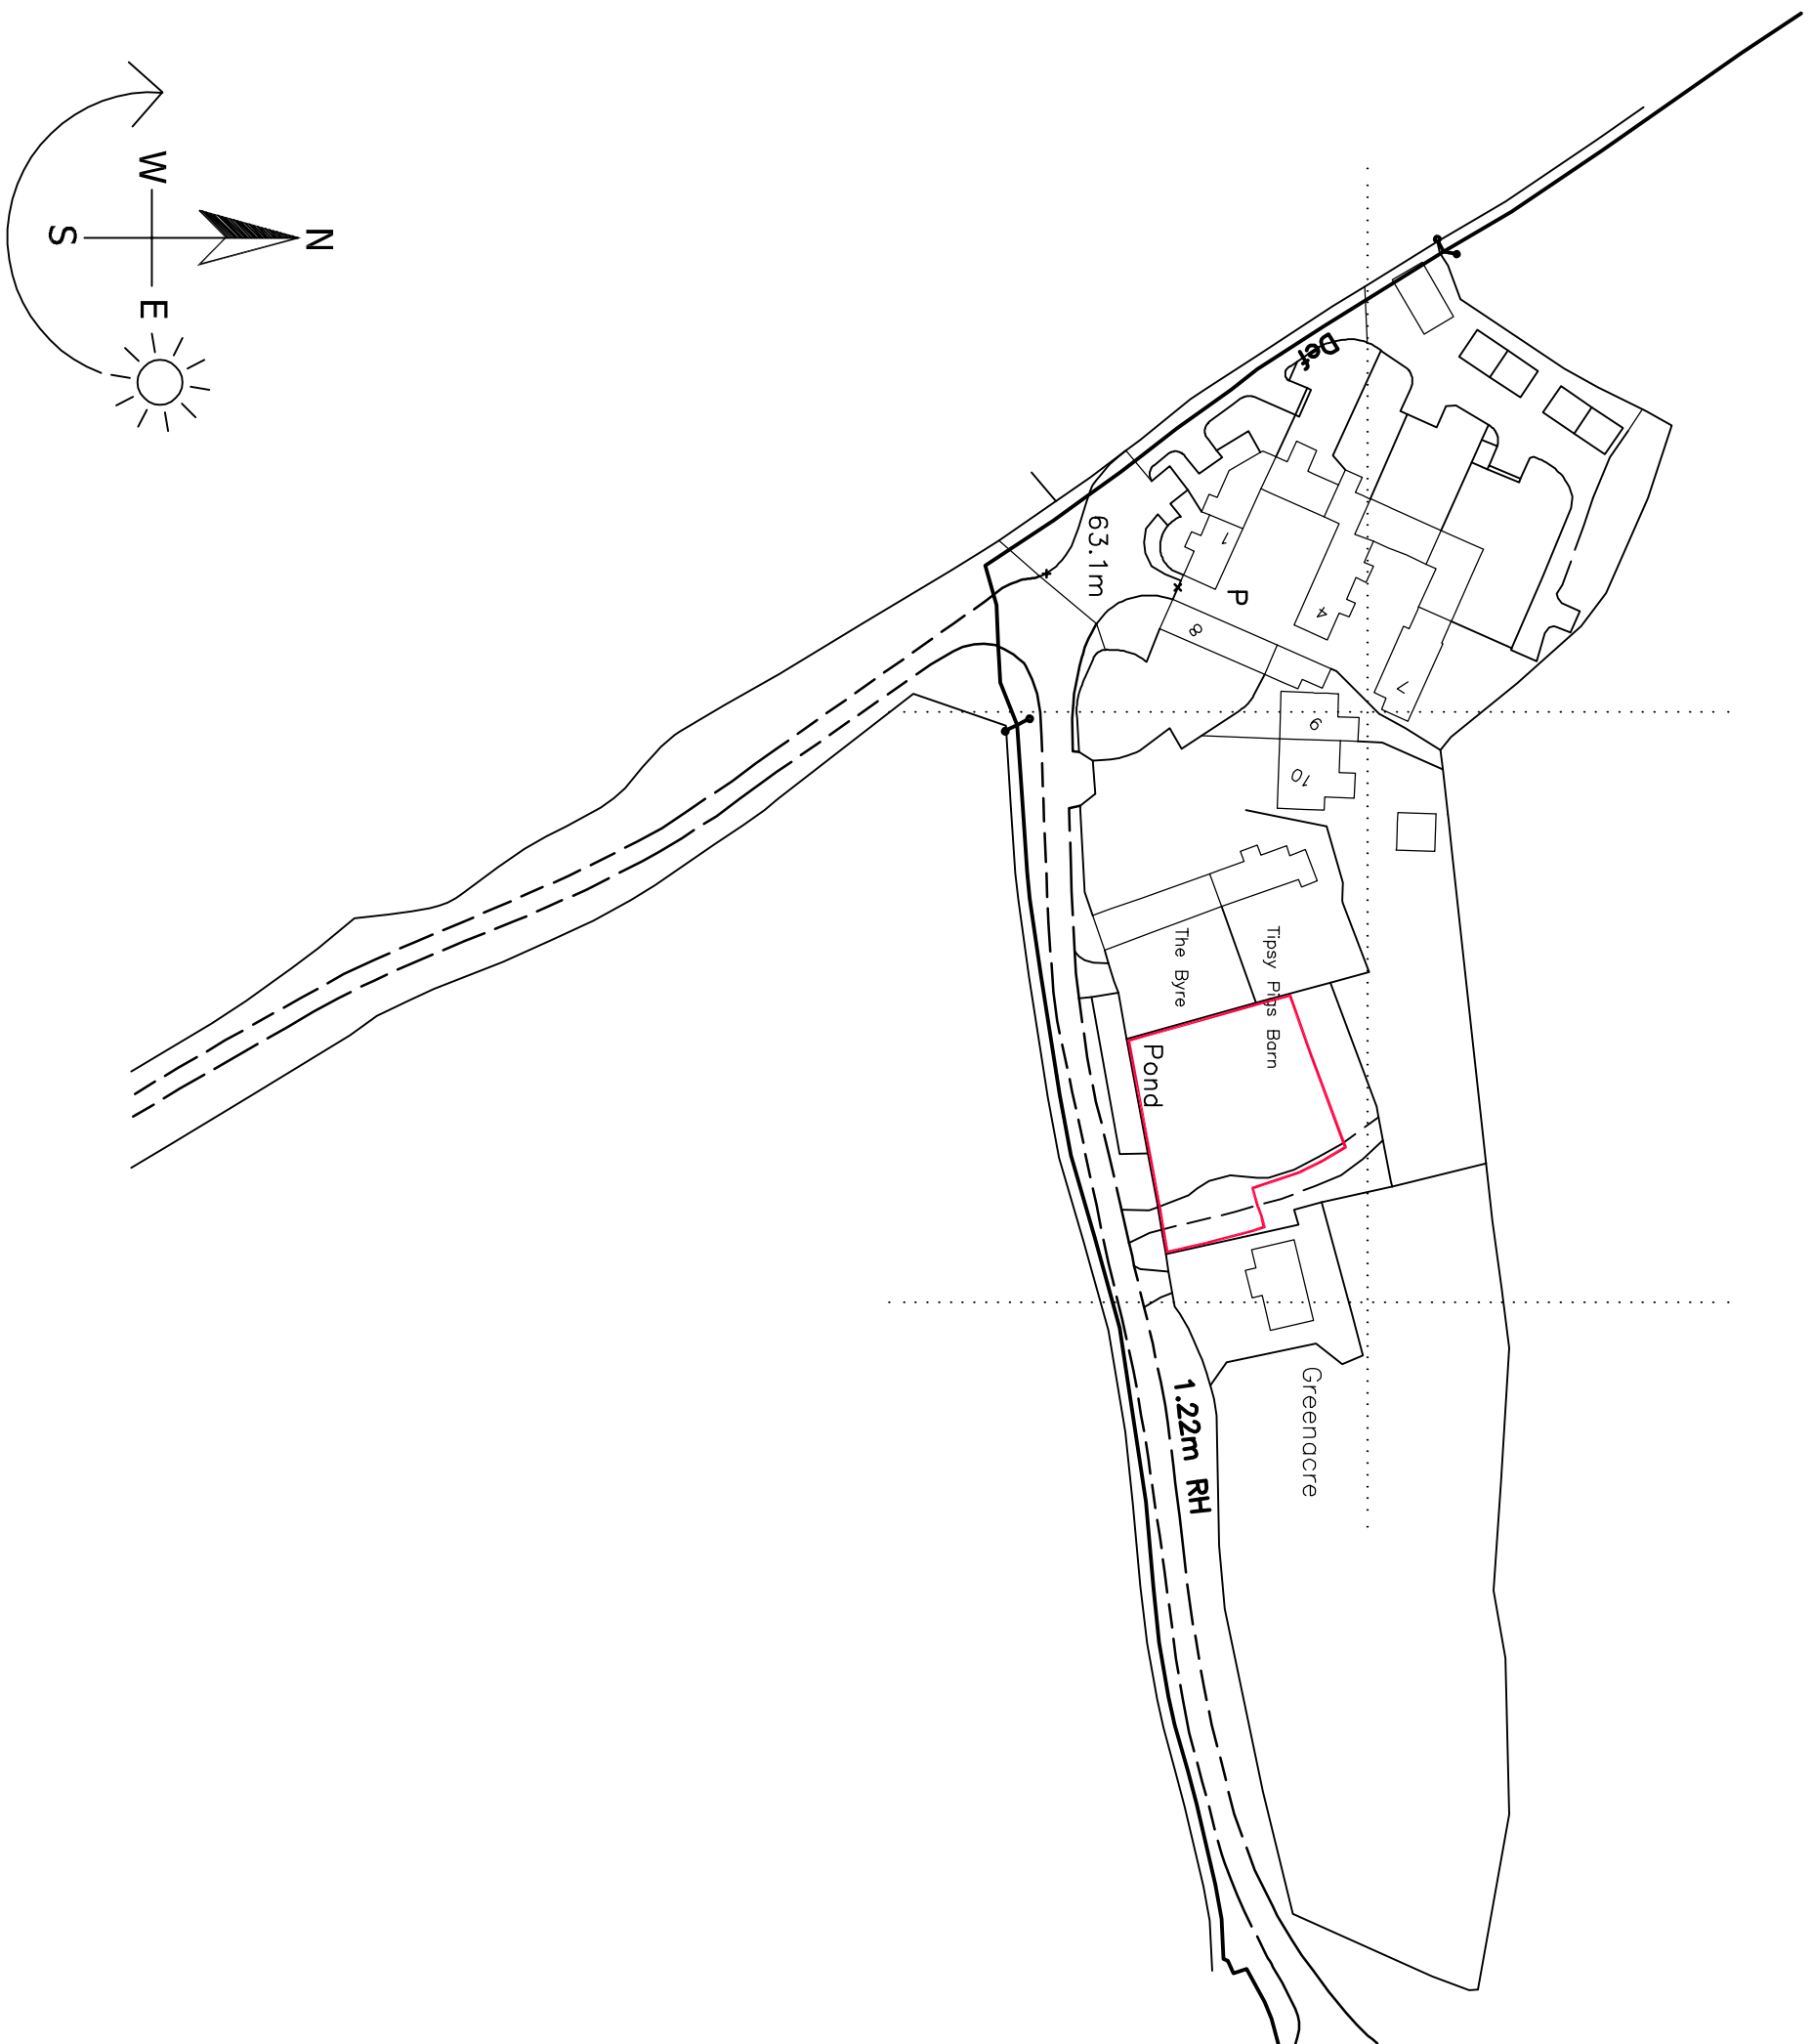


Proposed Location Plan

Scale 1:1250

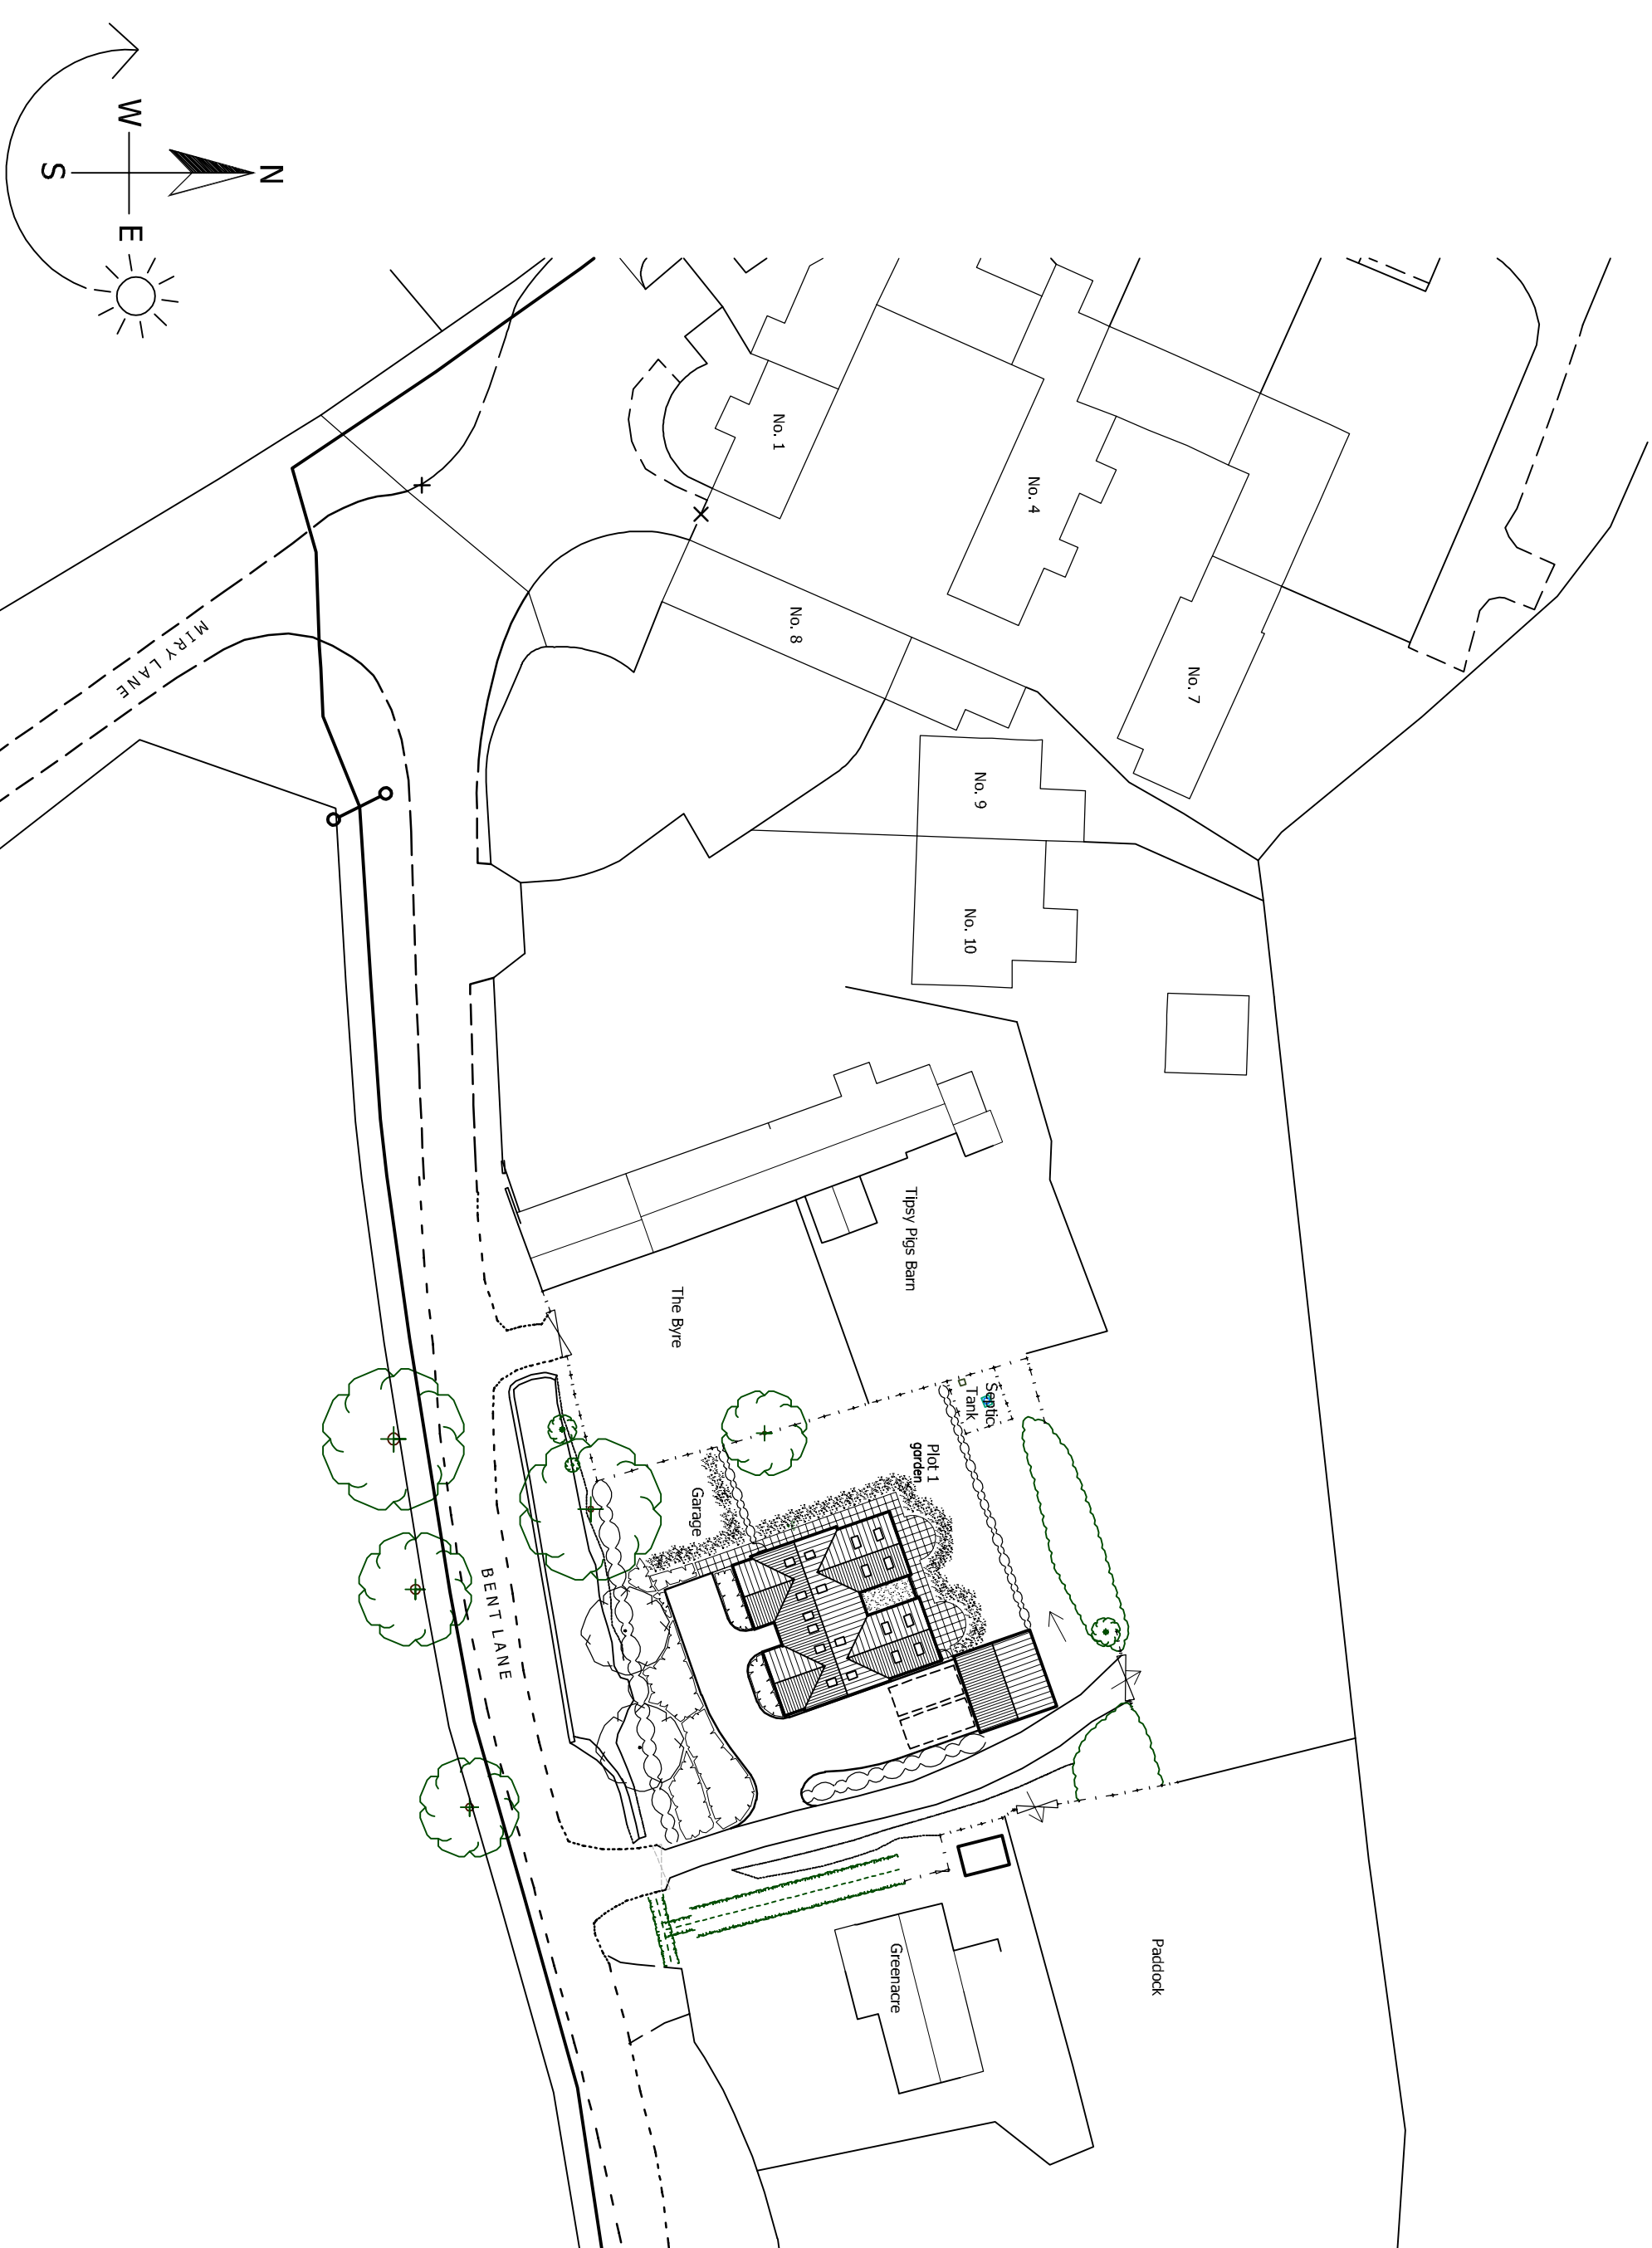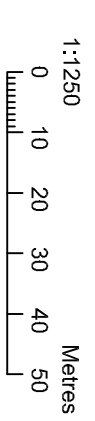

Proposed Block Plan
Scale 1:500

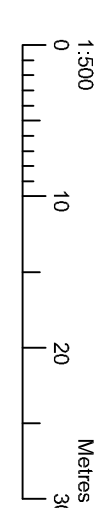

DETAILED PLANNING PROPOSALS

PROPOSED NEW DWELLING ~ LAND ADJ. GREENACRE ~ BENT LANE ~ CHURCH BROUGHTON ~ DERBYSHIRE

This drawing is to be read in conjunction with Drawing No. 19.3669.01 'Topographical Survey'		
Schedule of Accommodation (approximate)		
Plot 1	4 Bedroom	1900 sq ft
Revisions : A		
Drawing updated		
Figure dimensions must be taken in preference to scaled dimensions and any discrepancies are to be referred to David Granger Architectural Workshop drawings. All drawings are copyright of David Granger Architectural Design Limited. Ordnance Survey Data © Crown Copyright. All rights reserved. Licence No. AR 1000049, Lanesmark Ref. 11005		
17.08.19		

DAVID GRANGER
ARCHITECTURAL DESIGN LIMITED

Project
Proposed New Dwelling
Land Adjacent to Greencroft
Bent Lane, Church Broughton
Derbyshire
Drawing Title
Detailed Planning Proposals
Sheet 1 of 6
Client
Mr N Anderson-Dixon
Drawing No.
19.3669.07A
Title
August 2019
Drawn by
S/M


Scale (A1 Size)
As Shown
Checked by
M5/DG

The Old Cottage Hospital, Leicester Road,
Ashby-de-la-Zouch, Leicestershire, LE65 1DB

www.davidgrangerdesign.com
Copyright © M. Anderson-Dixon