



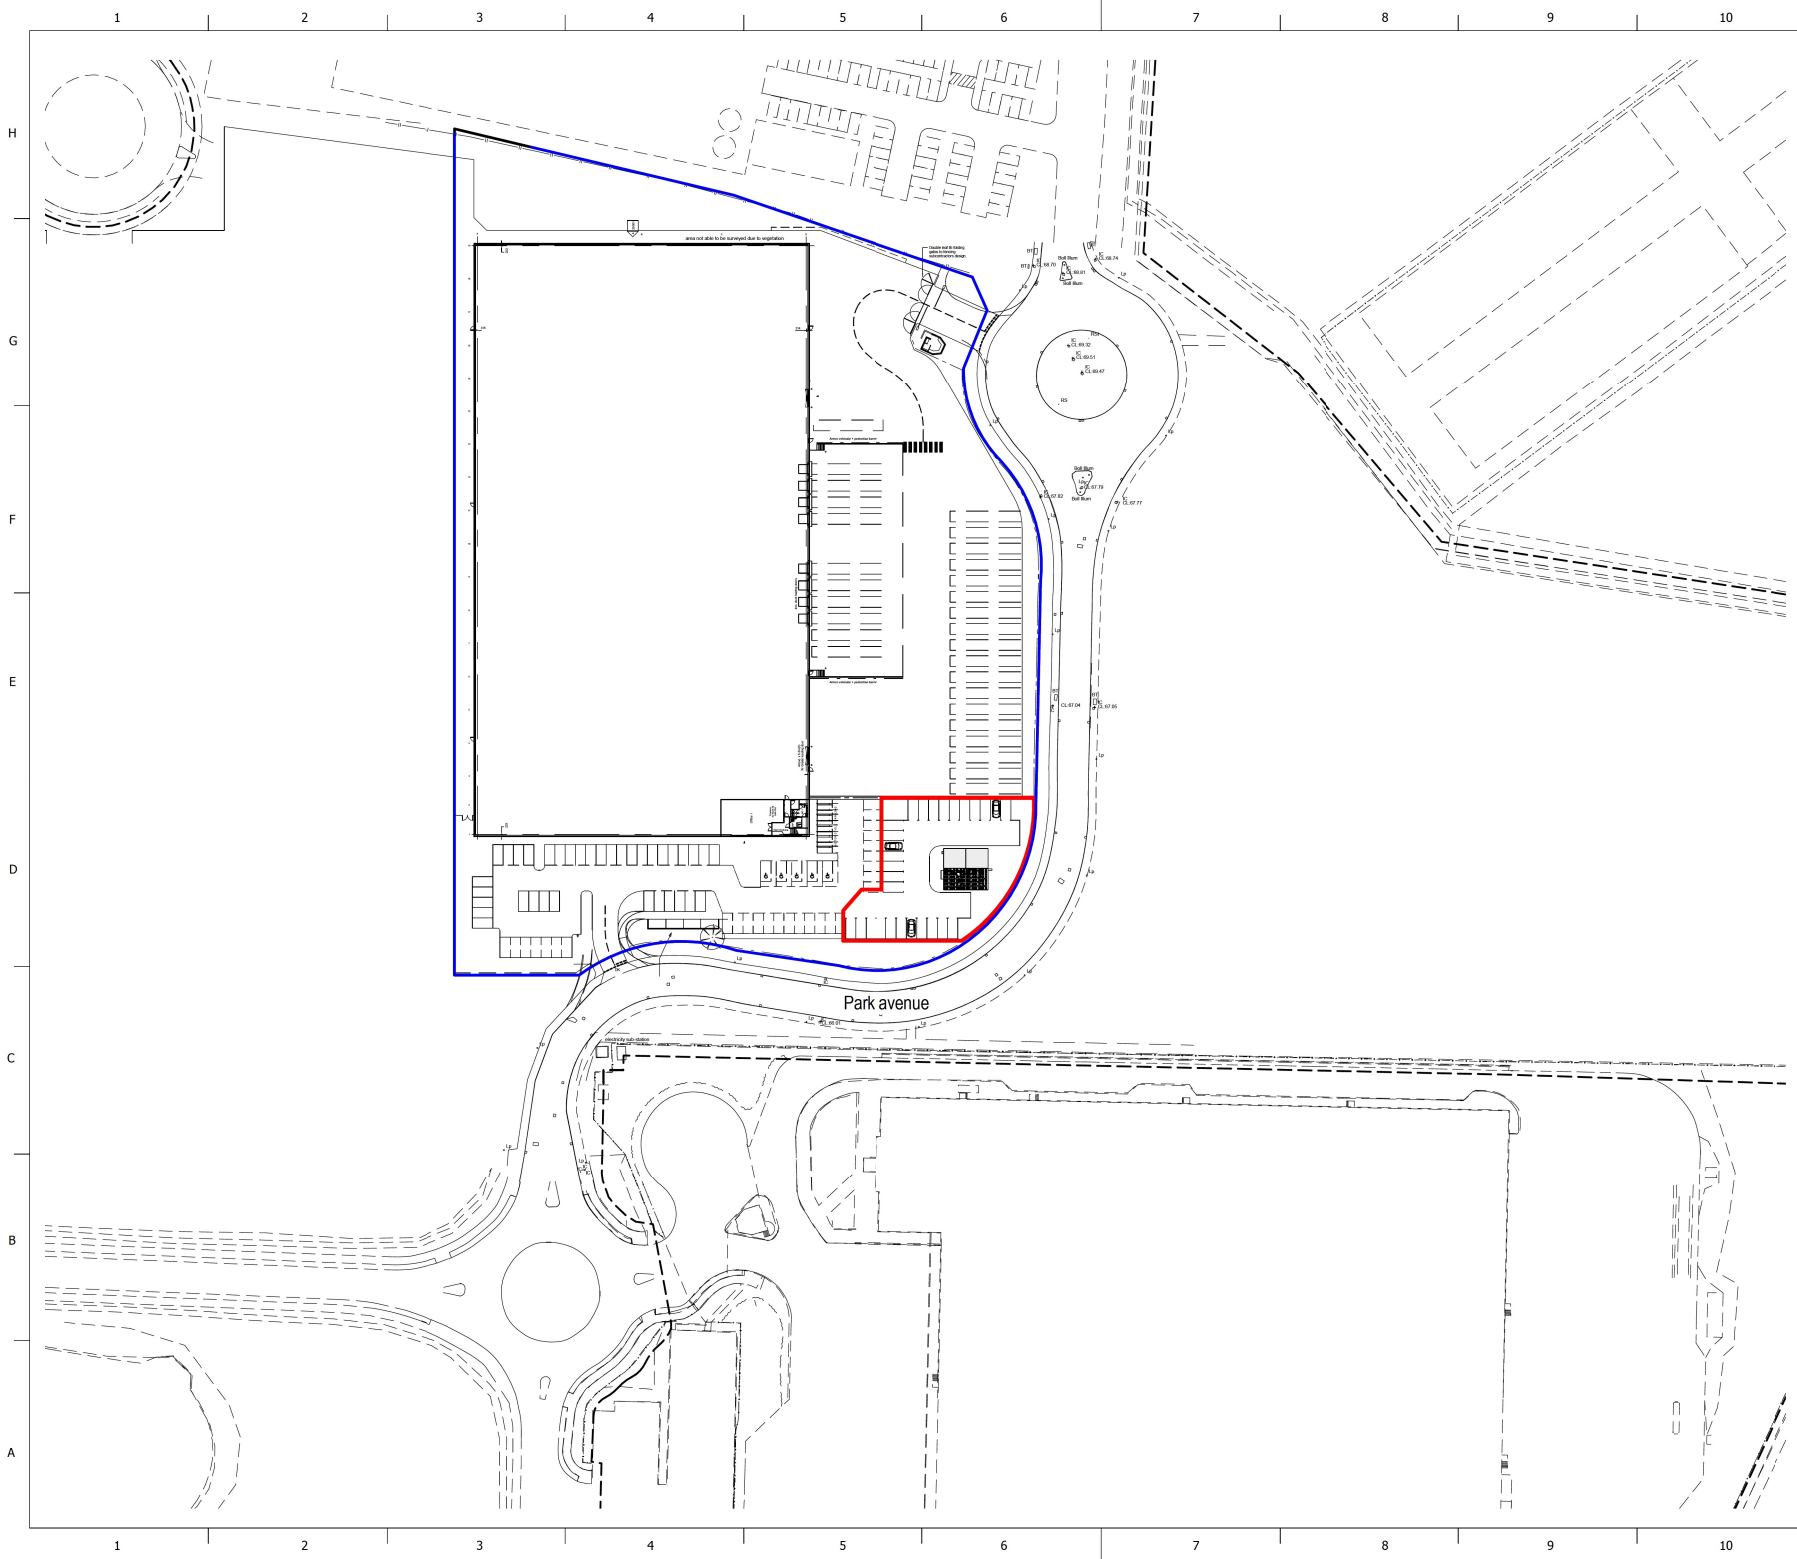

06/09/2019 14:50:45

LEGEND

- Proposed development boundary
- Land owned by the applicant

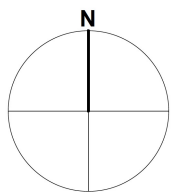

P00 06/09/2019 Planning Issue

REV	DATE	DESCRIPTION
-----	------	-------------

REVISION HISTORY



10 BLOOMSBURY WAY
BLOOMSBURY
LONDON WC1A 2SL
+44 (0)20 7499 2800
INFO@TOPHAT.IO
WWW.TOPHAT.IO

UNIT TYPE:
**DOVE VALLEY SHOWHOMES 02
- MASTER SITE**

DRAWING STATUS
FOR PLANNING

SHEET NAME:
SITE LOCATION PLAN

DRAWING NUMBER: 0101-TH-XX-XX-DR-A		SUITABILITY: S0
PROJECT NUMBER: 0101	SHEET NUMBER: XX-01-400	REVISION: P00
DRAWN: RT	CHECKED: AS	APPROVED: CFG
SCALE: 1 : 1250	@A3	DATE: 09/06/19

TOPHAT LABS LIMITED OWNS ALL COPYRIGHT
IN THIS WORK OR PART THEREOF AND
RESERVES ALL ITS RIGHTS. THIS WORK OR ANY
PART THEREOF MAY NOT BE COPIED BY ANY
MEANS, ELECTRONIC OR HOWSOEVER,
WITHOUT THE PRIOR WRITTEN CONSENT OF A
DIRECTOR OR AUTHORISED REPRESENTATIVE
OF TOPHAT LABS LIMITED. ©

